




114 RIDGE ROAD LETCHWORTH
EXISTING WINDOW STYLES FRONT ELEVATION
SCALE 1:50

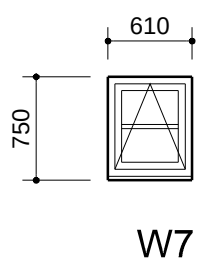

114 RIDGE ROAD LETCHWORTH
EXISTING BATHROOM WINDOW STYLE TO SIDE
SCALE 1:50




114 RIDGE ROAD LETCHWORTH
EXISTING WINDOW STYLES REAR ELEVATION
SCALE 1:50




LOCATION PLAN
SCALE 1:1250



114 RIDGE ROAD LETCHWORTH
PROPOSED WINDOW STYLES FRONT ELEVATION
SCALE 1:50

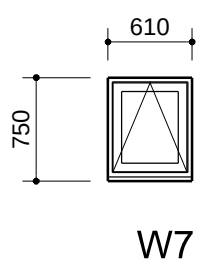

114 RIDGE ROAD LETCHWORTH
PROPOSED BATHROOM WINDOW STYLE TO SIDE
SCALE 1:50

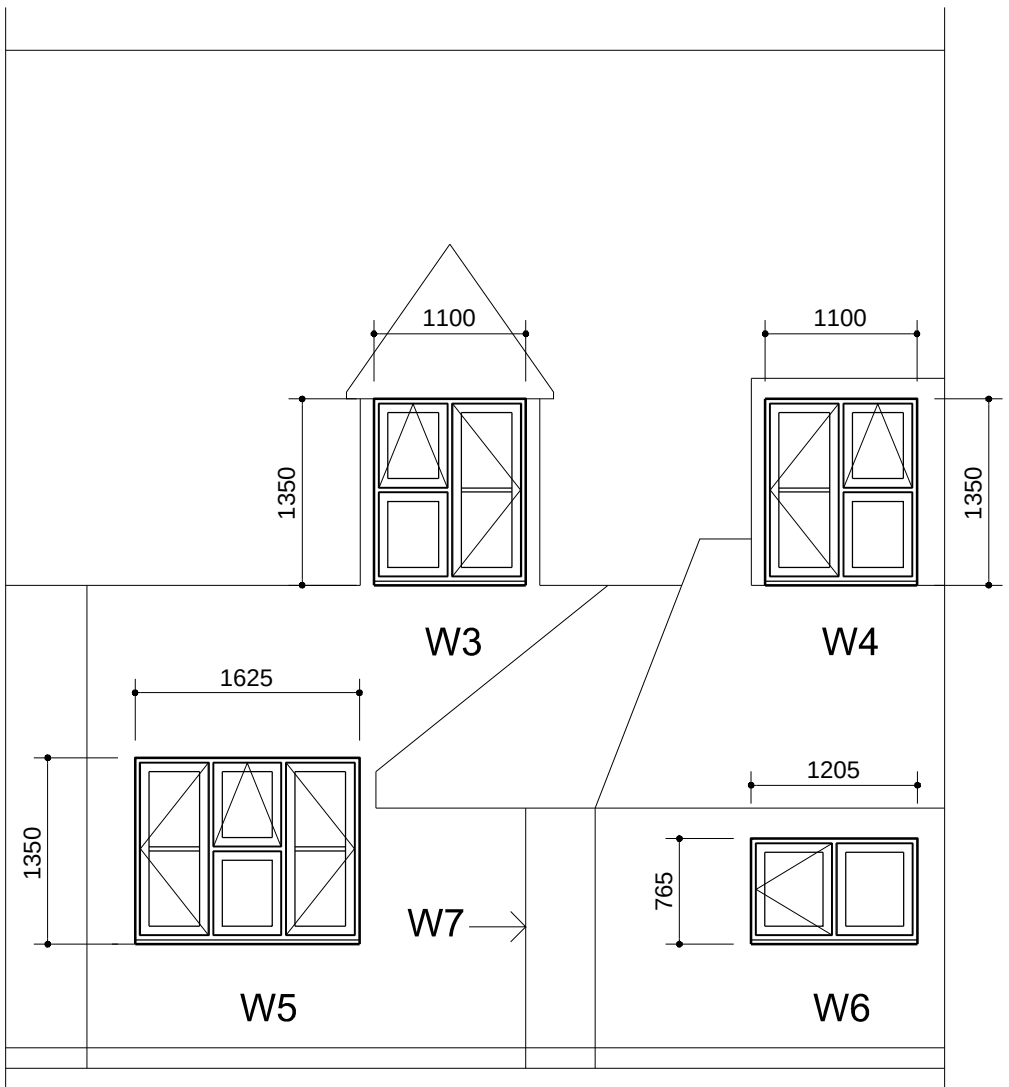

114 RIDGE ROAD LETCHWORTH
PROPOSED WINDOW STYLES REAR ELEVATION
SCALE 1:50



Astraseal House
Paterson Road
Wellingborough
Northants
NN8 4EX
Tel 01933 227233

DATE:	DRAWN BY:	SHT.	TITLE
FEB 2024	R.MITCHELL	OF.	WINDOW REPLACEMENTS AS PROPOSED
DATE:	CHECKED BY:	OF.	114 RIDGE ROAD LETCHWORTH HERTFORDSHIRE
SCALE: 1/50	ISSUE	DRG No.	23017/01

THE CONTRACTOR :-
Must ensure that all building work shall be carried out with adequate and proper materials which :-
(a) (1) are appropriate for the circumstances in which they are used,
(2) are adequately mixed or prepared, and
(3) are applied, used or fixed so as adequately to perform the functions for which they are designed ; and
(b) in a workmanlike manner
All works and dimensions to be verified on site by contractor prior to development.
All workmanship to comply with all relevant codes of practice British Standards and current legislation

D.R.M. Design & Drafting

R.MITCHELL
Tel:- 01536 506870
Mob:-
email:- bob.mitchell50@ntworld.com

7, Gladstone Street
Desborough,
Kettering
Northants.
NN14 2QT