



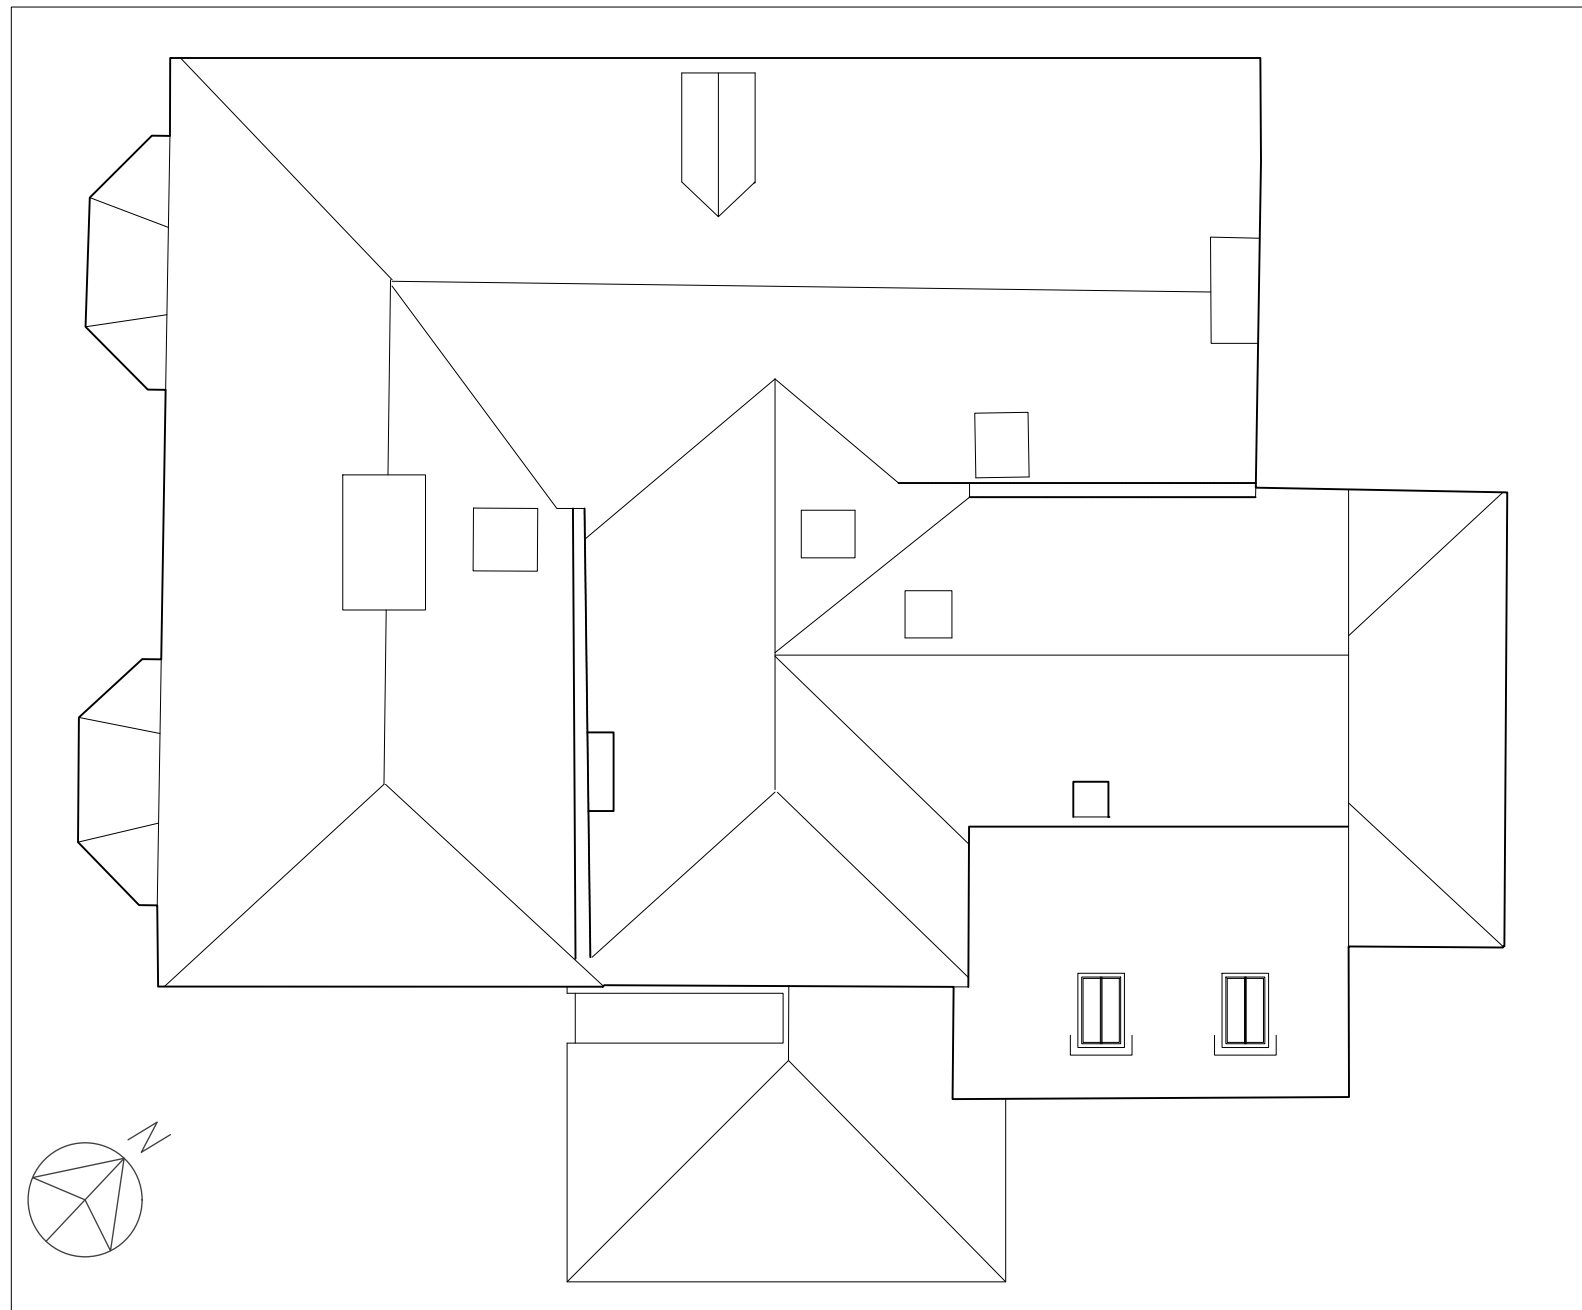


Roof plan as existing 1:100



Side elevation (north east) as existing 1:100

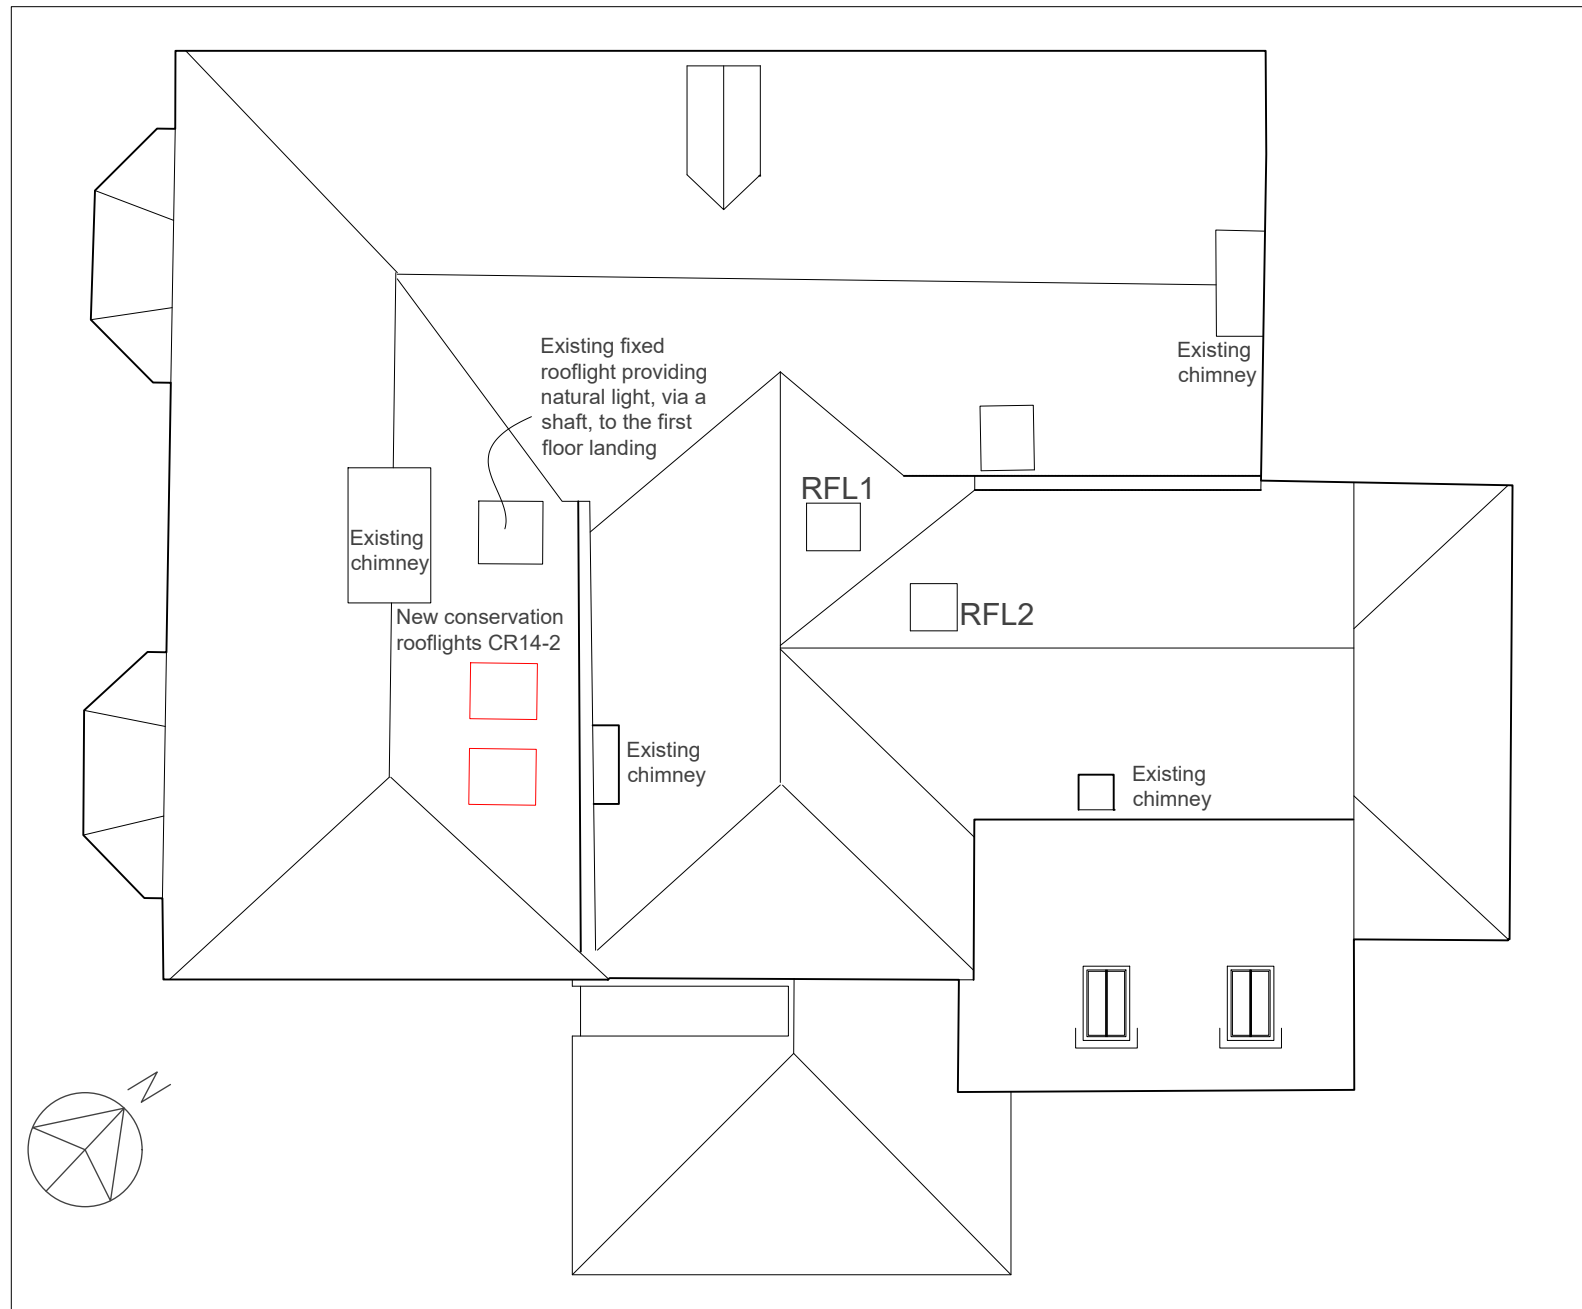

Roof plan as proposed 1:100

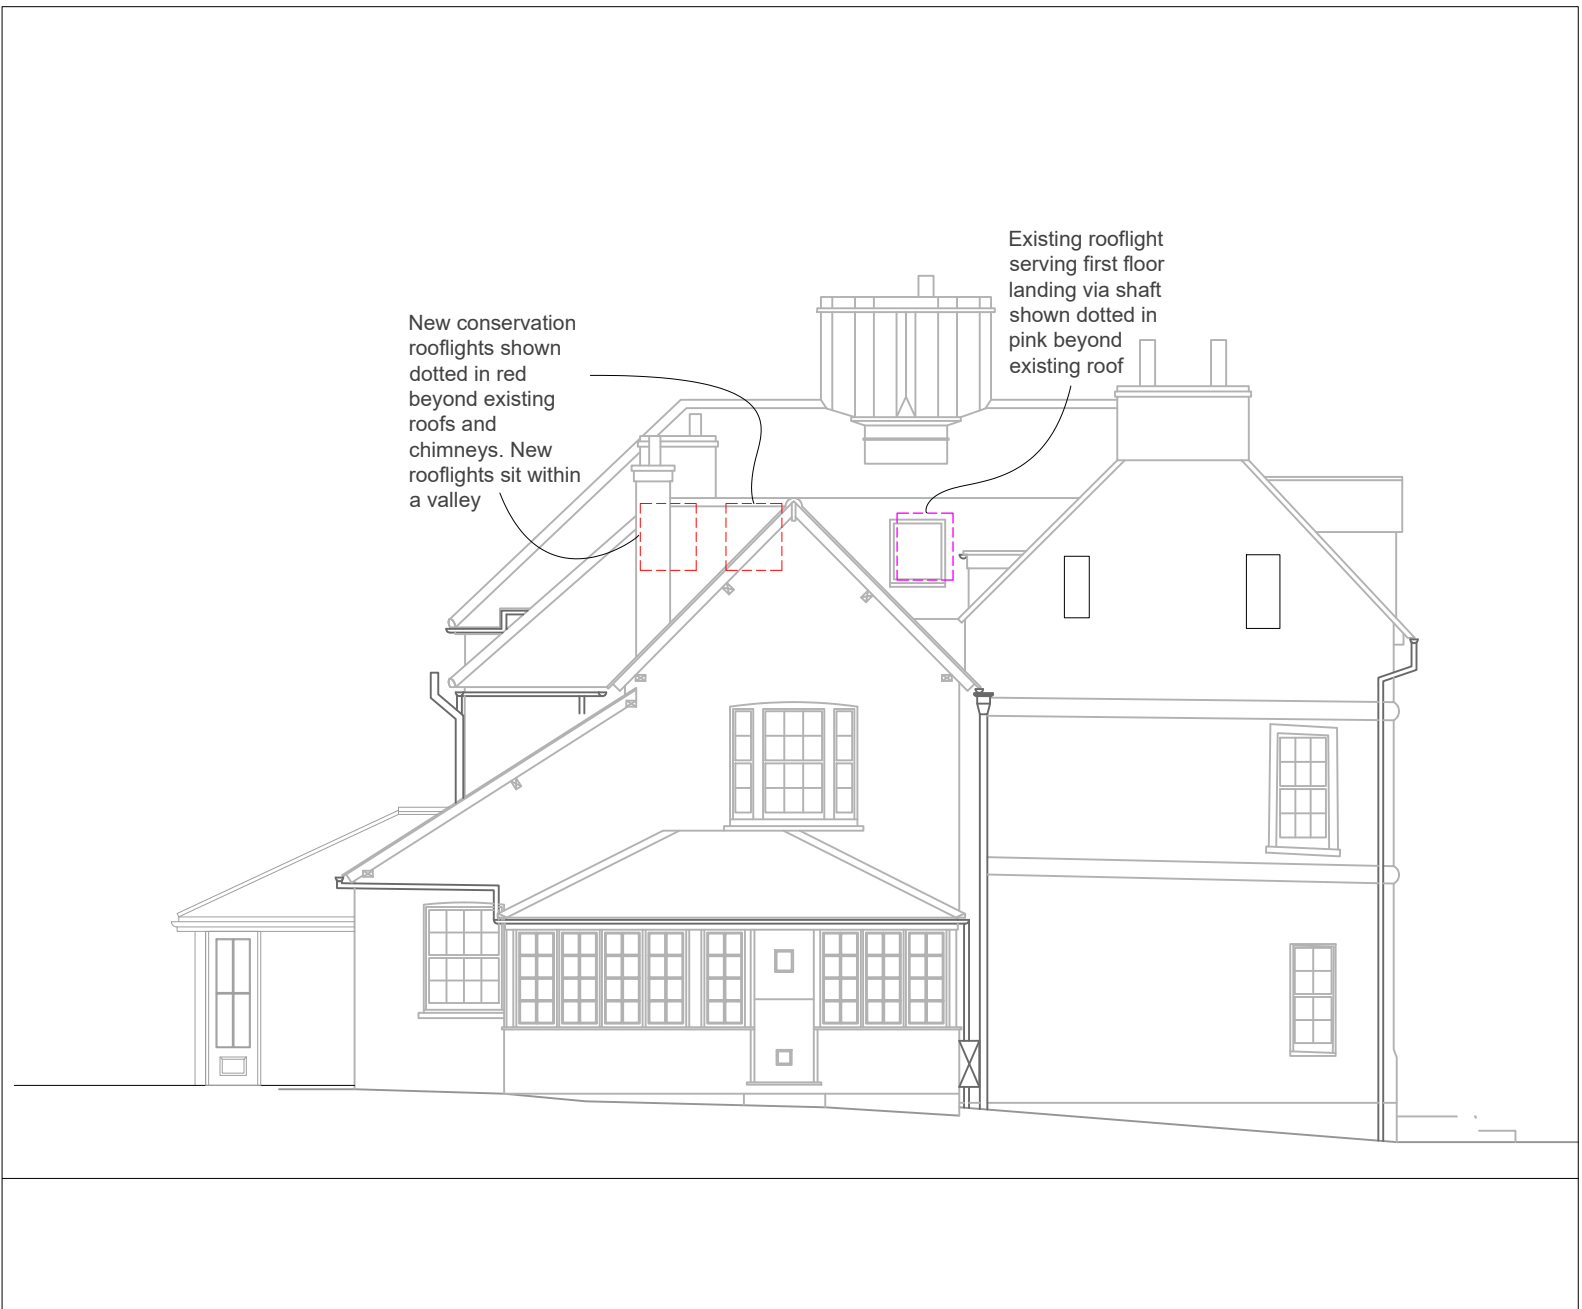

Side elevation (north east) as proposed 1:100

Alterations at
Gannock Farmhouse, Sandon
for Mr & Mrs Ashton

Attic proposals - roof and elevations

SCALE 1:100 at A2 DWG No. 24.20.15

DONALD PURKISS
ASSOCIATES
chartered architects

1A KING STREET
SAFFRON WALDEN, ESSEX CB10 1HE
TEL: 01799 523087 & 527202
E-mail: dpa@purkissarchitects.co.uk

Copyright - Donald Purkiss and Associates