


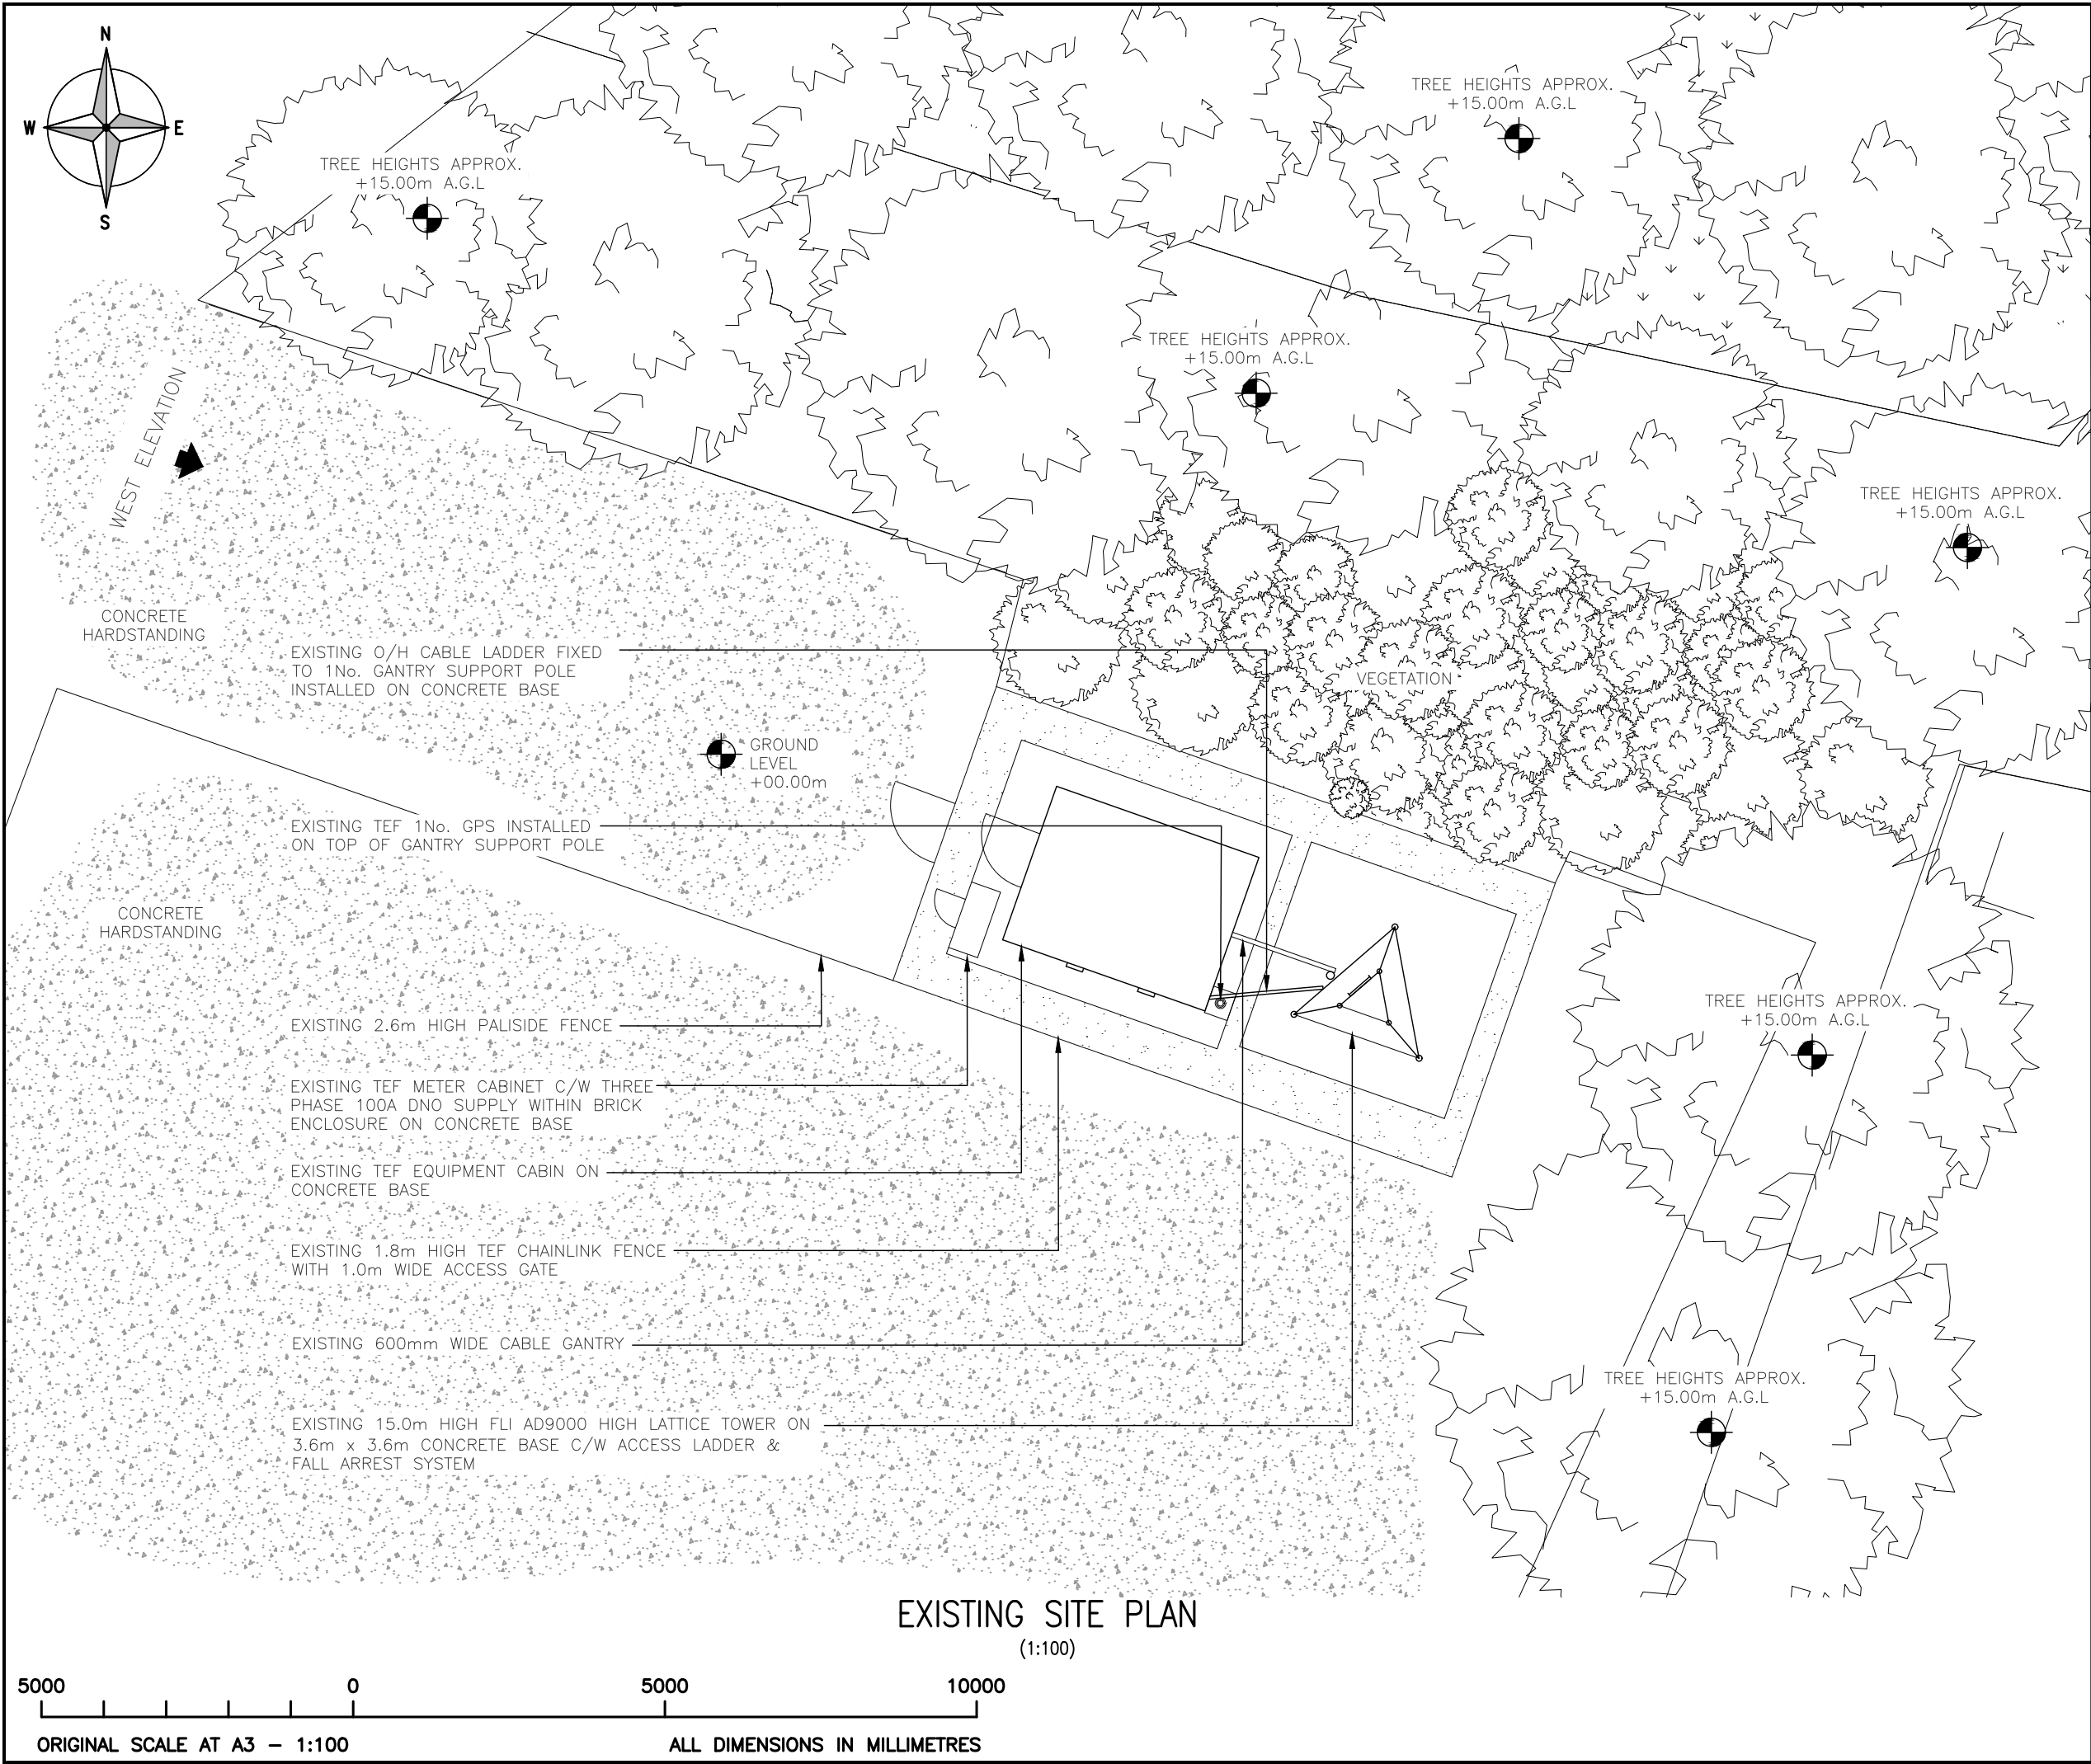

ALL DIMENSIONS ARE IN mm UNLESS NOTED OTHERWISE

N.G.R

E:522075

N: 226180

NOTES:

A	PLANNING ISSUE	CE	MH	09.10.25
REV	MODIFICATION	BY	CH	DATE

BEACON 4 - SOUTH EAST

Cell Name				Opt.
SHANGRI LA FARM				-
Cell ID No				
CSID	-	VF	✓	TEF
10779425	-	N/A	-	2165
Project No.	-	TM Cell ID	-	N/A
-	-	-	-	-

Site Address / Contact Details

SHANGRI LA FARM
TODDS GREEN
STEVENAGE
HERTFORDSHIRE
SG1 2JE

Drawing Title:

EXISTING SITE PLAN

Purpose of issue:		PLANNING	Dwg Rev:
Drawing Number:		200	A
Surveyed By:	Original Sheet Size:	Pack Issue:	
WHP	A3		
Drawn:	Date:	Checked:	Date:
CE	09.10.25	MH	09.10.25