


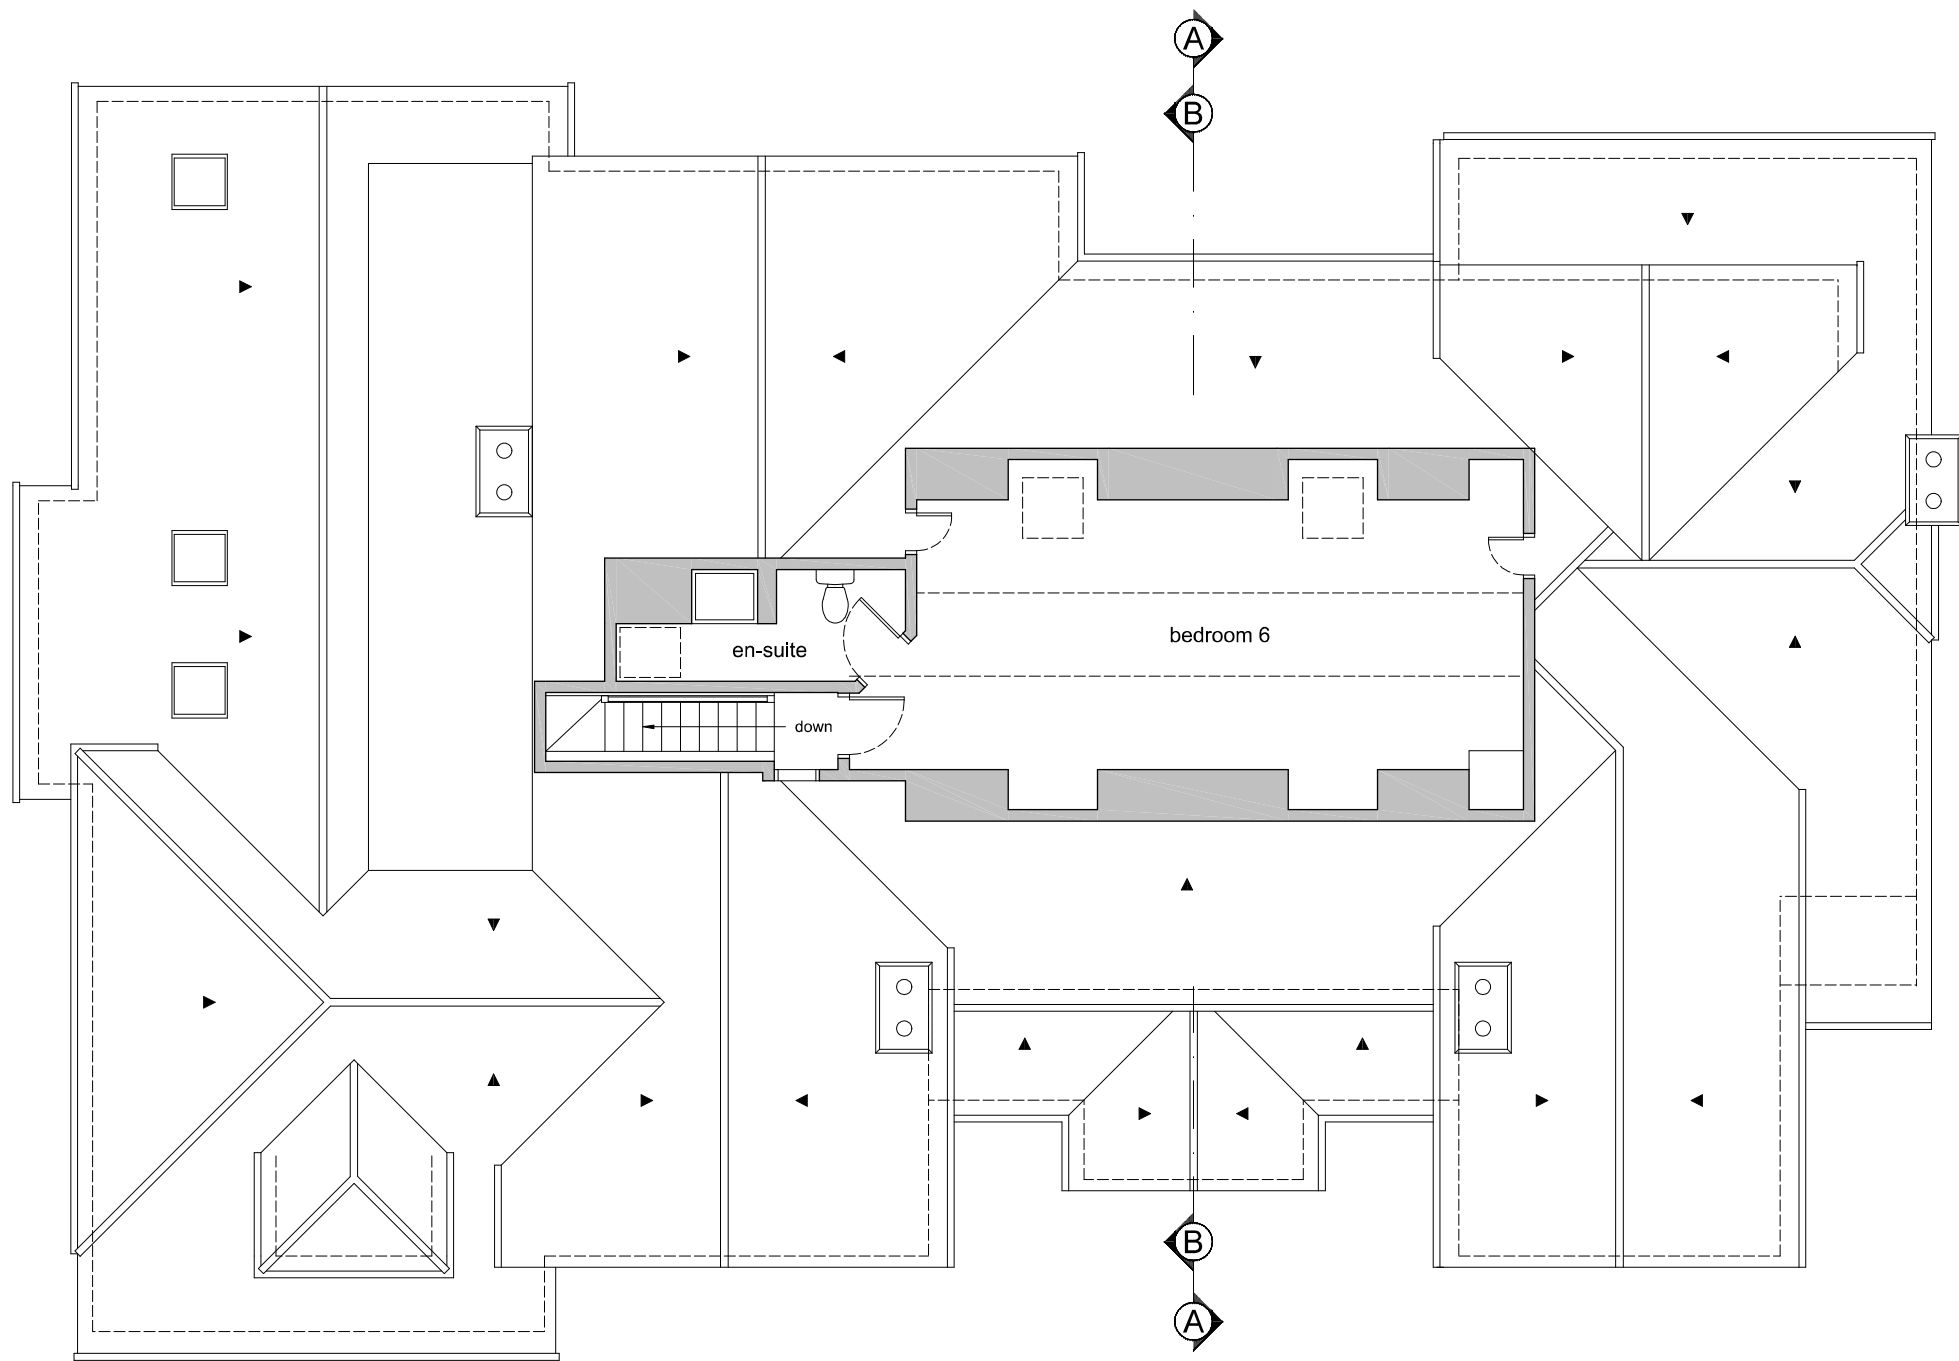


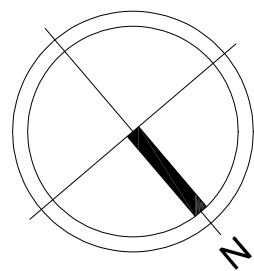


SECOND FLOOR PLAN (as existing)

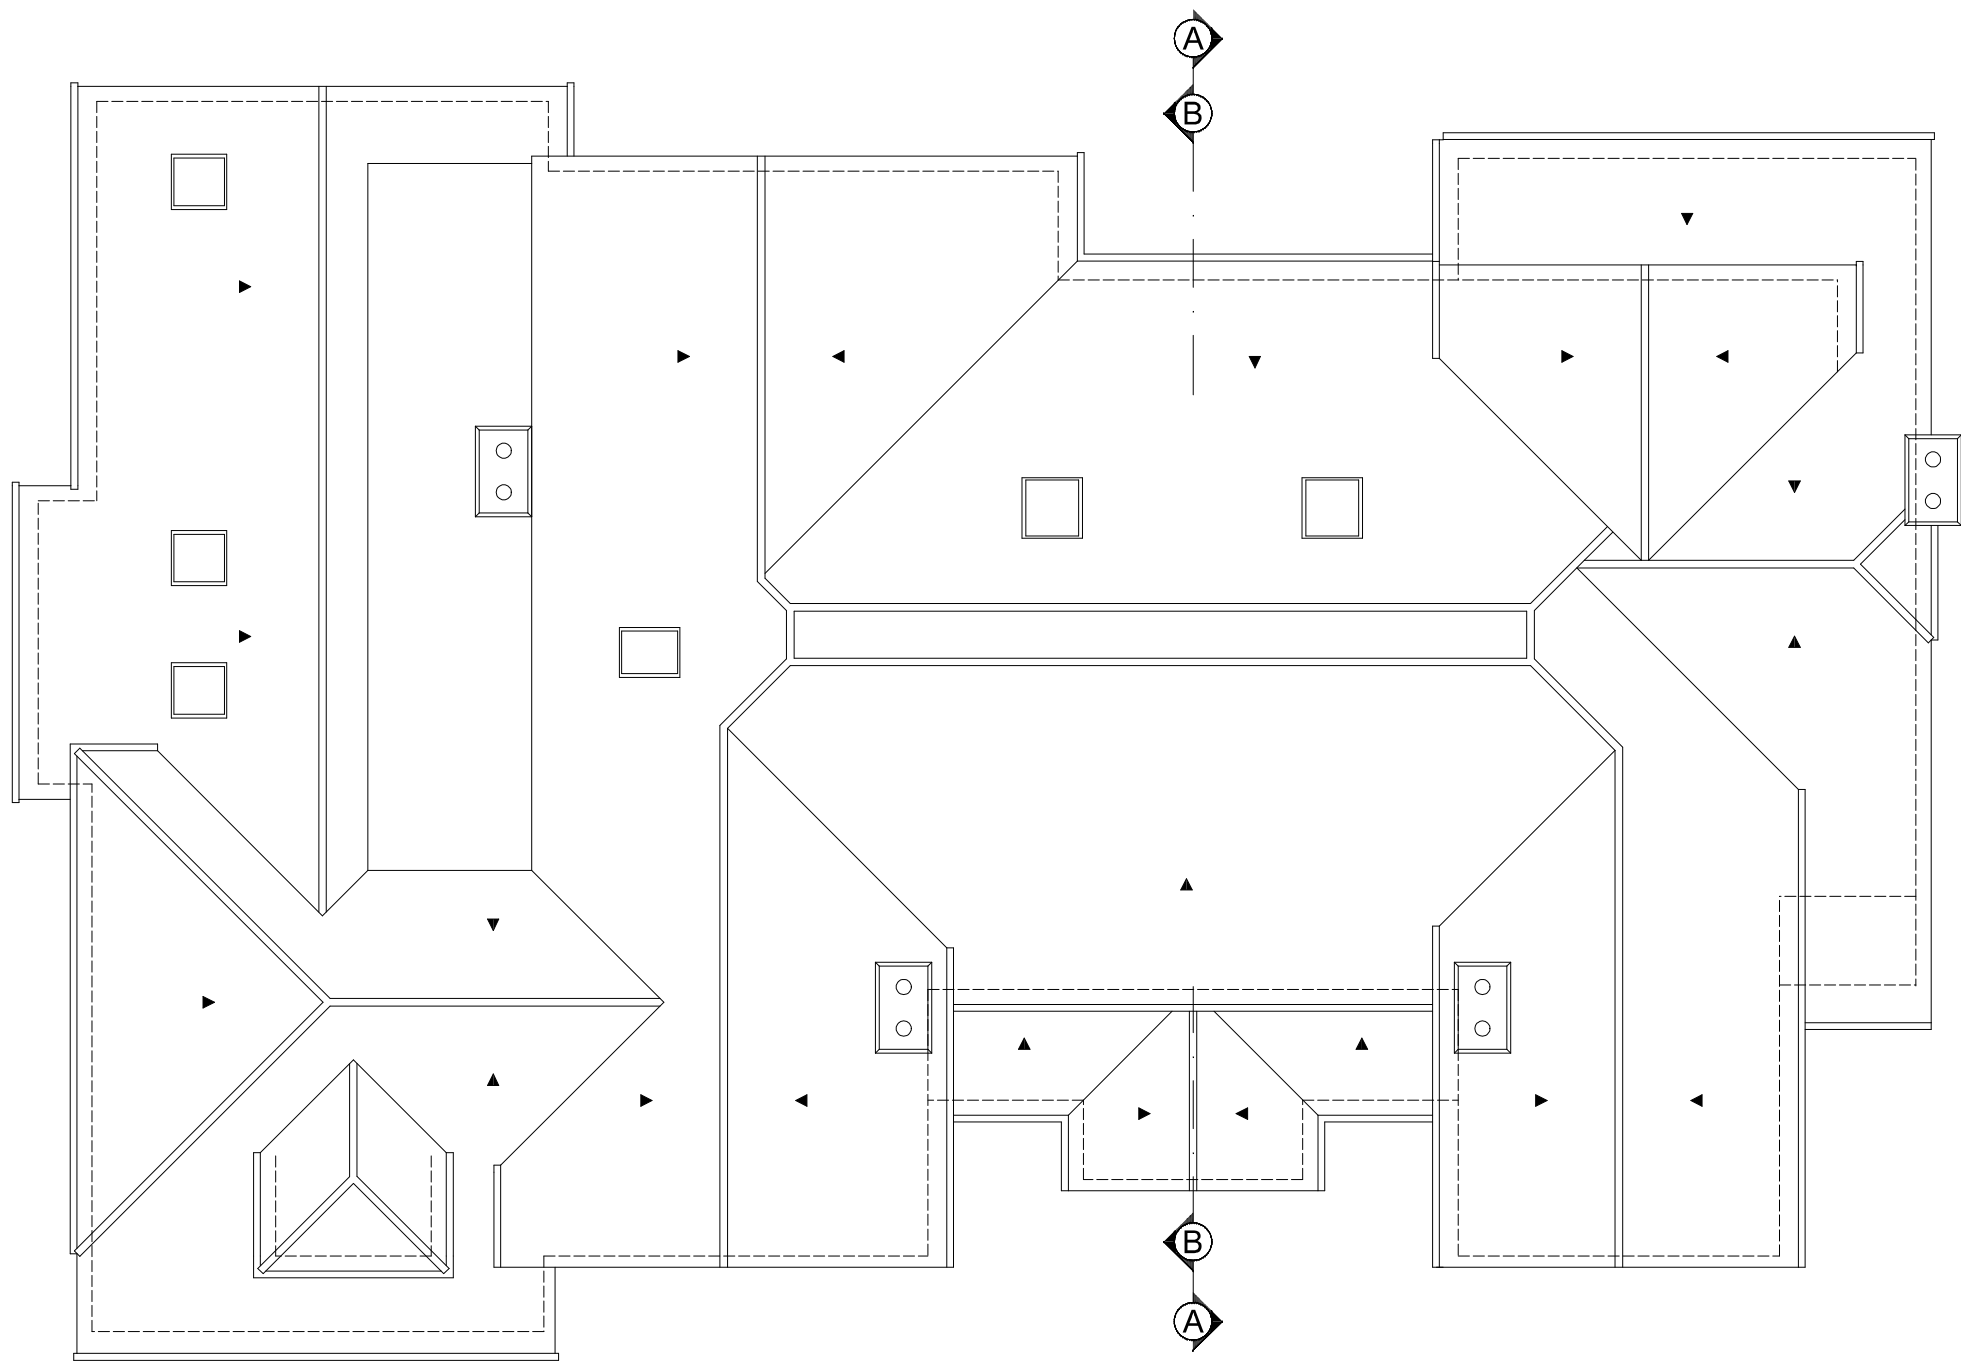

ROOF PLAN (as existing)

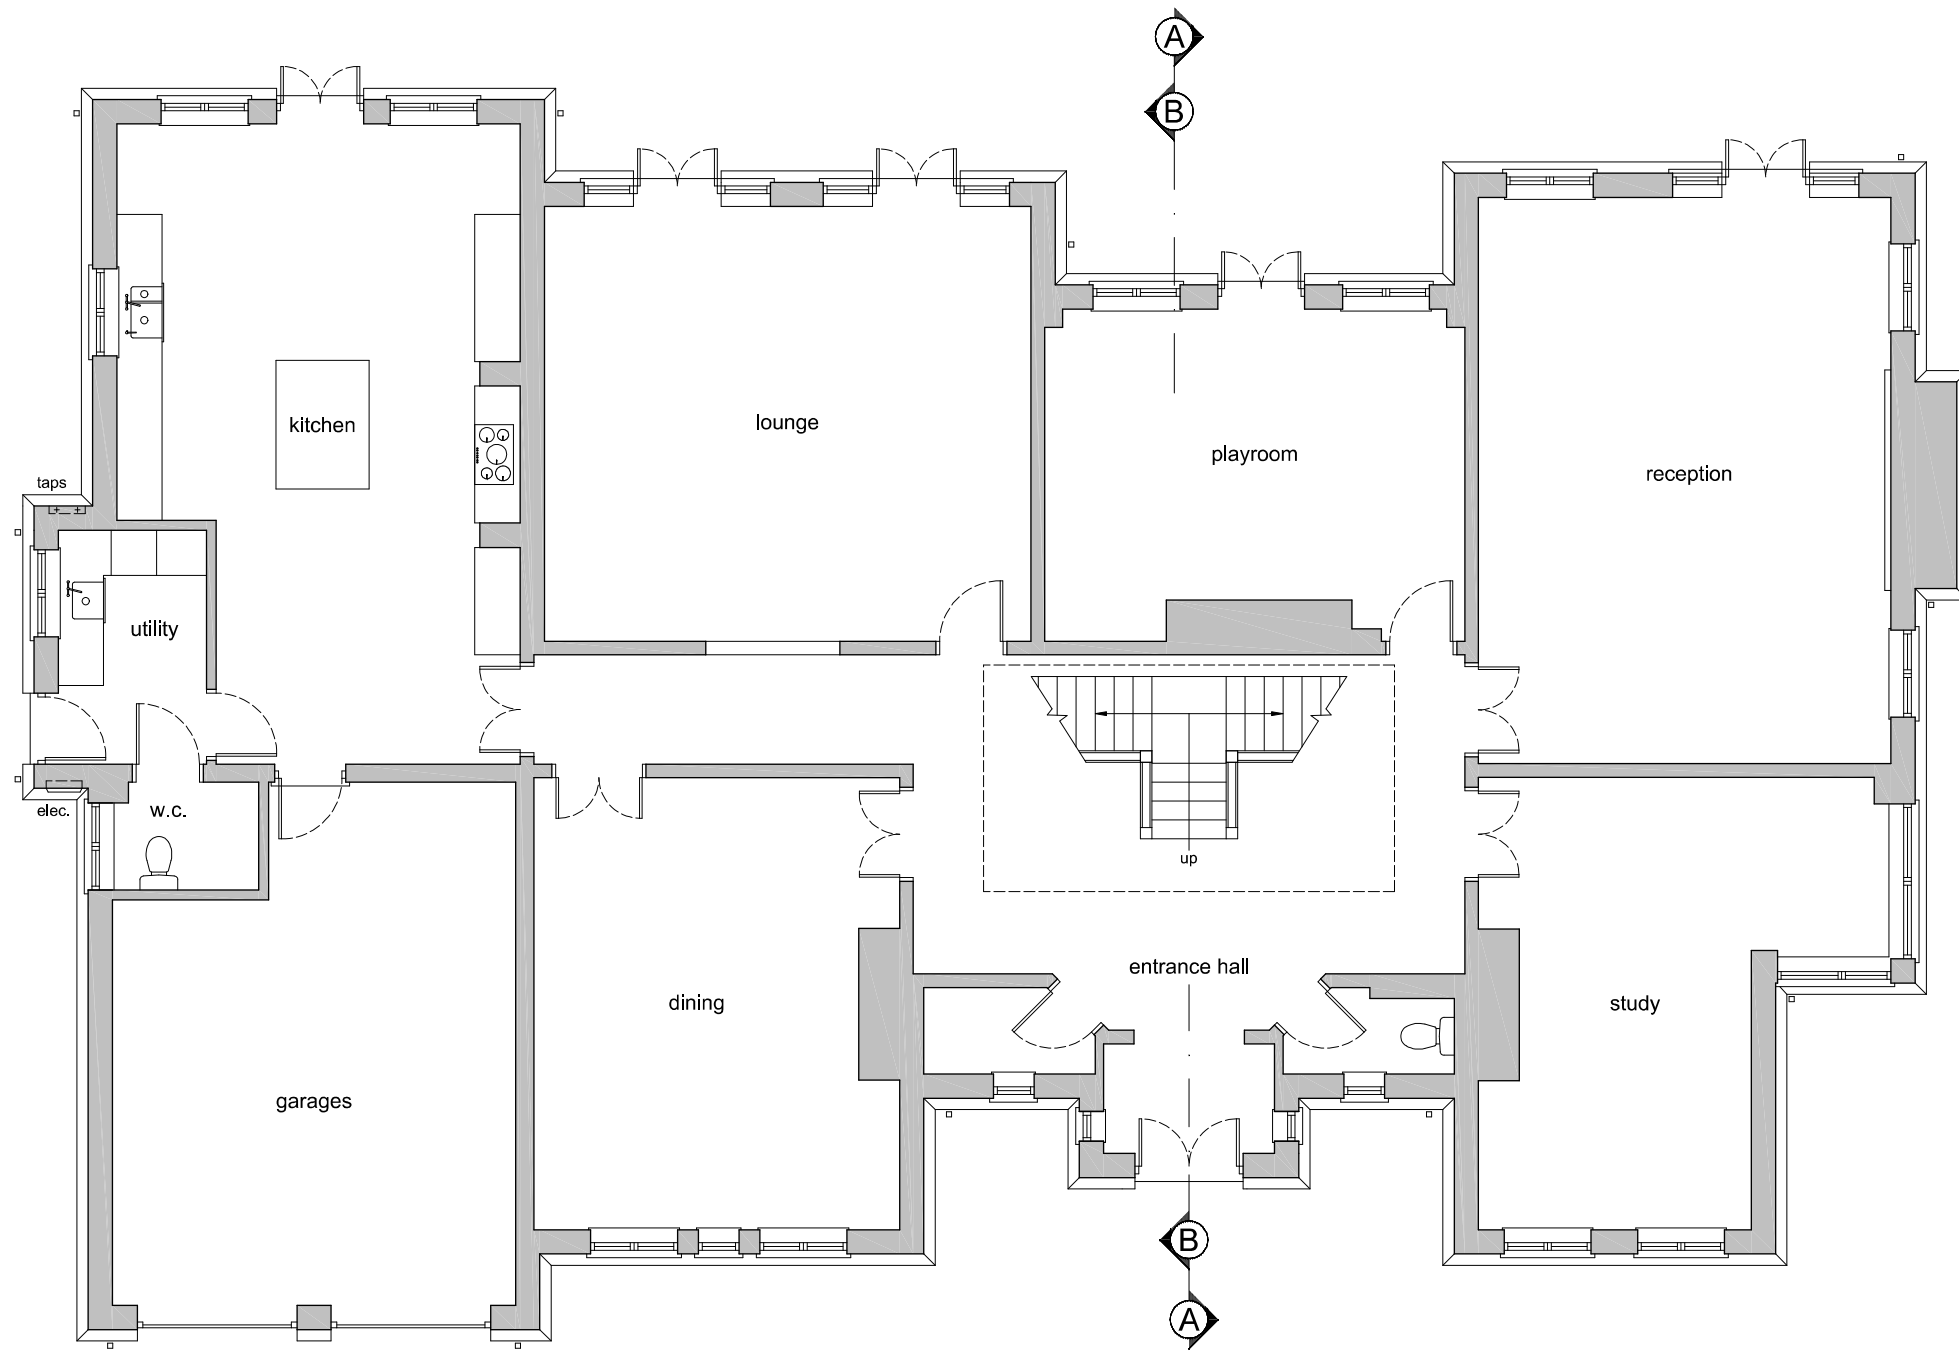

GROUND FLOOR PLAN (as existing)

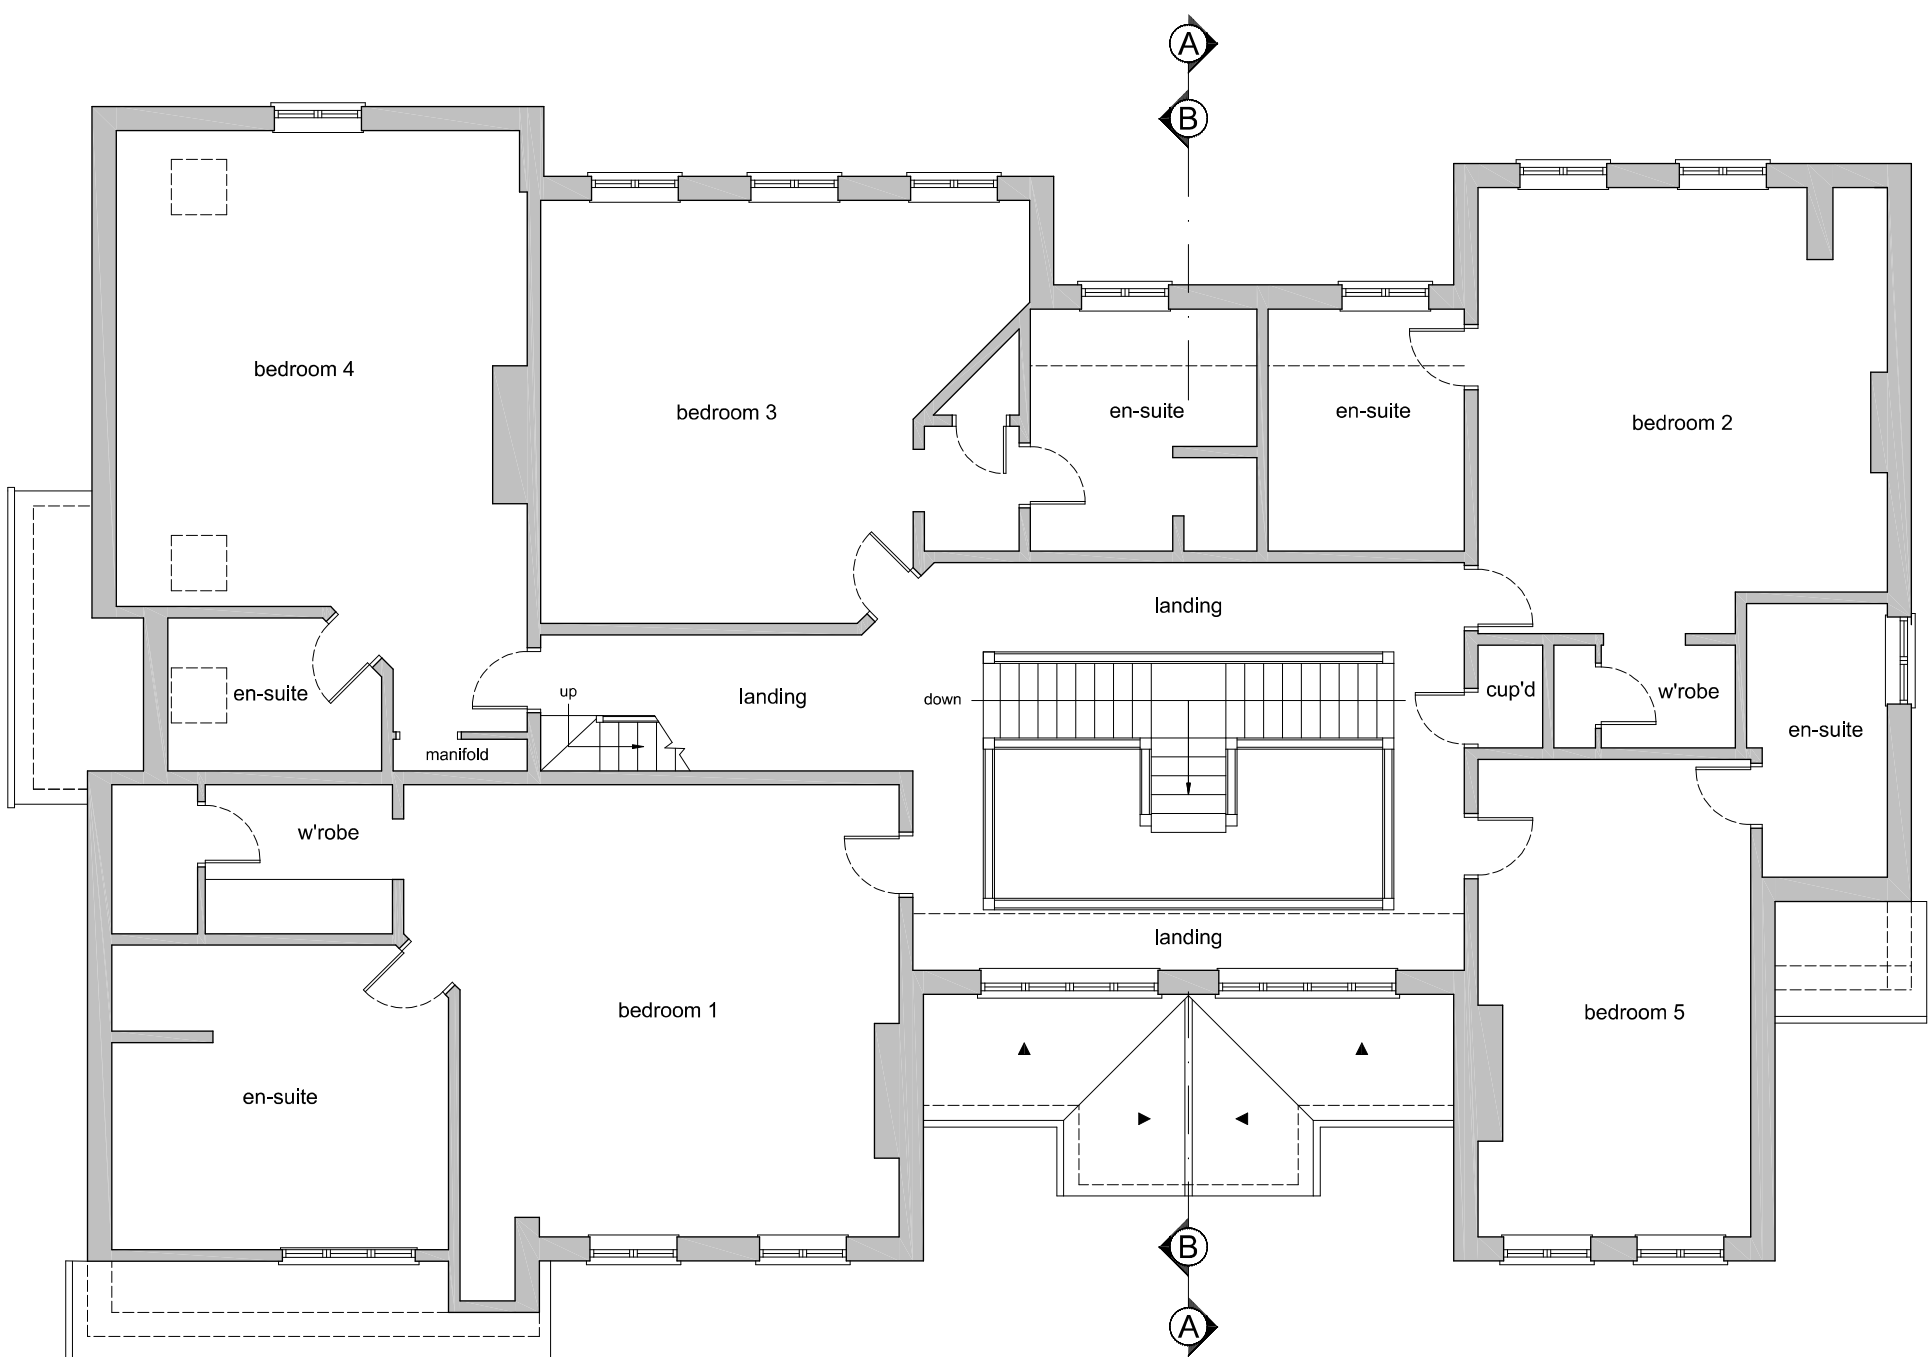

FIRST FLOOR PLAN (as existing)

GENERAL NOTES	
No.	Description
01	Check all dimensions on site
02	Walls existing
03	Walls removed

REVISIONS		
Rev	Date	Description



29b Hermitage Road,
Hitchin, Hertfordshire, SG5 1BY.
info@whitebrick.studio

CLIENT
Mr and Mrs Jones

PROJECT
House Alterations and Garage
Conversion at The Beeches, Garth
Road, Letchworth, Herts, SG6 3NG.

DRAWING TITLE
Existing Plans

INFORMATION	
Job ref	2518
Drawing no.	2518-01
Scale	1:100 @ ISOA1
Date	Oct 25
Drawn	CWM