

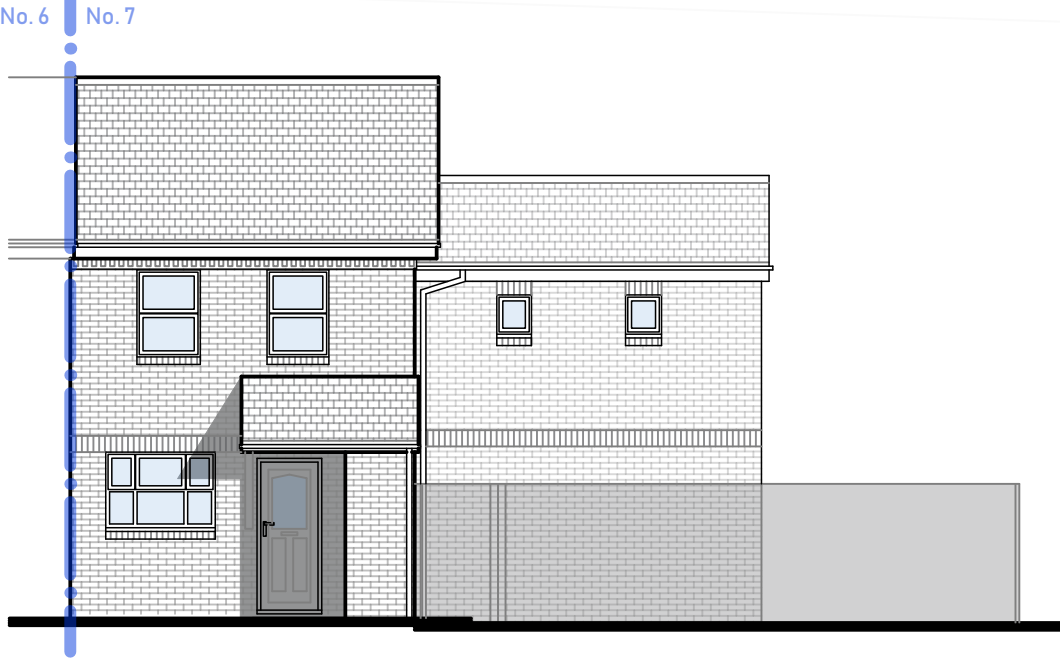


 


FRONT ELEVATION (WEST)

1 / 100 SCALE

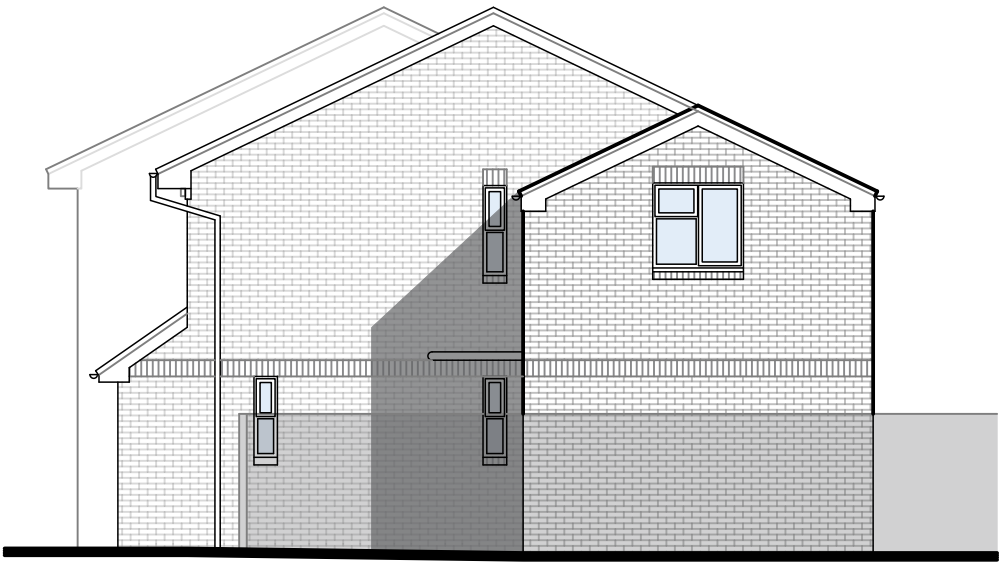


SIDE ELEVATION (SOUTH)

1 / 100 SCALE

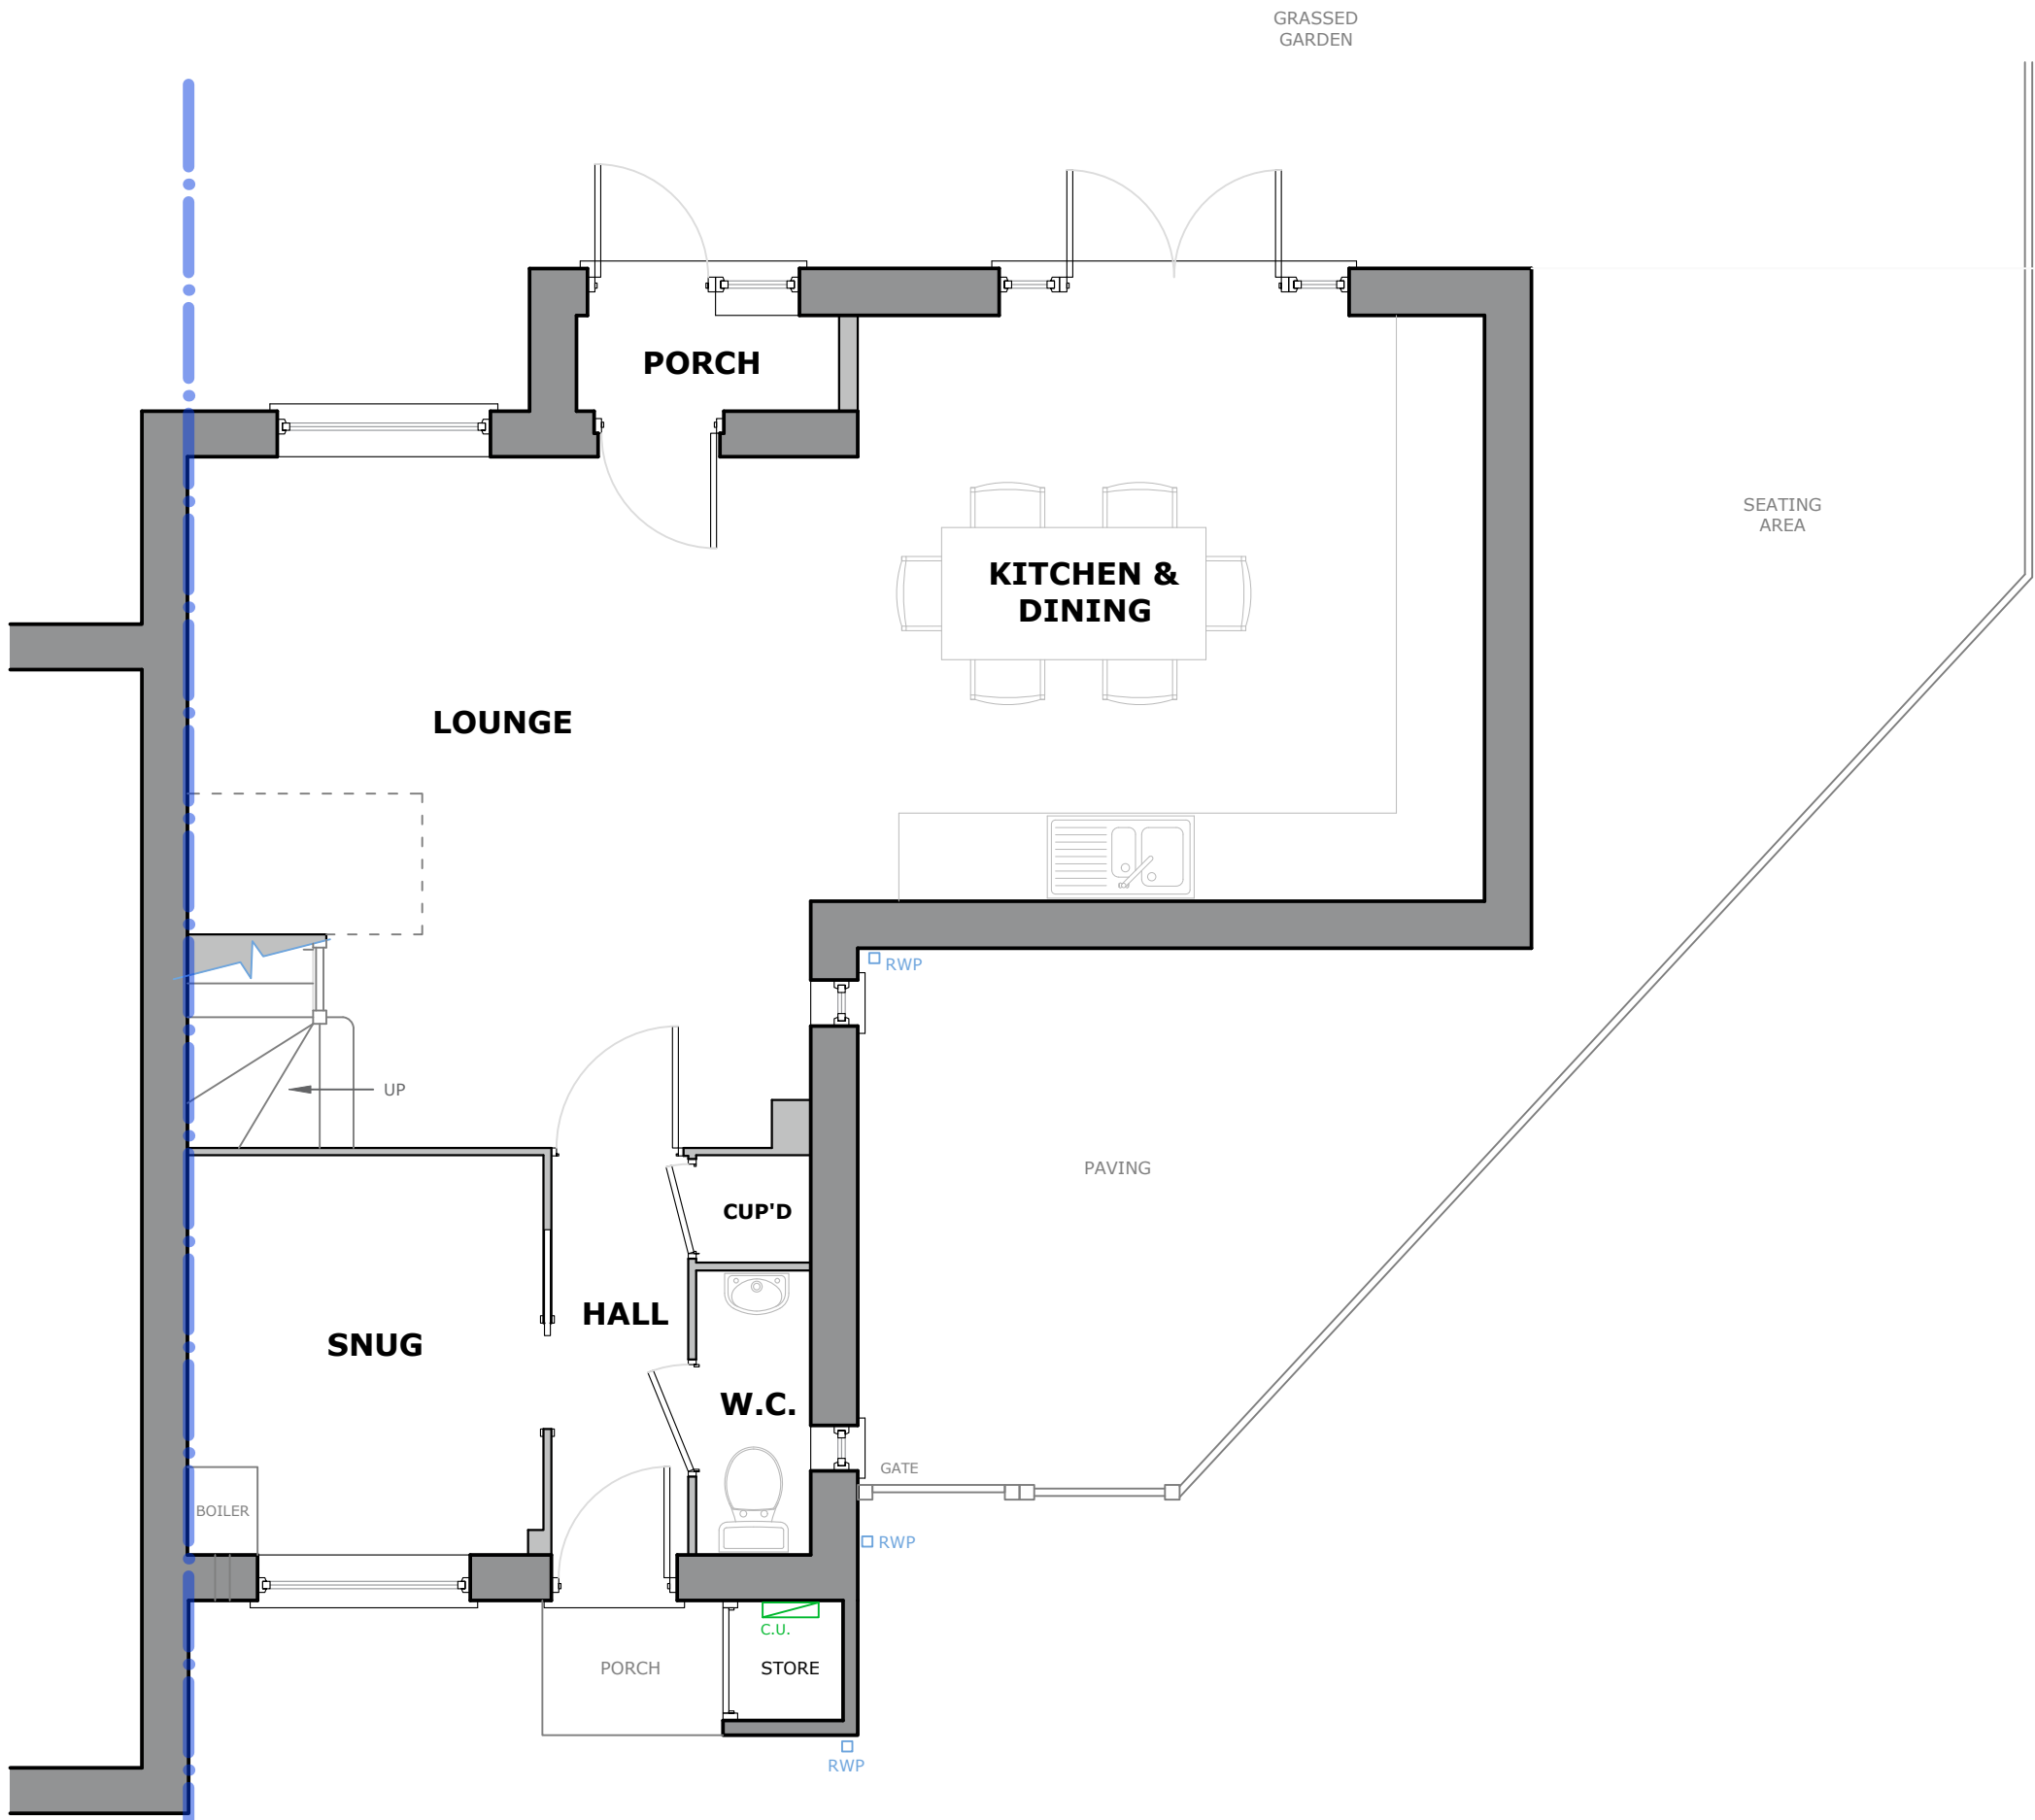

GROUND FLOOR

1 / 50 SCALE

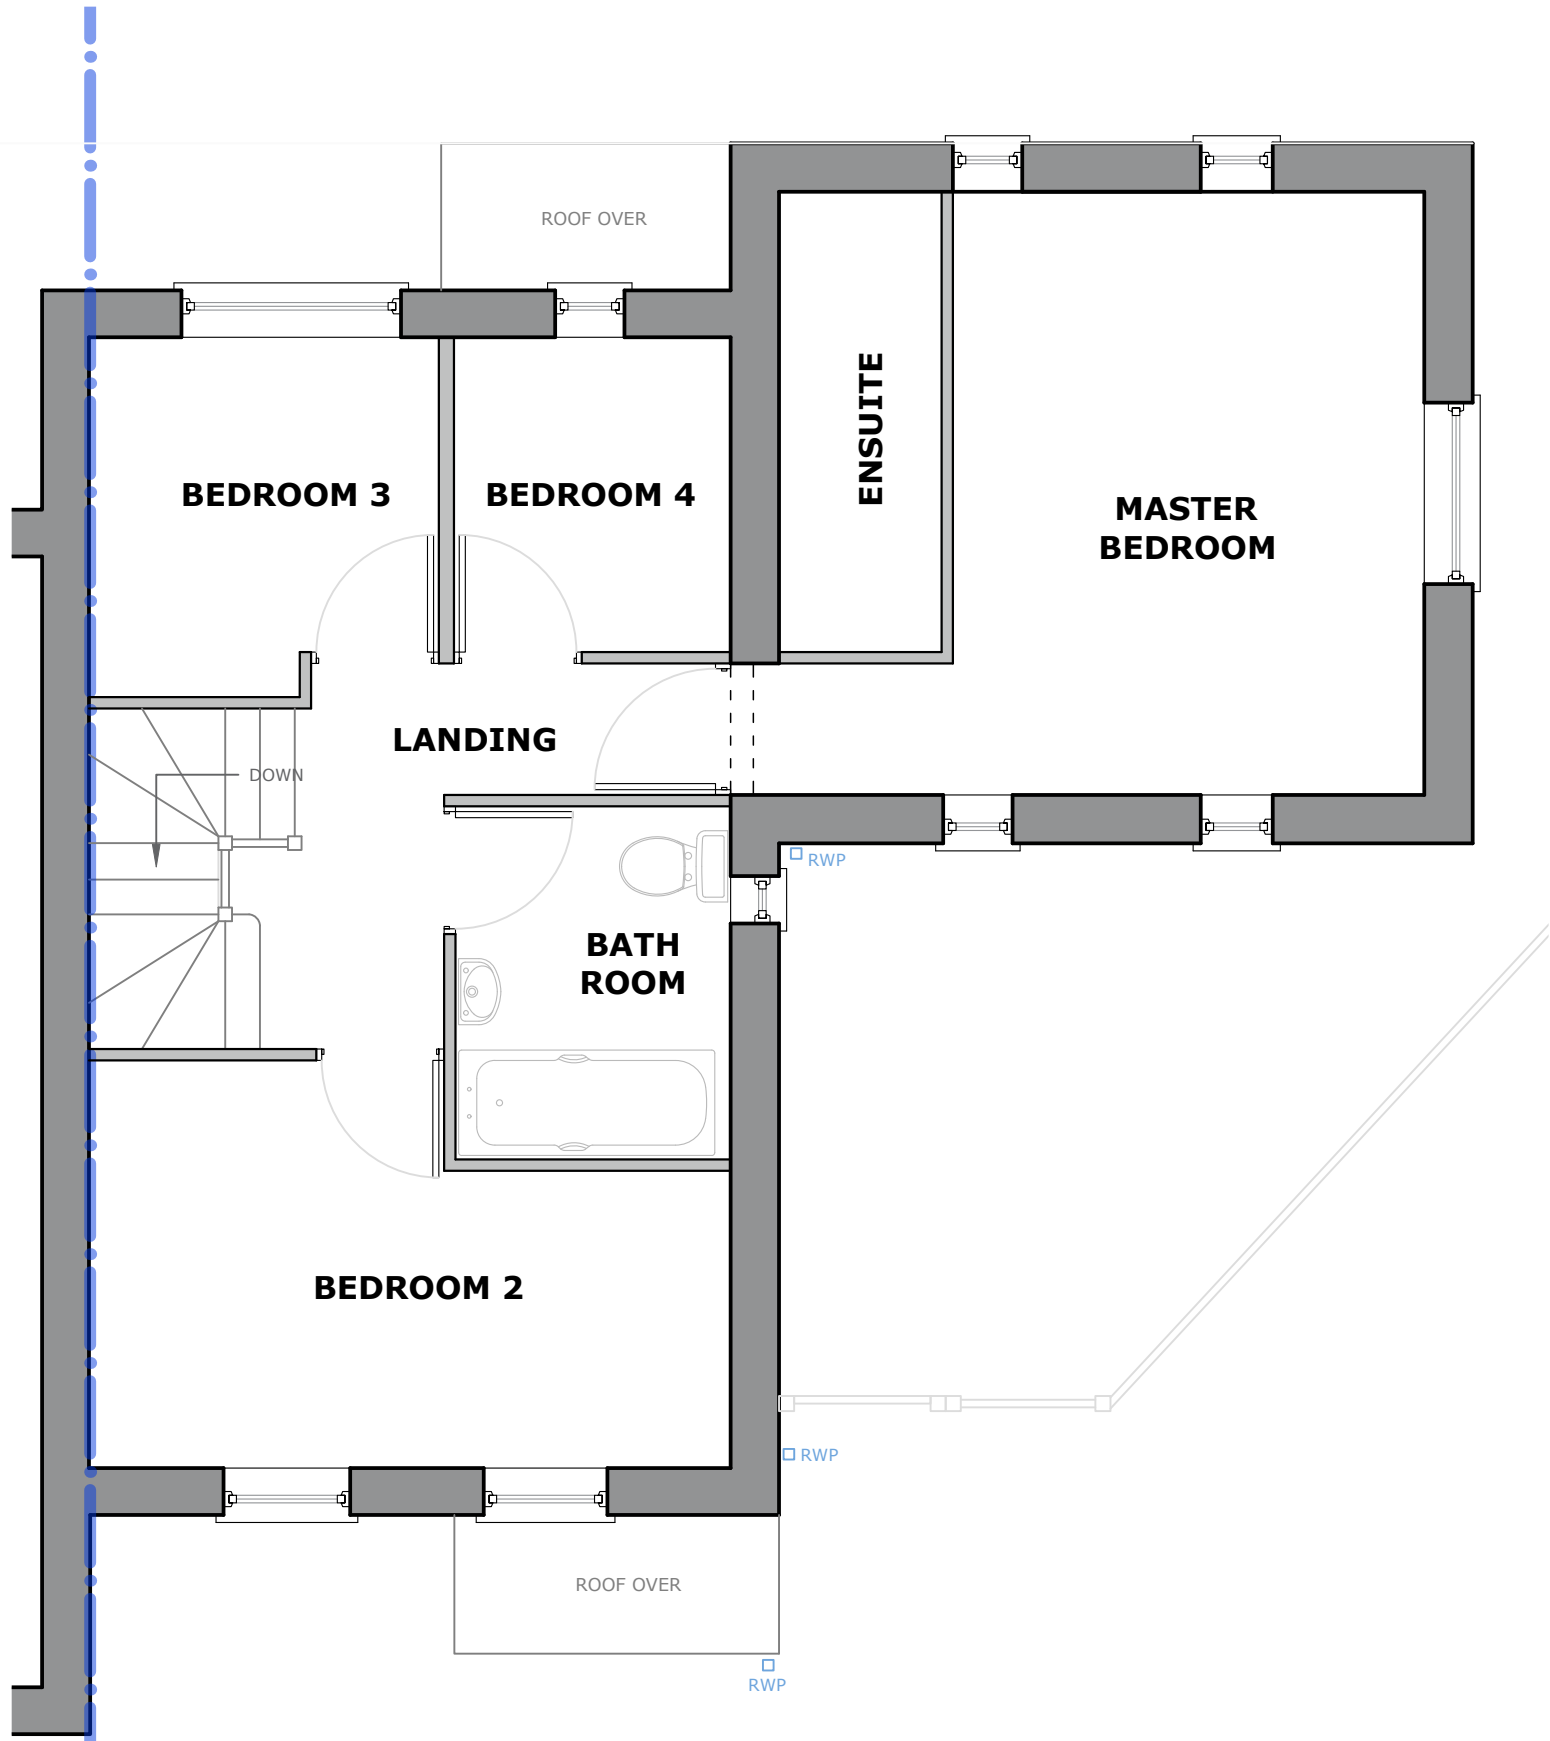

FIRST FLOOR

1 / 50 SCALE



Scale1:50



ARCHITECTURE
& DESIGN LTD.
apk-architecture.co.uk

NOTES

For information purposes only. Do not scale from this drawing. Dimensions in millimeters unless noted otherwise.

All dimensions must be checked and verified on site prior to commencement of work and architect to be notified of any discrepancies.

It is the clients responsibility to issue any relevant notices for work under the Party Wall Act 1996 which may apply when building or excavating on or near a shared boundary.

The client is at risk if any works are started prior to planning approval (including discharge of conditions) and building control or other third party consents.

MR & MRS
GRAY
7 JEVE CLOSE
CLOTHALL COMMON
BALDOCK
HERTFORDSHIRE
SG7 6TP

REVISIONS

- INITIAL ISSUE, 18.07.25
- A FIRST FLOOR, 11.08.25

TITLE

EXISTING
GROUND FLOOR
PLAN &
ELEVATIONS

DRAWING

1176 . 01A

SCALE AS INDICATED
PAPER SIZE A2