


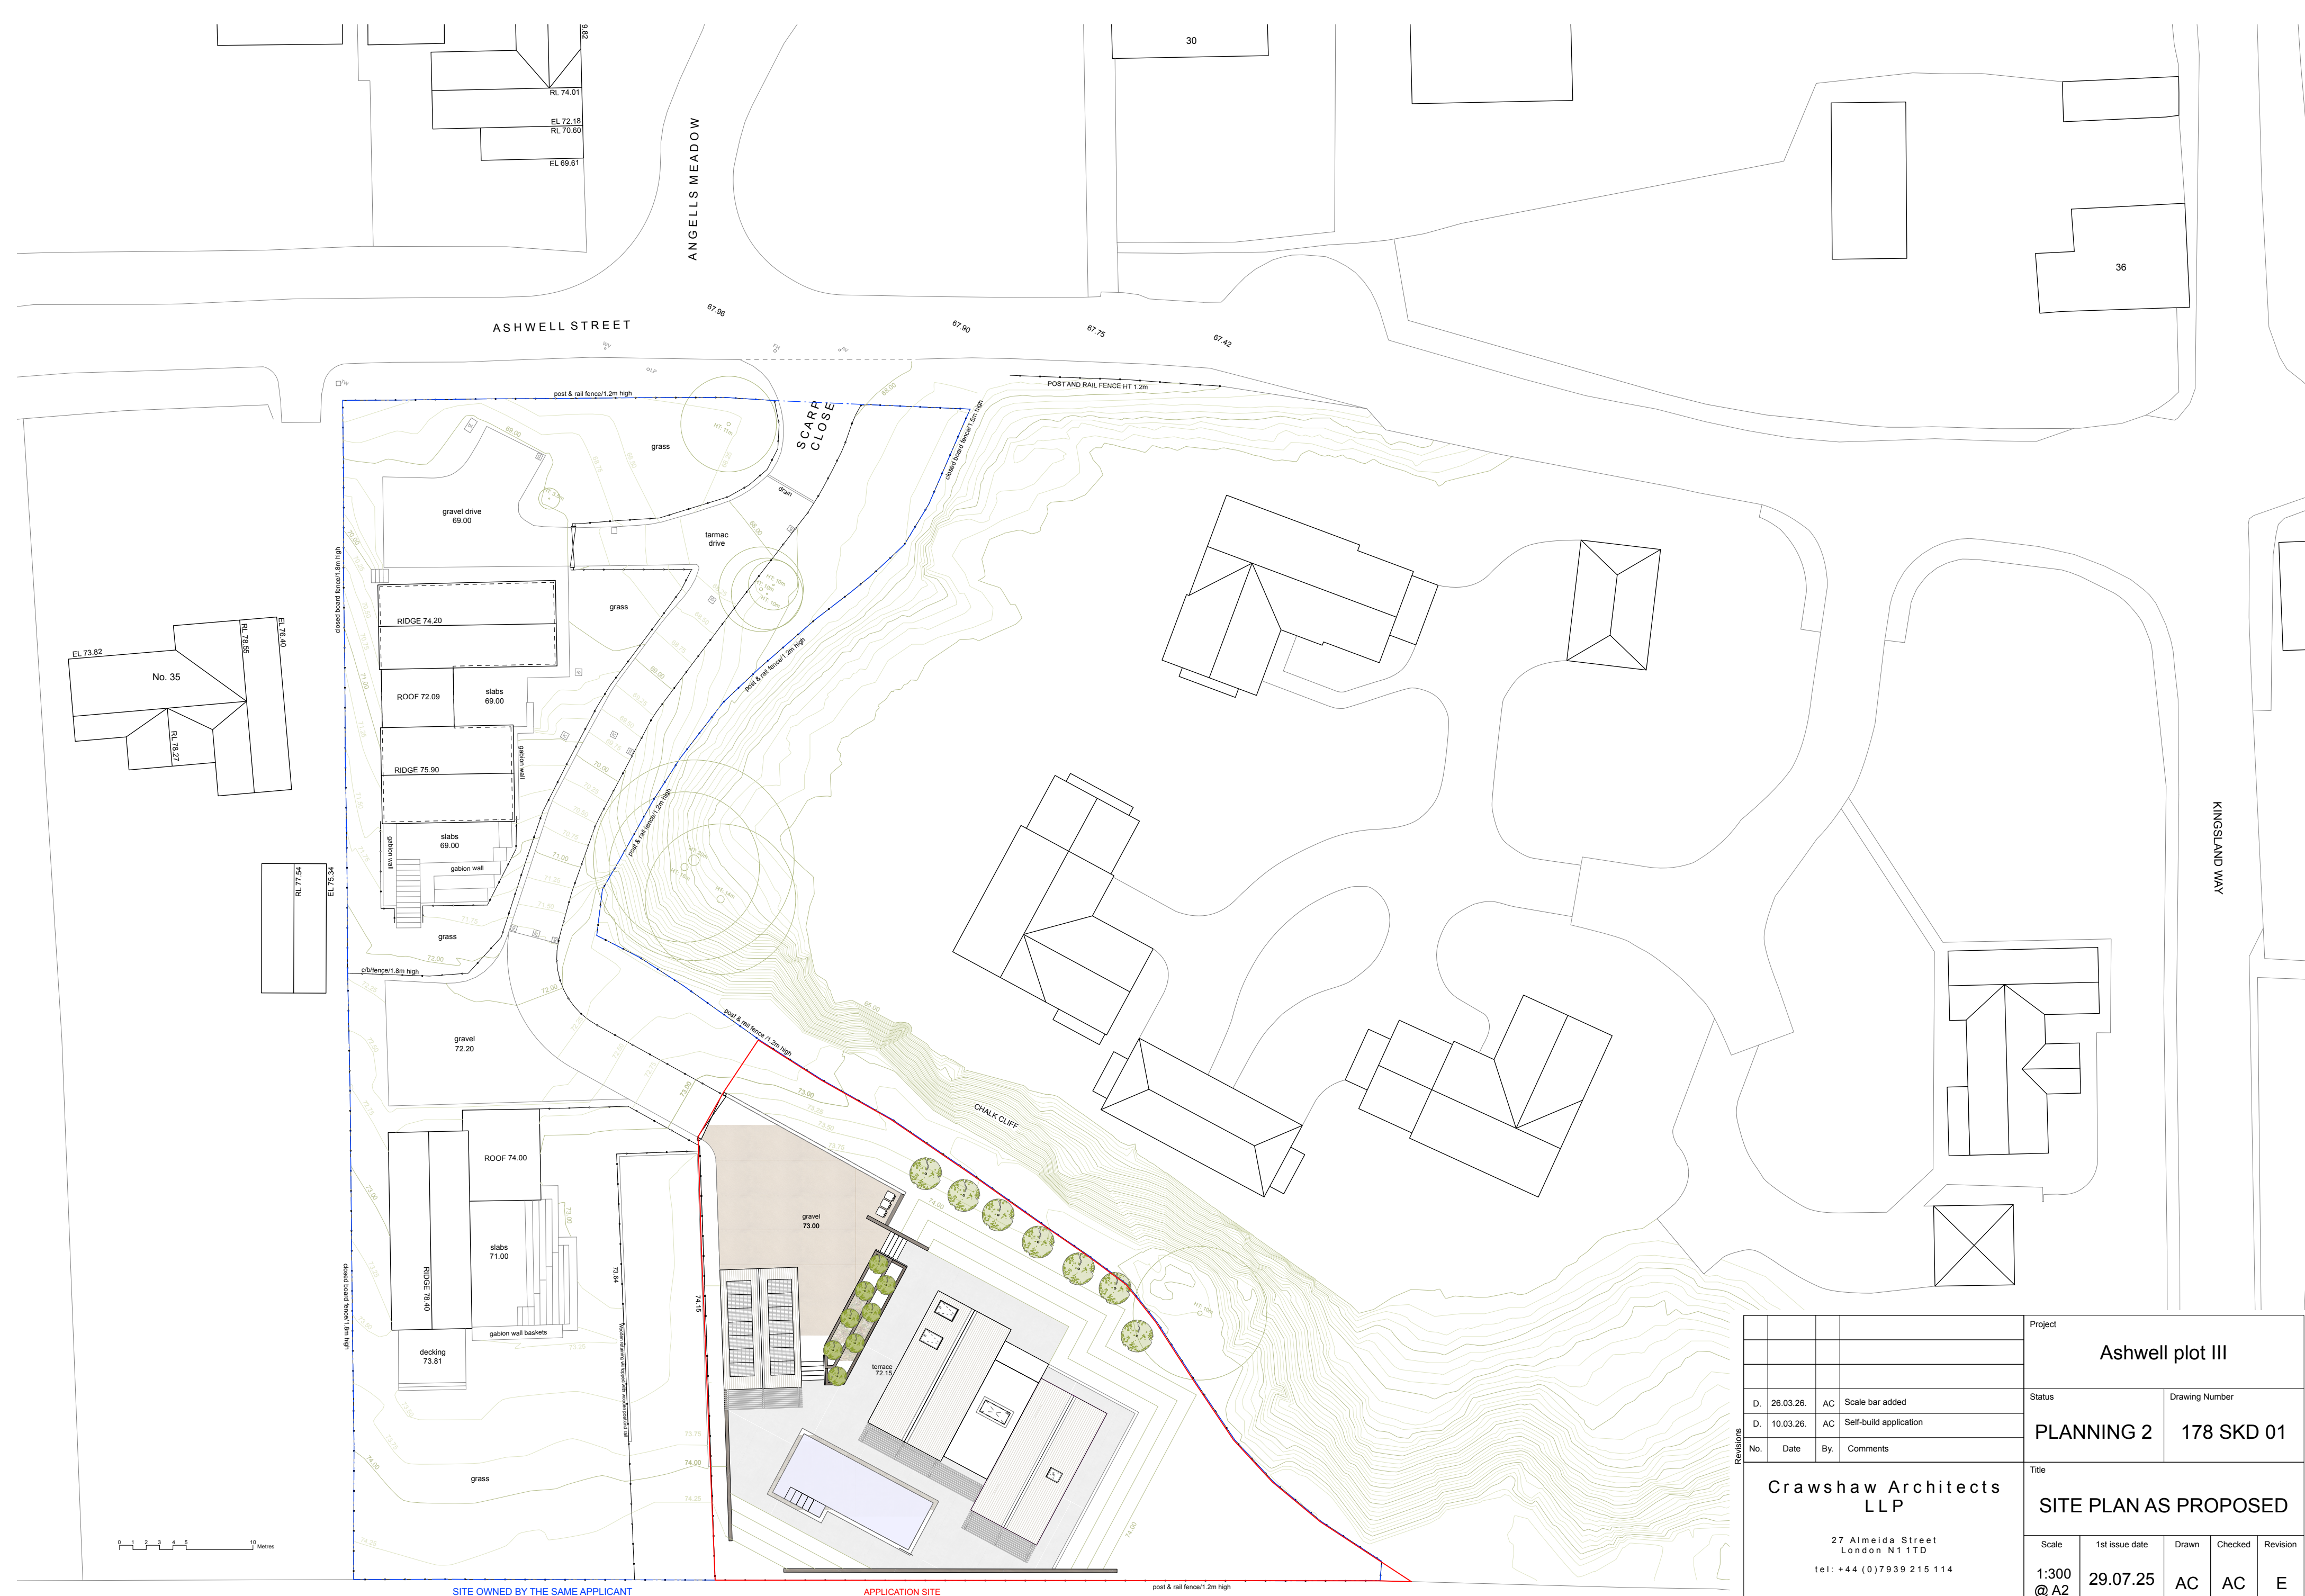

				Project	Ashwell plot III				
D.	26.03.26.	AC	Scale bar added	Status	Drawing Number				
D.	10.03.26.	AC	Self-build application	PLANNING 2	178 SKD 01				
No.	Date	By.	Comments						
Crawshaw Architects LLP 27 Almeida Street London N1 1TD tel: +44 (0)7939 215 114				Title					
				SITE PLAN AS PROPOSED					
				Scale	1st issue date	Drawn	Checked	Revision	
				1:300 @ A2	29.07.25	AC	AC	E	