




WEST ELEVATION

INTERNAL LEVEL



NORTH ELEVATION

MAIN ENTRANCE

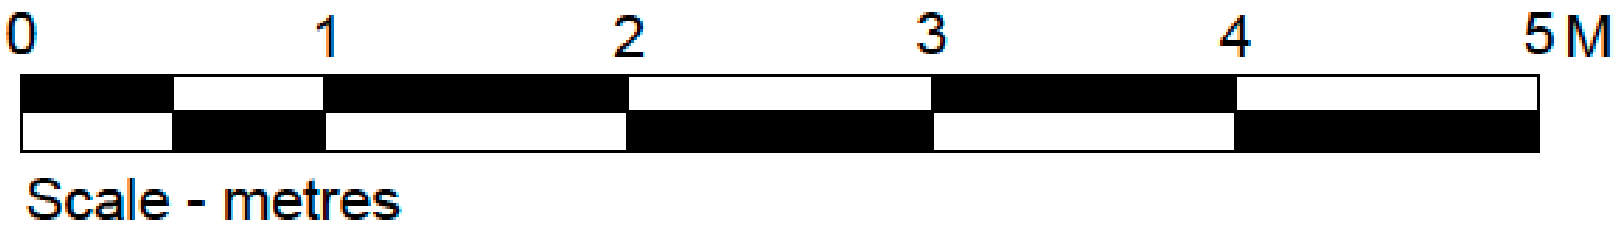

A&Q

PARTNERSHIP

architecture | design | masterplanning | interiors

The Lux Building
2-4 Hoxton Square
London N1 6NU

t: 020 7613 2244
w: www.aqp.co.uk
e: london@aqp.co.uk

DIMENSION AT ORIGINAL SHEET SIZE.
CONTRACTORS MUST CHECK ALL DIMENSIONS ON SITE.
ONLY FIGURED DIMENSIONS ARE TO BE WORKED FROM. DISCREPANCIES MUST BE REPORTED TO THE ARCHITECT BEFORE PROCEEDING.
ALL PROPRIETARY GOODS AND MATERIALS ARE TO BE FITTED IN ACCORDANCE WITH MANUFACTURER'S INSTRUCTIONS, CODES OF PRACTICE AND BRITISH STANDARDS.
ALL REFERENCES SHOULD BE READ IN CONJUNCTION WITH THE MOST CURRENT NATIONWIDE DESIGN GUIDES.
© THIS DRAWING IS COPYRIGHT A&Q PARTNERSHIP LTD.

CLIENT



LETCHWORTH

Branch Enhancement Programme

A Scale bar added FIRST ISSUE				SS	23/04/2025	
				SS	07/04/2025	
REVISIONS				BY	DATE	
BRANCH NAME: 25 Leys Avenue, Letchworth			DRAWING TYPE: FOR PLANNING EXISTING EXTERNAL ELEVATION			
BRANCH PREFIX: Prefix: 0648						
SCALE @ A1: 1:25	SCALE @ A3: 1:50	DATE DRAWN: 04/04/2025	STATUS: PA	PROPERTY LOCATION CODE: LE109	DRAWING REF NO: EX.01.E1	REV. A
DRAWN BY: SS	CHECKED BY: AQP	JOB REF: 25 032				