

SCOPE OF SIGNAGE WORKS


- 2 x New fascia sign and logo
- 1 x New ATM surround
- 1 x New Projecting sign

NOTES:

FASCIA SIGN - 385 LOGO (Qty 02):
Folded aluminium fascia sign with 50mm returns finished Matt blue (RAL 5022). Individual 35mm built up letters. Logo from powder coated aluminium with face and returns finished to match red PMS 032c. *Nationwide* to be from powder coated aluminium, faces and returns finished white. Panel secured with fixing rails to suit substrate. Logo and lettering externally illuminated.

PROJECTING SIGN (Qty 01)
Folded aluminium sign, double-sided with 100mm returns finished Matt blue (RAL 5022). Logo face and edge strip from 'perspex 440 Red' acrylic with returns finished to match red PMS 032c. **Logo and edge strip to be internally illuminated.**

ATM SHROUD (Qty 01):
Acrylic finished to match blue PMS 282c with clear impact resistant surface. Logo face to match red PMS 032c. *Nationwide* to be 'opal acrylic' face finished white. **Logo and lettering internally illuminated.**

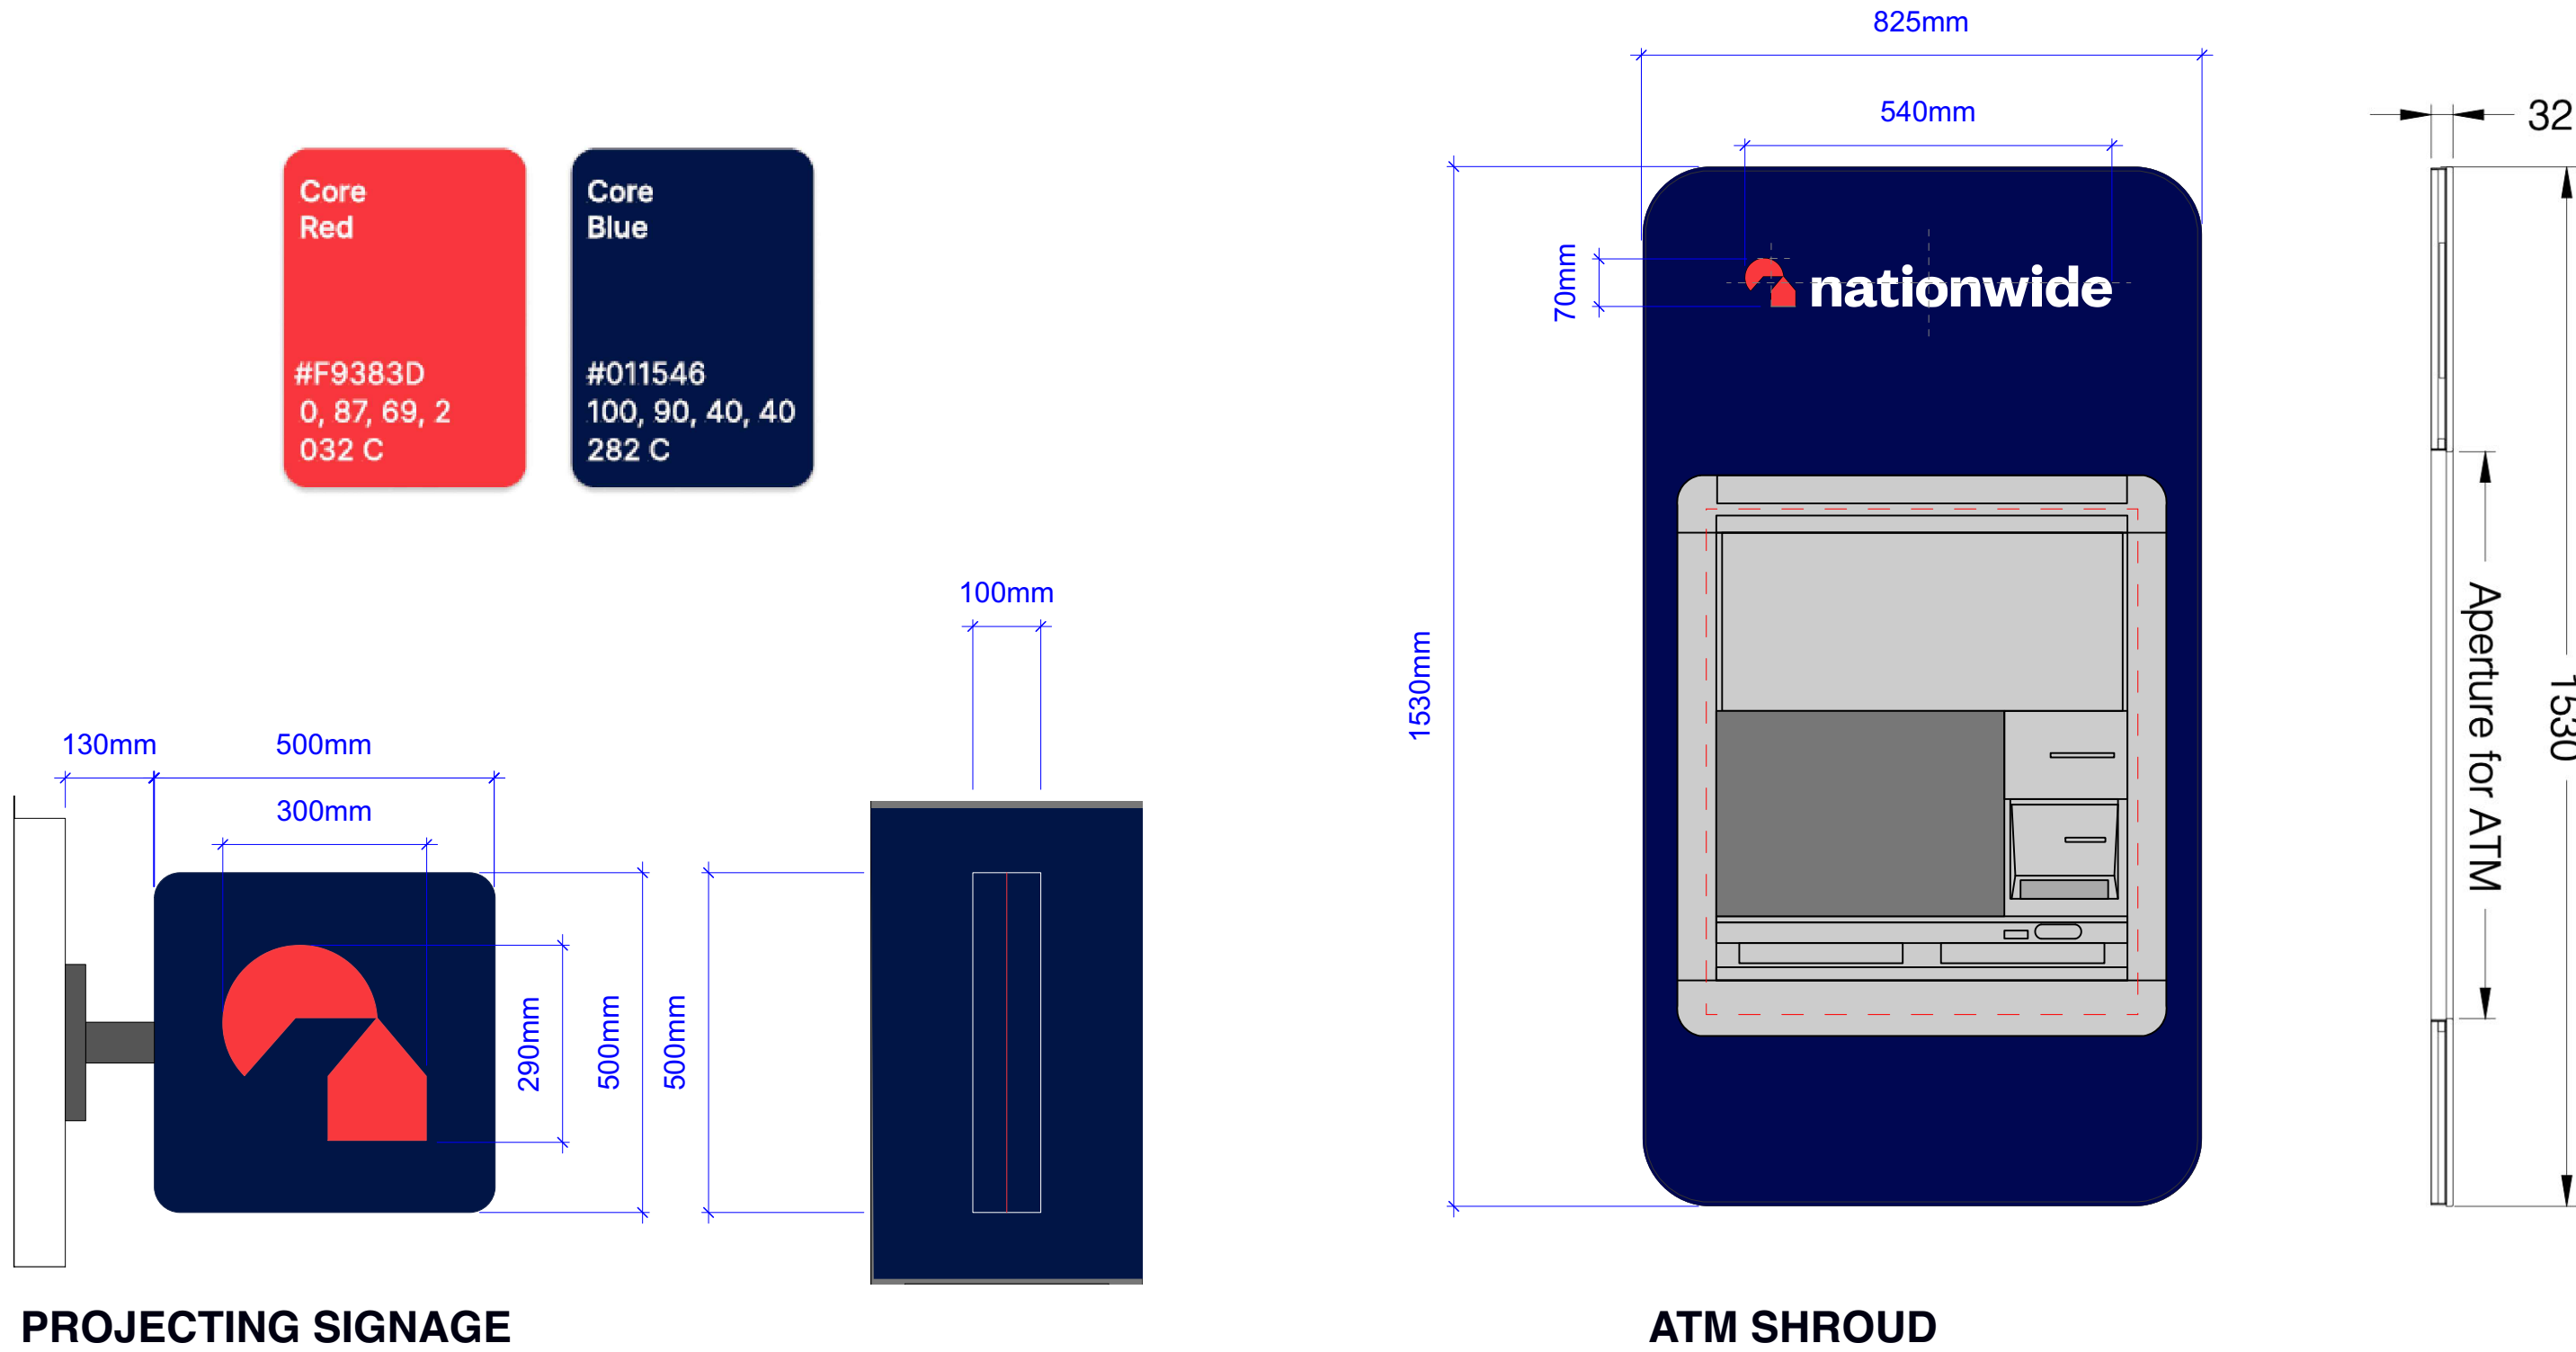

NORTH ELEVATION FASCIA SIGNAGE



WEST ELEVATION FASCIA SIGNAGE



Scale - metres



The Lux Building
2-4 Hoxton Square
London N1 6NU

t: 020 7613 2244
w: www.aqp.co.uk
e: london@aqp.co.uk

DIMENSION AT ORIGINAL SHEET SIZE.
CONTRACTORS MUST CHECK ALL DIMENSIONS ON SITE.
ONLY FIGURED DIMENSIONS ARE TO BE WORKED FROM. DISCREPANCIES MUST BE REPORTED TO THE ARCHITECT BEFORE PROCEEDING.
ALL PROPRIETARY GOODS AND MATERIALS ARE TO BE FITTED IN ACCORDANCE WITH MANUFACTURER'S INSTRUCTIONS, CODES OF PRACTICE AND BRITISH STANDARDS.
ALL REFERENCES SHOULD BE READ IN CONJUNCTION WITH THE MOST CURRENT NATIONWIDE DESIGN GUIDES.
© THIS DRAWING IS COPYRIGHT A&Q PARTNERSHIP LTD.

CLIENT



LETCWORTH
Branch Enhancement Programme

A Scale bar added FIRST ISSUE				SS	23/04/2025
				SS	07/04/2025
REVISIONS				BY	DATE
BRANCH NAME: 25 Leys Avenue, Letchworth BRANCH PREFIX: Prefix: 0648				DRAWING TYPE: FOR PLANNING PROPOSED EXTERNAL SIGNAGE	
SCALE @ A1: -	SCALE @ A3: 1:20	DATE DRAWN: 04/04/2025	STATUS: PA	PROPERTY LOCATION CODE: LE109	DRAWING REF NO: PR.01.E2
DRAWN BY: SS	CHECKED BY: AQP	JOB REF: 25 032			REV. A