



KEY PLAN SCALE 1:2500




SIDE ELEVATION FRONT ELEVATION SIDE ELEVATION REAR ELEVATION




GROUND FLOOR



4 Bed - 3 WC

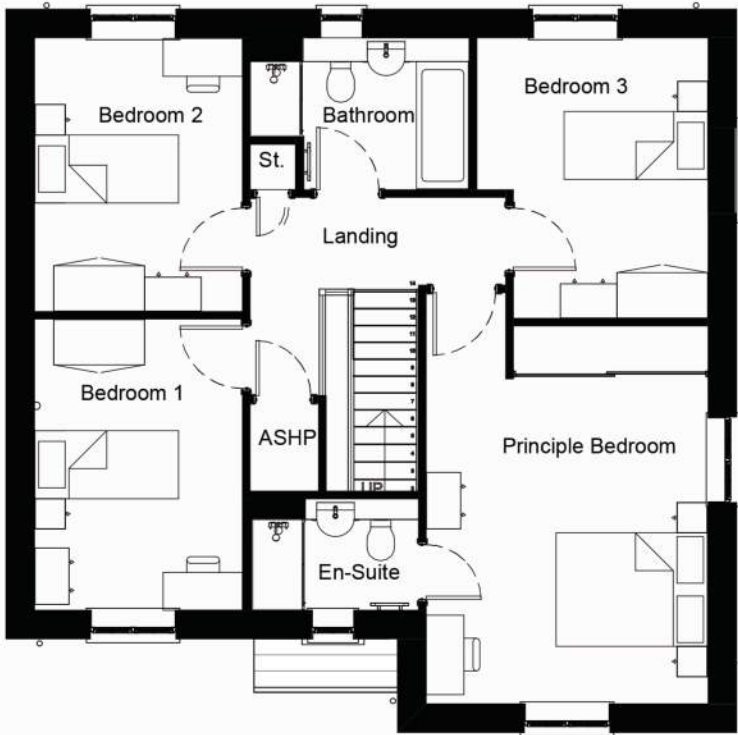

FIRST FLOOR

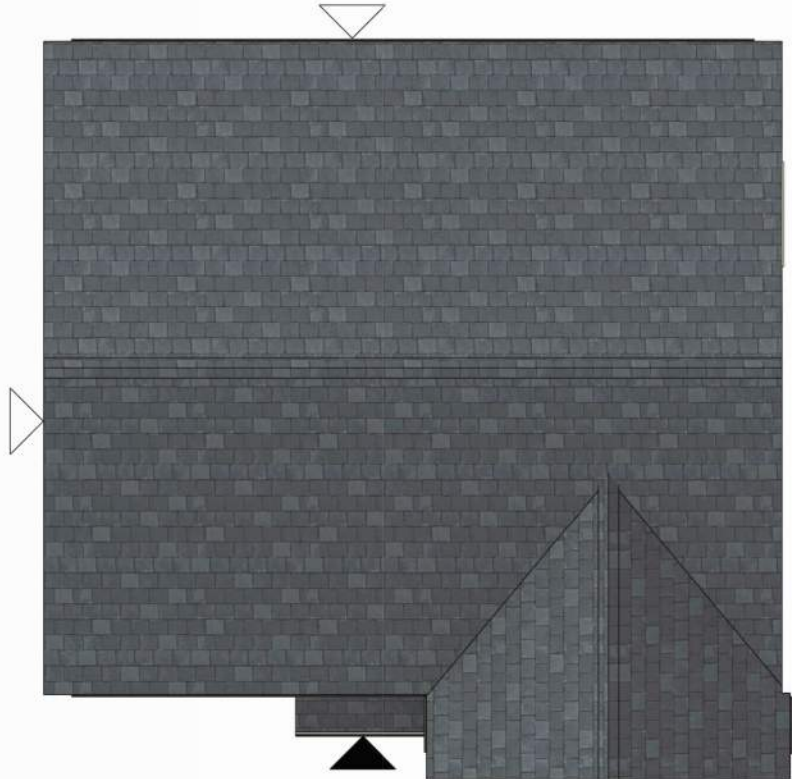

ROOF PLAN

Schedule of Revisions			
Rev:	Description:	Date:	Initial:
A	Chimney removed	20/01/2025	CK
B	Adjustments following technical review	11/02/2025	CK
C	Adjustments following Planning Officer comments	26/03/2025	BB
D	Adjustments to sheet @ TA request	27/03/2025	BB



Created for Living

Client: Hill Residential Limited The Courtyard, Abbey Barns, Ickleton, CB10 1SX					
Project: Crow Furlong, Hitchin, Hertfordshire					
Drawing: Plot 8 Floor Plans and Elevations					
Scale: 1:100 @ A2		Date: January 2025			
Drawn By: CK	Checked By: PD				
Drawing No: 181-PS-1-210	Revision: D				