




SIDE ELEVATION FRONT ELEVATION SIDE ELEVATION REAR ELEVATION



SIDE ELEVATION FRONT ELEVATION SIDE ELEVATION REAR ELEVATION

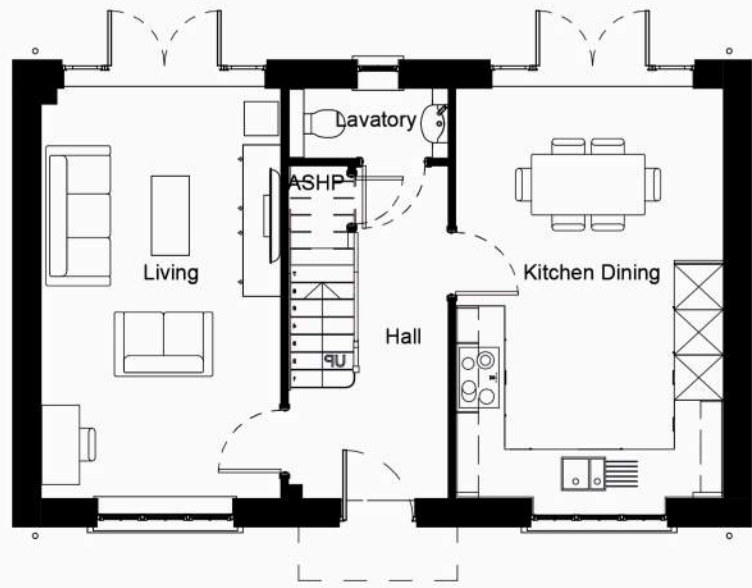

GROUND FLOOR

1 0 1 2 3 4 5


SCALE 100 1: m

3 Bed - 3 WC

Note: Materials as per Material Plan




FIRST FLOOR - 1.5 STOREY

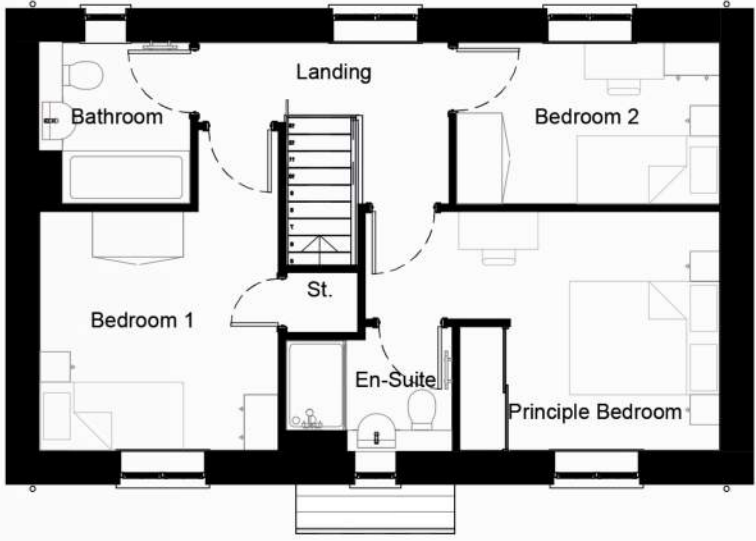

FIRST FLOOR - 2 STOREY



ROOF PLAN - 1.5 STOREY

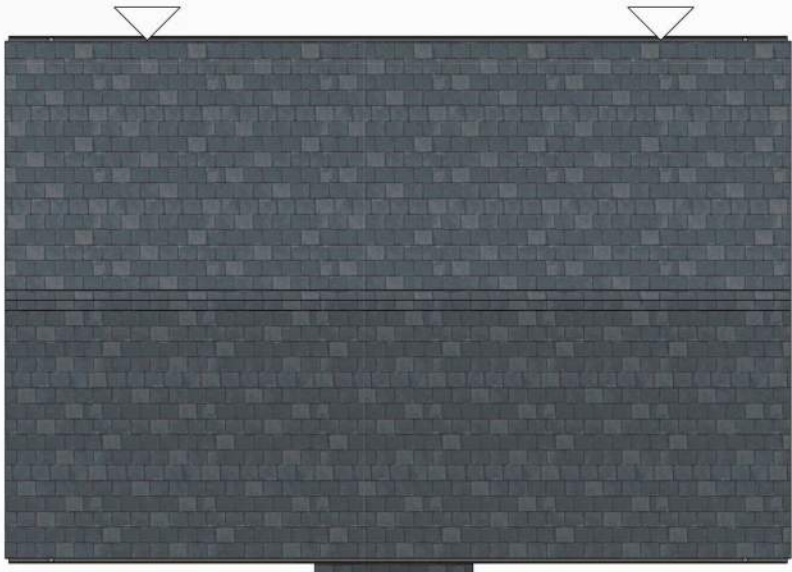

ROOF PLAN - 2 STOREY

THIS DRAWING IS A COPYRIGHT
All dimensions to be checked on site or in the workshop before work commences.
Only figured dimensions to be worked to. Any discrepancies to be reported to the Architect.



KEY PLAN SCALE 1:2500

- 1.5 STOREY
- 2 STOREY

Schedule of Revisions			
Rev:	Description:	Date:	Initial:
A	Roof/Chimney Adjustments	16/01/2025	CK
B	Addition of Plot 10	20/01/2025	CK
C	Adjustments following technical review	11/02/2025	CK
D	Adjustments following Planning Officer comments	26/03/2025	BB
E	Adjustments to sheet @ TA request	27/03/2025	BB



Created for Living

Client: Hill Residential Limited The Courtyard, Abbey Barns, Ickleton, CB10 1SX					
Project: Crow Furlong, Hitchin, Hertfordshire					
Drawing: Plot 9 & 10 Floor Plans and Elevations					
Scale: 1:100 @ A2		Date: January 2025			
Drawn By: CK	Checked By: PD				
Drawing No: 181-PS-1-200	Revision: E				