



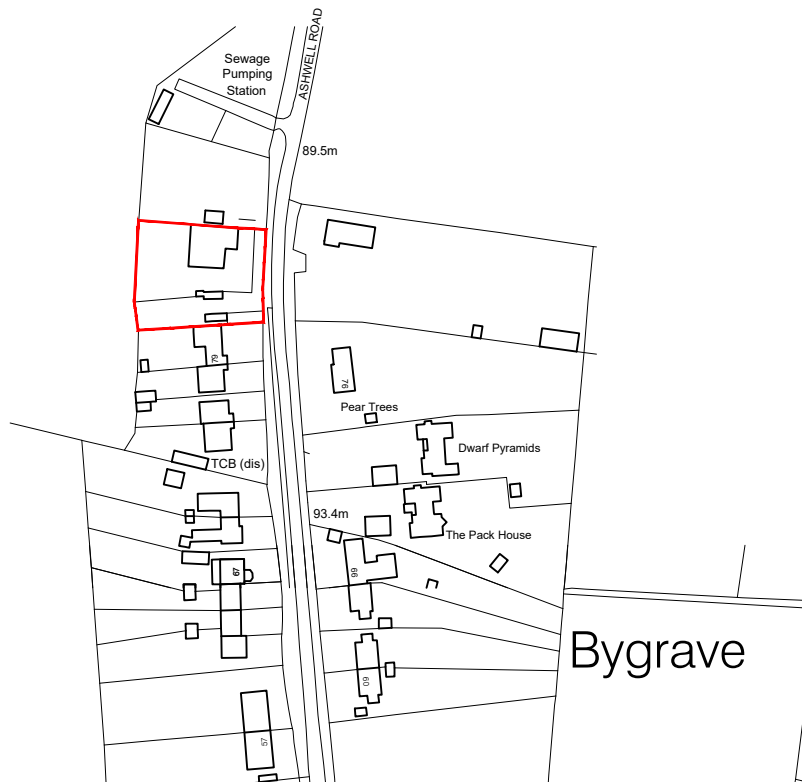

Site Plan scale 1:1250

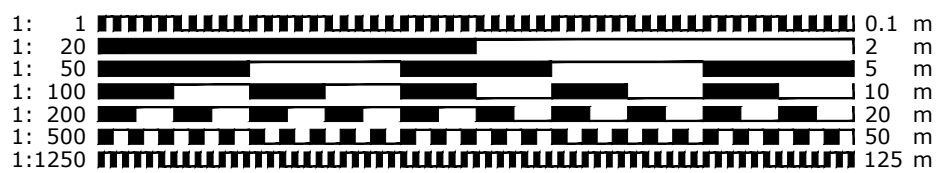

This drawing is protected under © copy right



CONTRACT
Proposed Dwellings to Land off
Ashwell Road, Manor Farm
Bygrave, Hertfordshire

DRAWING TITLE
SITE LOCATION PLAN

SCALE 1:1250 @A4 DRAWING NUMBER REVISION

DATE July 2026 SK00

DRAWN JEI

JOB NUMBER JN-02 CHECKED BY

redshed design telephone: 01462 817075, 07884008970
47 Hoo Road fax: 01462 807175
Meppershall e-mail: james@redsheddesign.co.uk
Bedfordshire www.redsheddesign.co.uk
SG17 5LP