




89.5m

Notes :

Setting Out Dimensions;
All dimensions and levels shown on drawings to be checked prior to commencement of work, any discrepancies to be reported to the Architect.
This drawing is PRELIMINARY only & Subject to detailed design & all relevant Statutory Approvals,full topographical survey & confirmation of boundaries



Site Plan scale 1:500

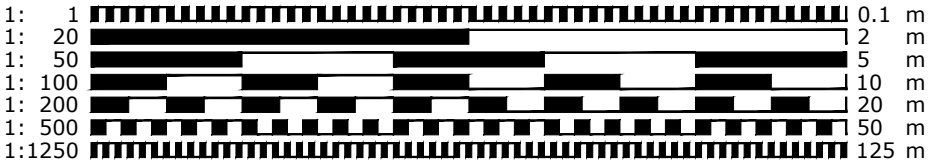

preliminary

This drawing is protected under © copy right



CONTRACT		
Proposed Dwellings to Land off Ashwell Road, Manor Farm Bygrave, Hertfordshire		
DRAWING TITLE		
Site & Block Plan		
SCALE	1:500@A3	DRAWING NUMBER
DATE	Feb 2026	SKO1
DRAWN	JEI	
JOB NUMBER	JN-02	CHECKED BY
redshed design 47 Hoo Road Meppershall Bedfordshire sg17 5lp		
telephone: 01462 817075,07884008970 fax: 01462 807175 e-mail: james@redsheddesign.co.uk www.redsheddesign.co.uk		