


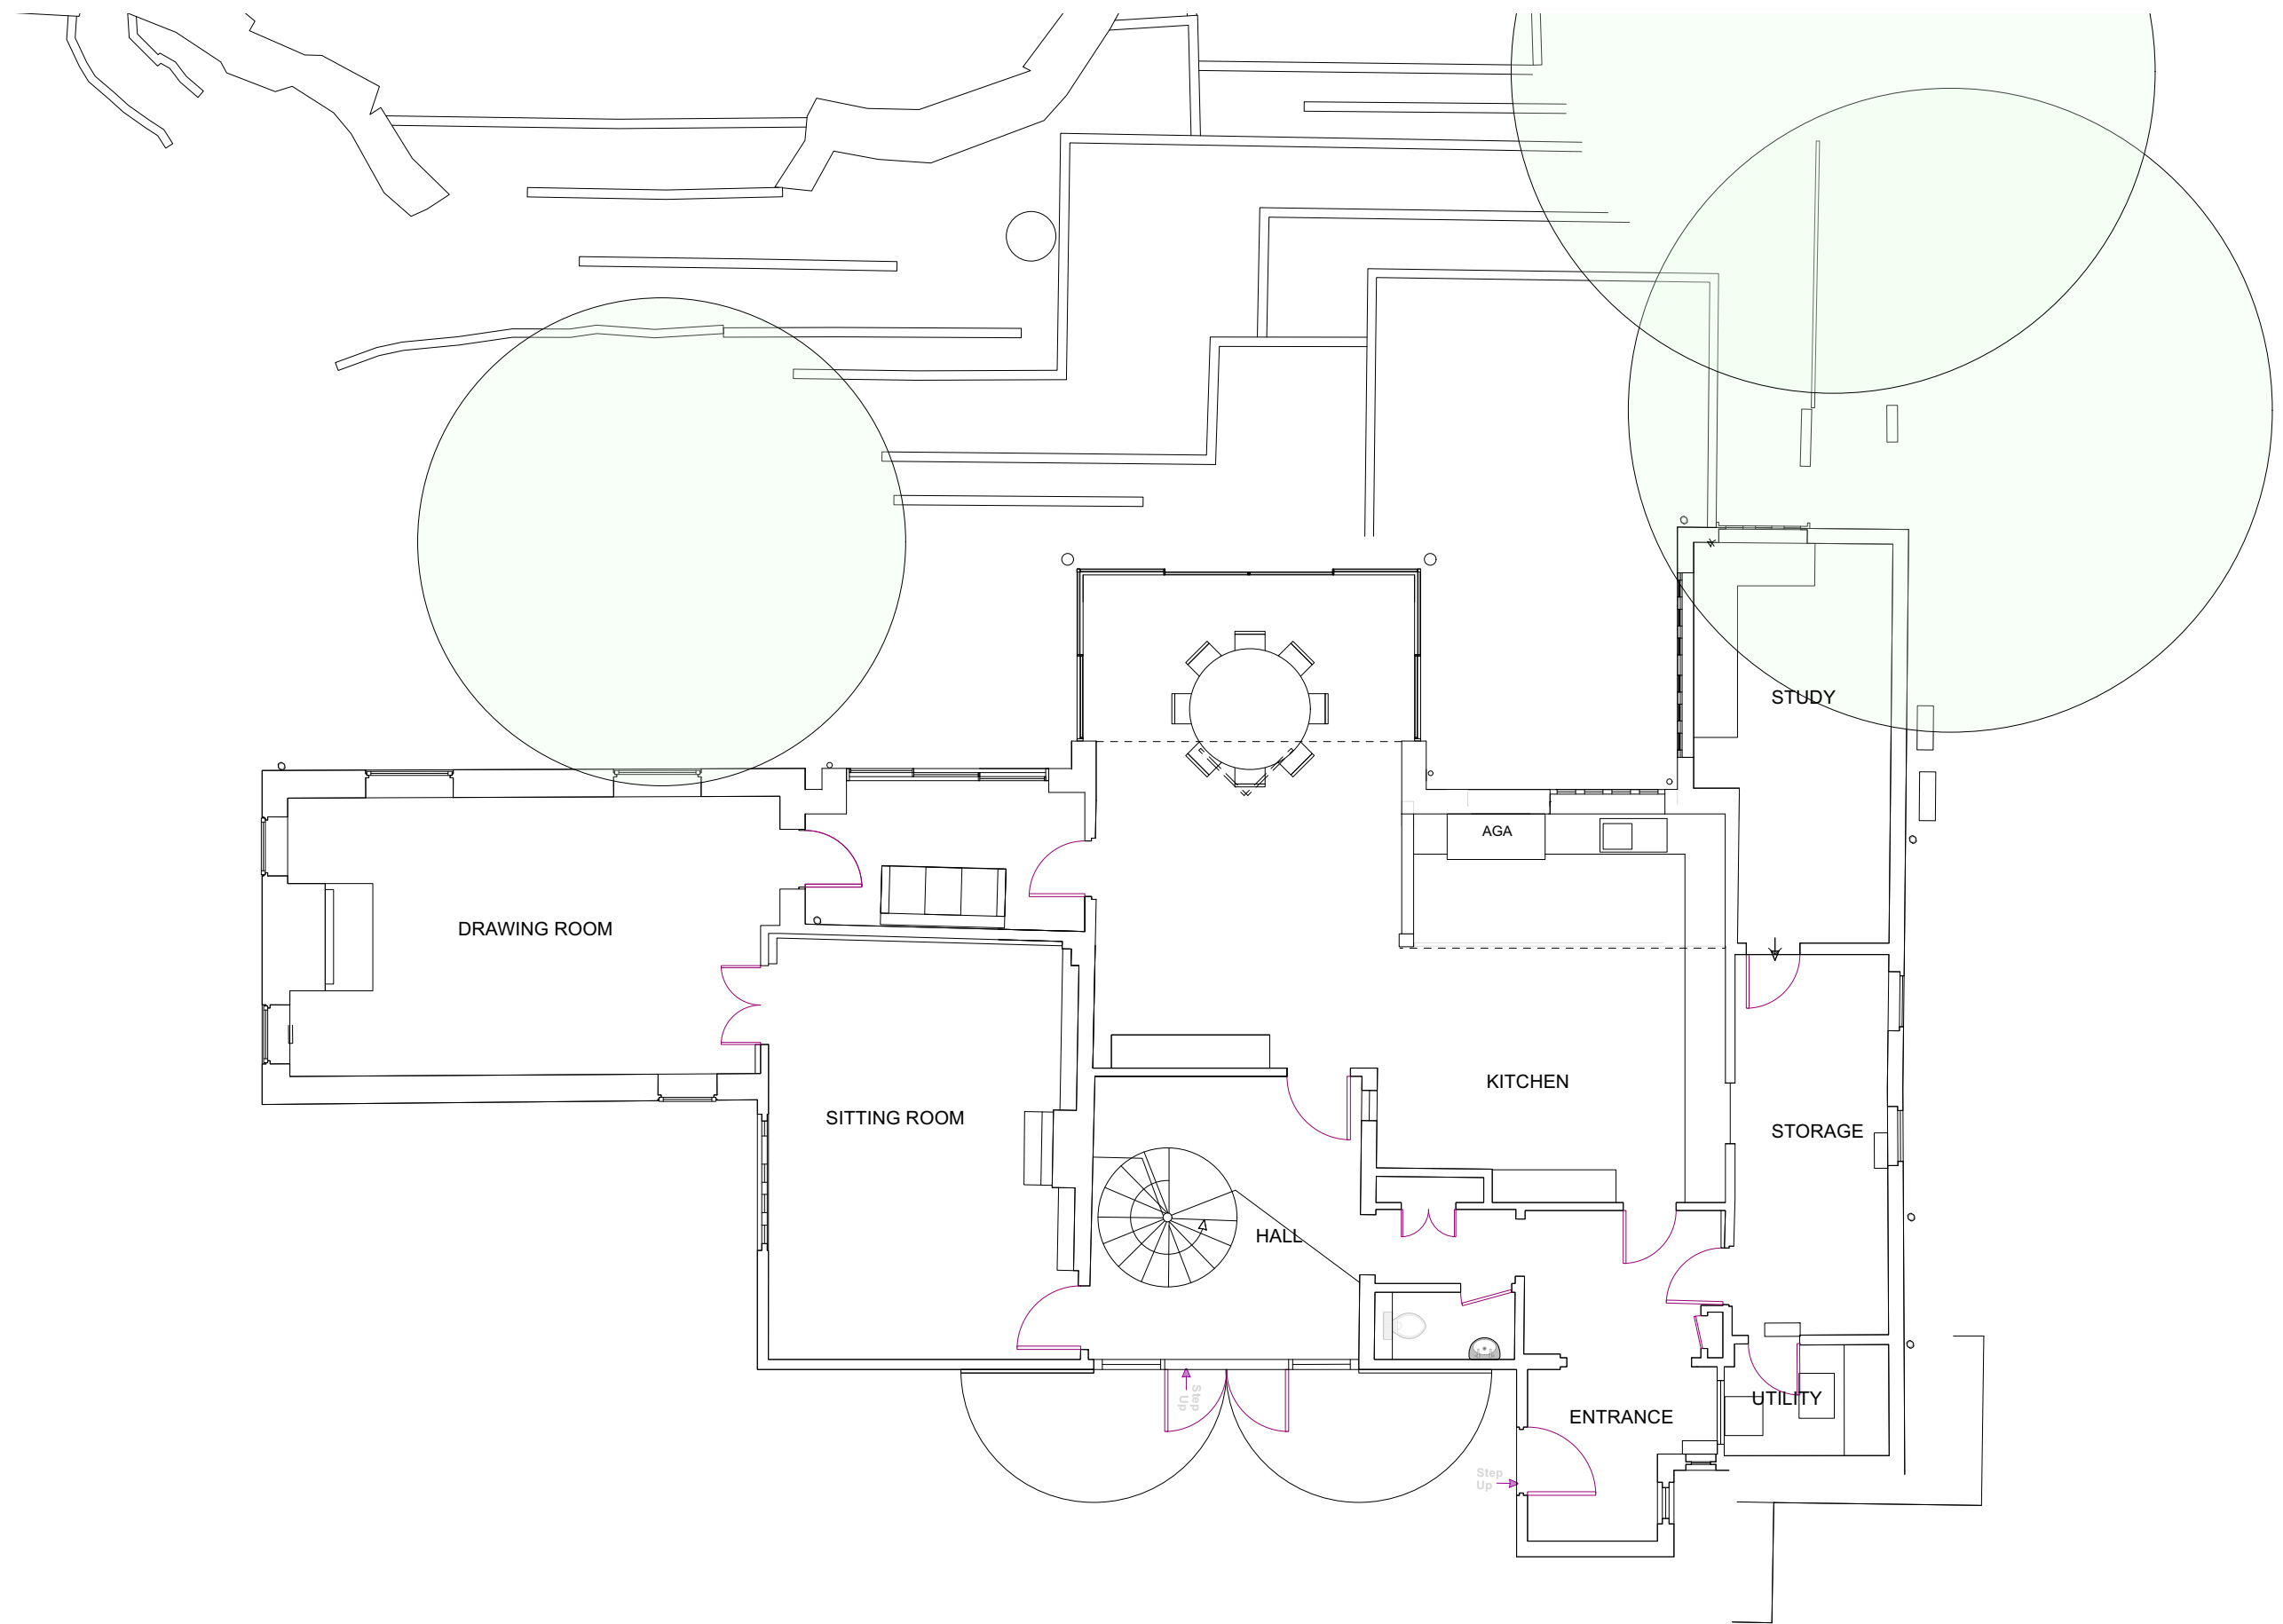

	PROJECT 5 ARCHITECTURE LLP 1 Quilter Street London E2 7BS +44 (0)20 7739 9131 E: info@p5a.co.uk 	job title THE BARN, SHAFTENHOE END, SG8 8LE		scale 1:100 @ A3	drawn MP	drawing no. 8188 TB-PAP01
		drawing PROPOSED OVERALL GROUND FLOOR PLAN		date OCTOBER 2025	checked XX	