


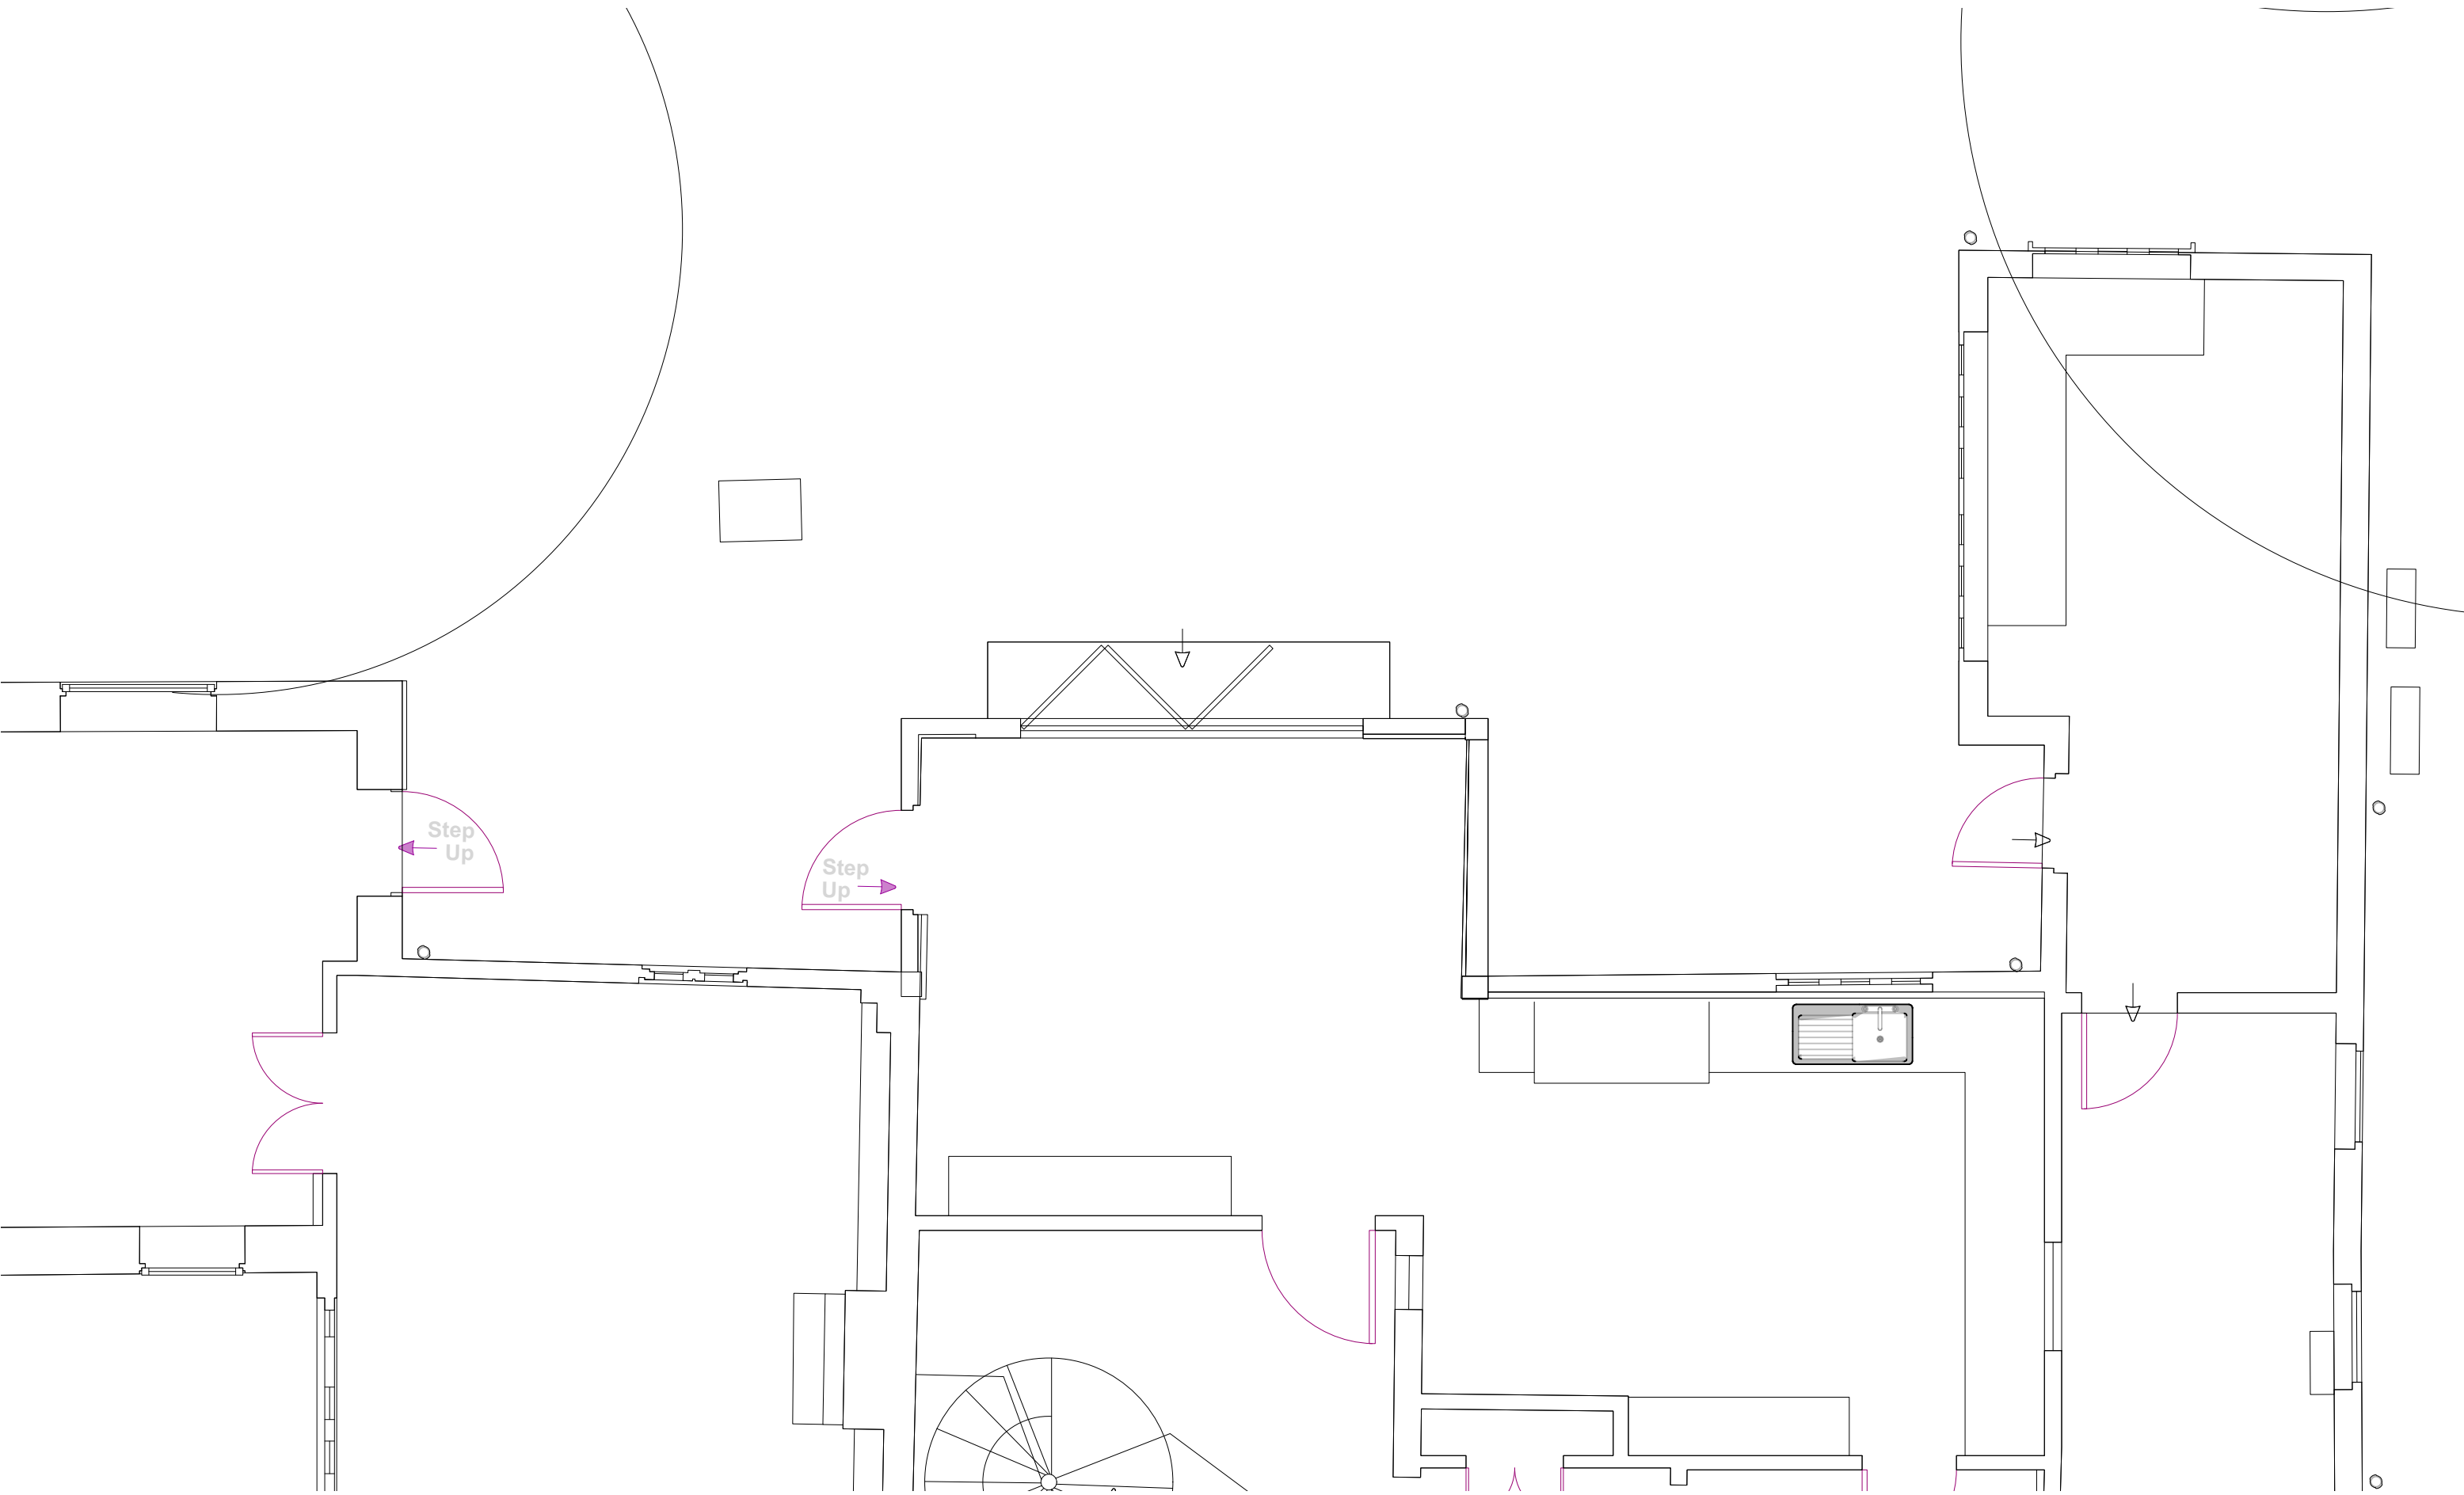

project5 ARCHITECTURE PROJECT 5 ARCHITECTURE LLP 1 Quilter Street London E2 7BS +44 (0)20 7739 9131 E: info@p5a.co.uk	012345678910 012 meters	job title		scale	drawn	drawing no.
		THE BARN, SHAFTENHOE END, SG8 8LE		1:50 @ A3	MP	
		drawing		date	checked	
		EXISTING GROUND FLOOR PLAN		OCTOBER 2025	XX	