


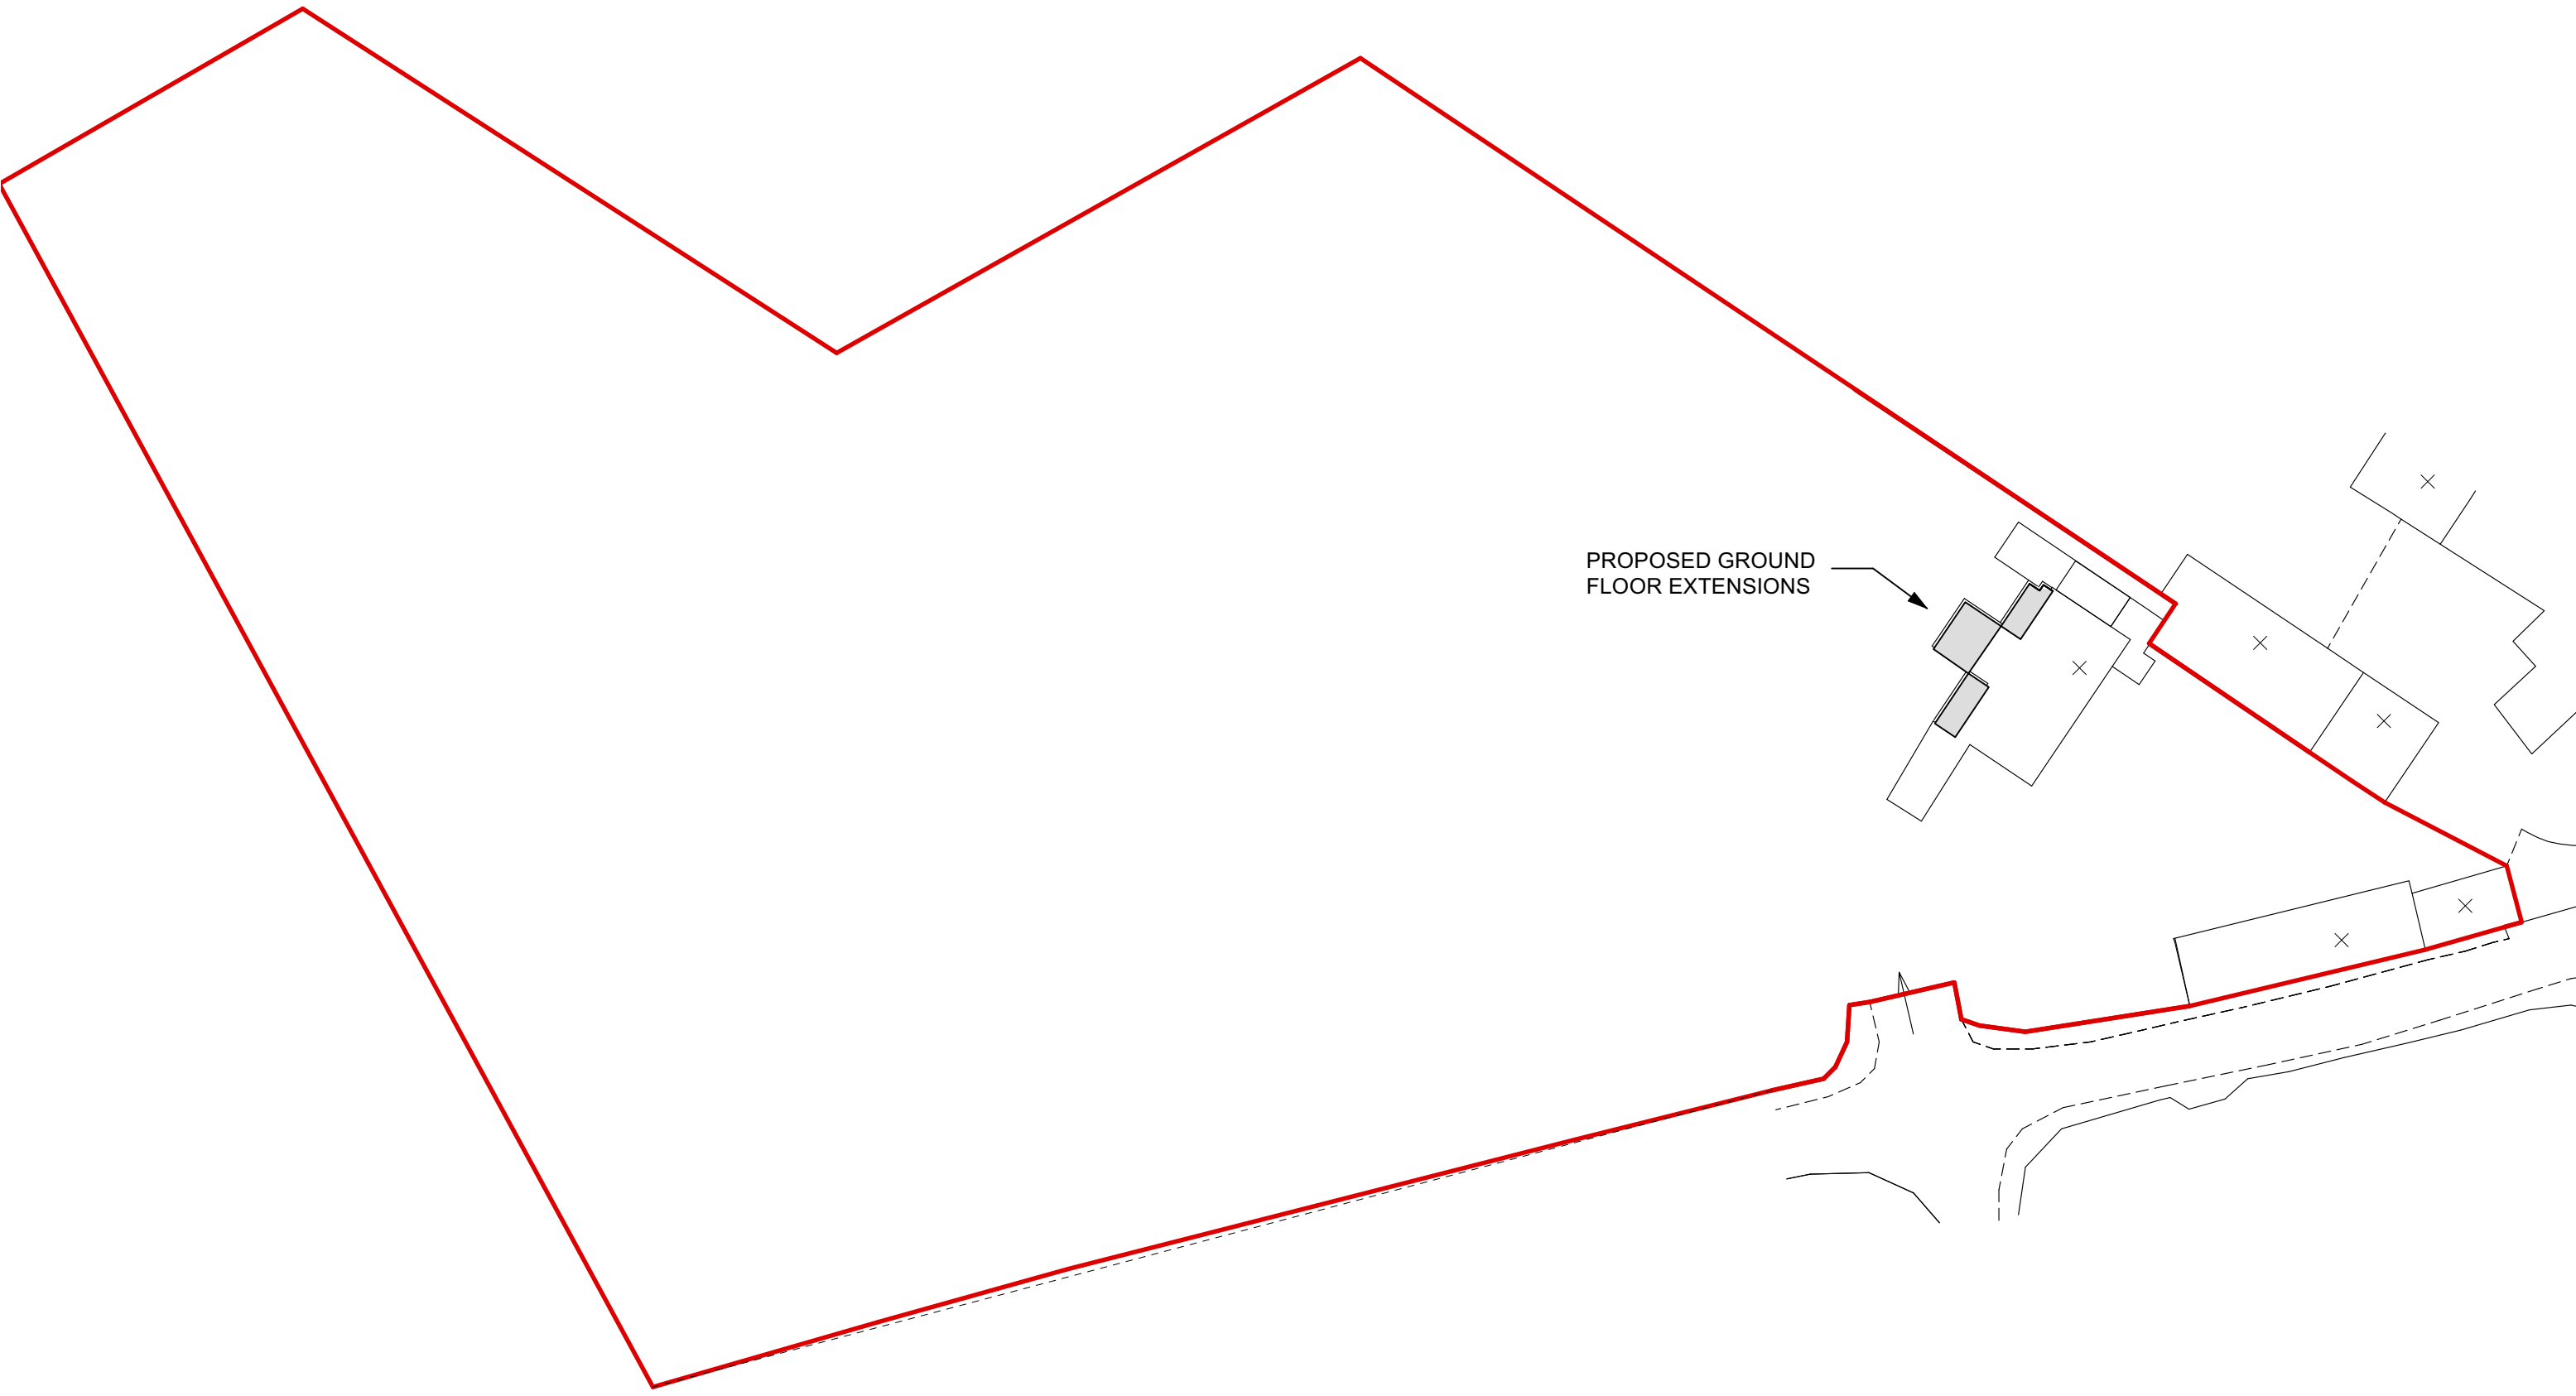

	PROJECT 5 ARCHITECTURE LLP 1 Quilter Street London E2 7BS +44 (0)20 7739 9131 E: info@p5a.co.uk	job title THE BARN, SHAFTENHOE END, SG8 8LE		scale 1:500 @ A3	drawn MP	drawing no. 8188 TB-PAS02
		drawing SITE PLAN		date OCTOBER 2025	checked XX	