


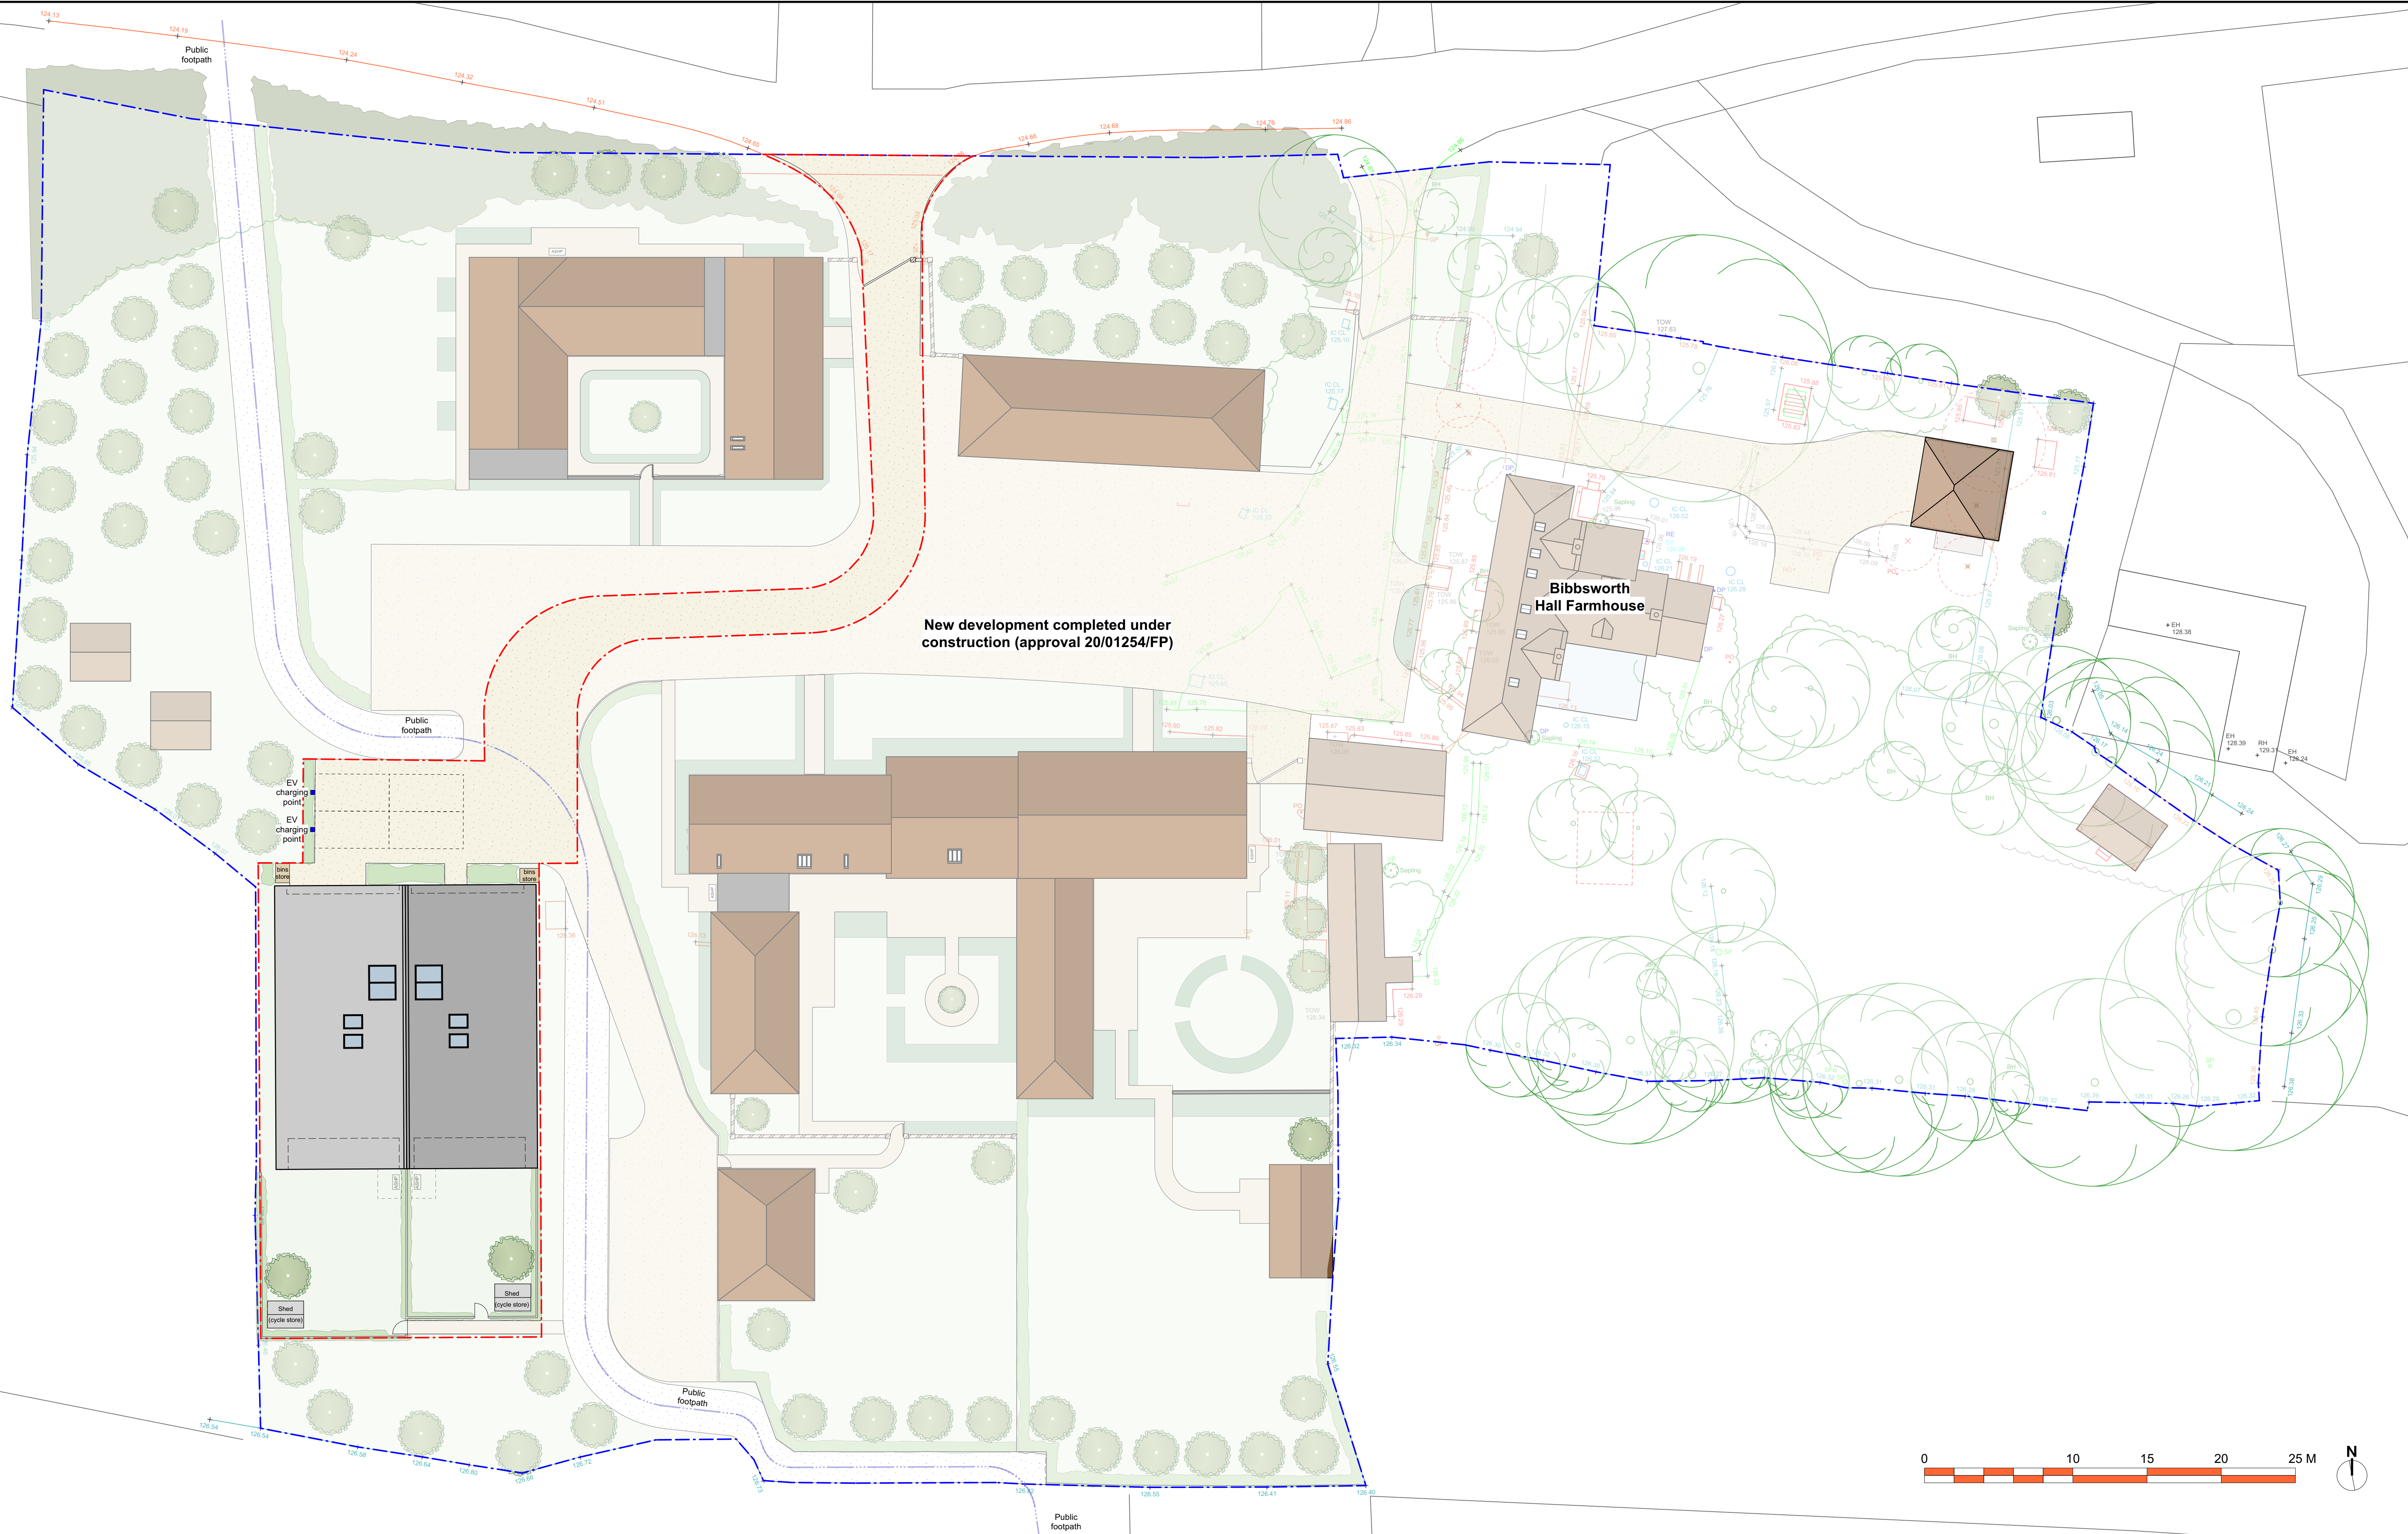

No	Date	Revision Notes	Notes	dparchitects design planning architecture RIBA CHART REGISTERED ARCHITECT CHARTERED PLANNING DP Architects The Old Brewery Tap, 3 Sharn Street, Wellington, Oxfordshire, OX40 6SU Tel: 01845 633 086 Email: info@dparchitects.co.uk Client KNIGHTS DEVELOPMENTS Project BIBBSWORTH HALL FARM BIBBS HALL LANE AYOT ST LAWRENCE HITCHIN SG4 8EN	Drawing BARN PROPOSED SITE PLAN Scale 1:200 @ A1 Drawn AB Date 19/10/23 Dwg No 25 BIBB SP02 Rev C Status PRODUCTION INFORMATION
A	25/01/2024	Amendments following LPA comments	Amendments following LPA comments Amendments following LPA comments Roof plan and garden layout amended		
B	29/01/2024	Amendments following LPA comments			
C	24/10/2025	Roof plan and garden layout amended			