


Project
Clementine Bond
Extension / Retrofit
68 Old Park Road, Hitch
SG5 2JT

Date
01/2026

Drawing Title
01 SITE SURVEY
Scale
Project Number
2609
Revision


Revision	Description	First Issue	DDMMYY	LR	Date	By

Storyboard Design Limited
17 Herald way
Bicester OX26 4SE
E: hello@storyboard-design.co.uk
W: storyboarddesign.co.uk
T: 01865 606885

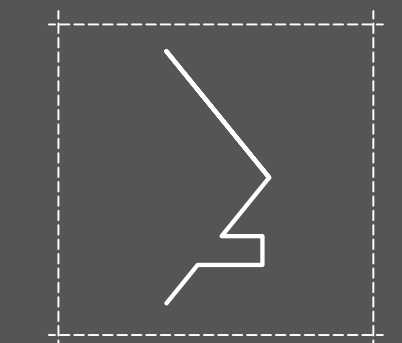


NOTES
Copyrights apply to this drawing. Storyboard Design retains ownership of all drawings. The information provided is for informational purposes only and should be verified by a professional before use. The user is responsible for errors or misleading information. Discrepancies must be communicated before finalisation. This is for illustration only. Dimensions should not be scaled. Consult a qualified professional before construction. All structural information must be confirmed with a Structural Engineer's calculations.


SURVEY NOTES LEGEND	
THIS MEASURED SURVEY HAS BEEN DRAWN UP TO A TOLERANCE OF +/- 50mm. WHEN DRAWINGS TO BE USED BY THIRD PARTY, ENSURE MEASUREMENT ARE TAKEN AGAIN.	
All annotations and notes on this drawing is for information only and any services and measurements given should NOT be used to build from. For more precise measurements, always seek professional surveying companies. Storyboard Designs have provided measured drawings suitable for planning.	
	TV Aerial Point
	Telecoms (including Data access)
	Extractor Fan
	Boiler/ Water Tank
	Electric Meter
	Gas Meter
	Distribution Board / Consumer Unit
WH	Window Height
CH	Chill Height
DH	Door Height
R	Rise Step
G	Going (step depth)
SVP	Soil Vent Pipe
RWP	Rain water Pipe
MH/ IC	Manhole / Inspection Chamber
0000	Floor to Ceiling Height

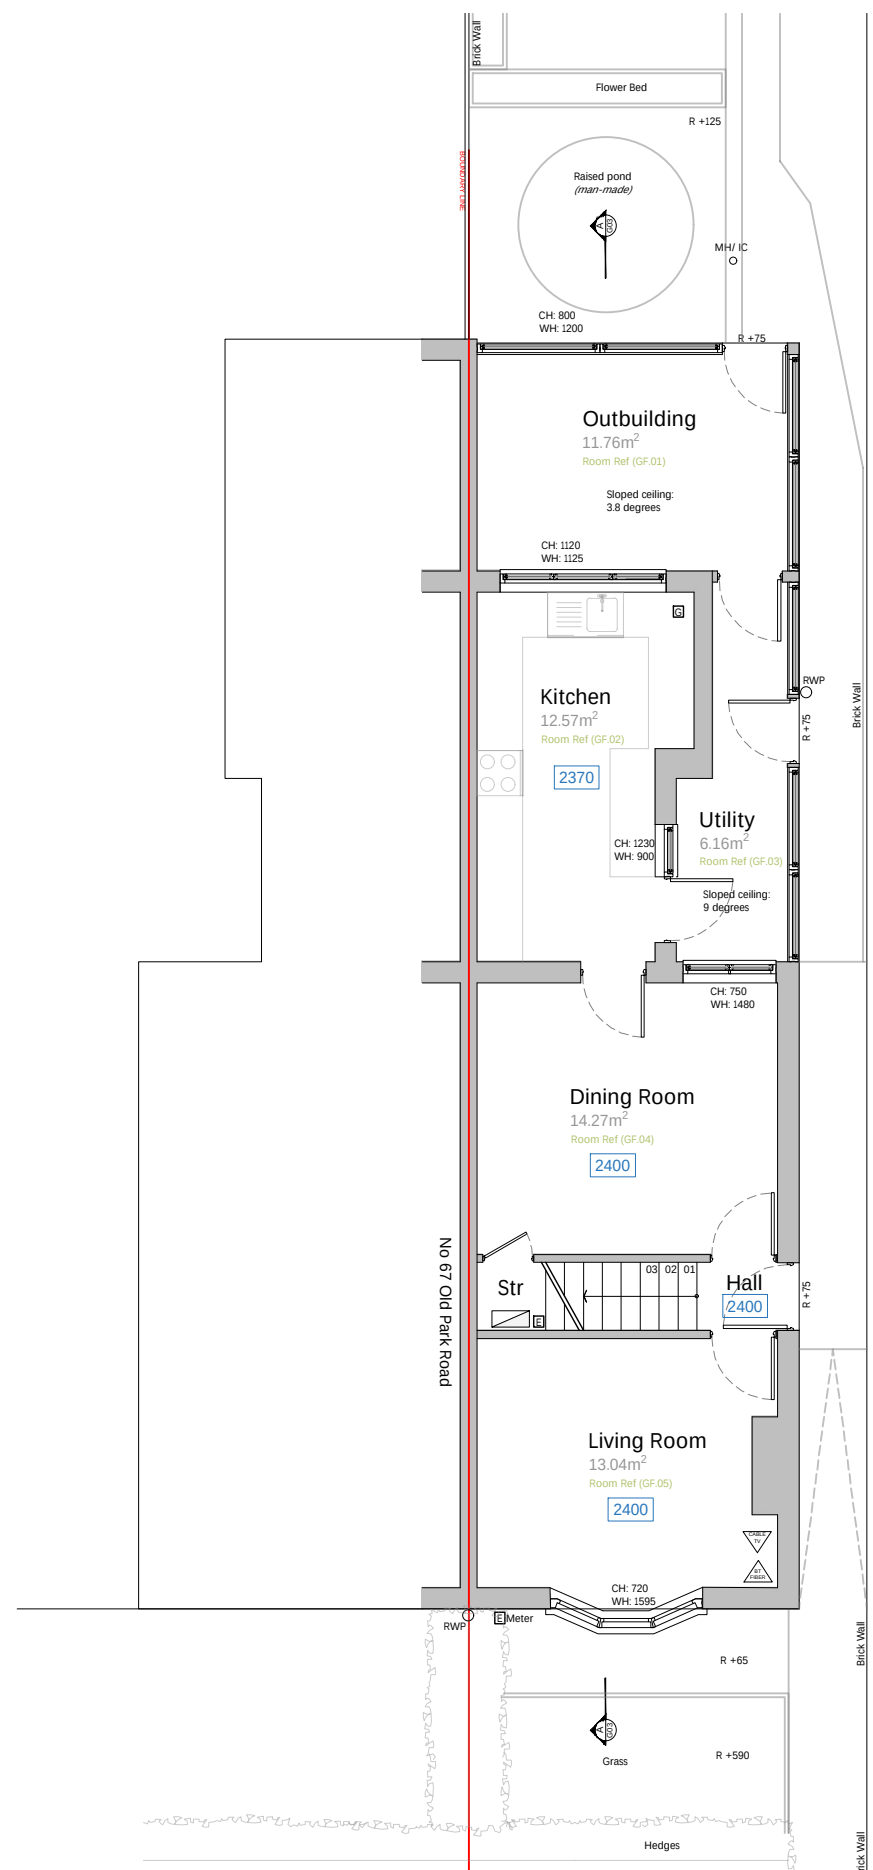

EXISTING | Ground Floor Plan
1:100@A3 PLAN

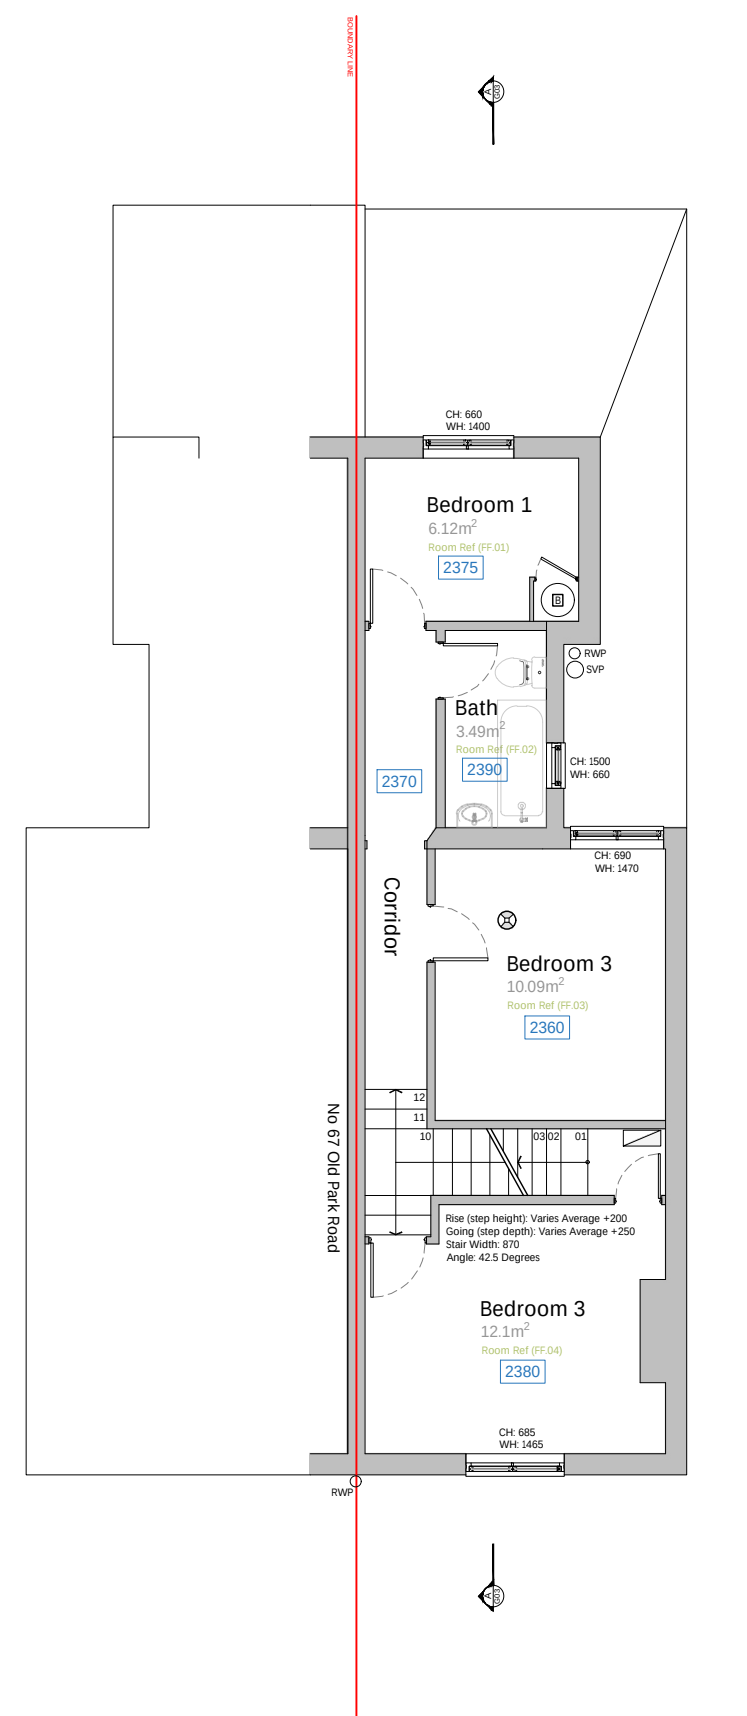


EXISTING | First Floor Plan
1:100@A3 PLAN

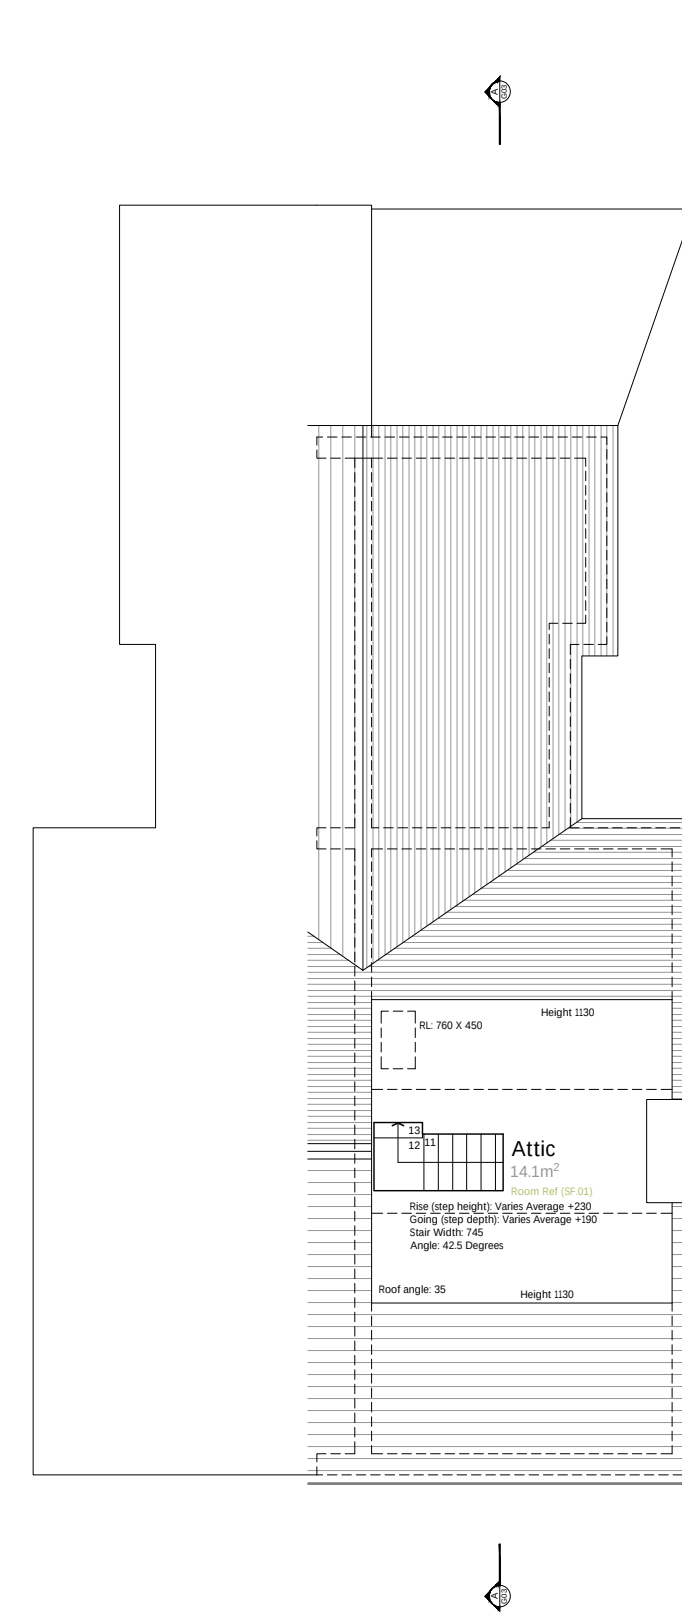


EXISTING | Attic/Roof Plan
1:100@A3 PLAN



EXISTING | South West Elevation
1:100@A1 FRONT

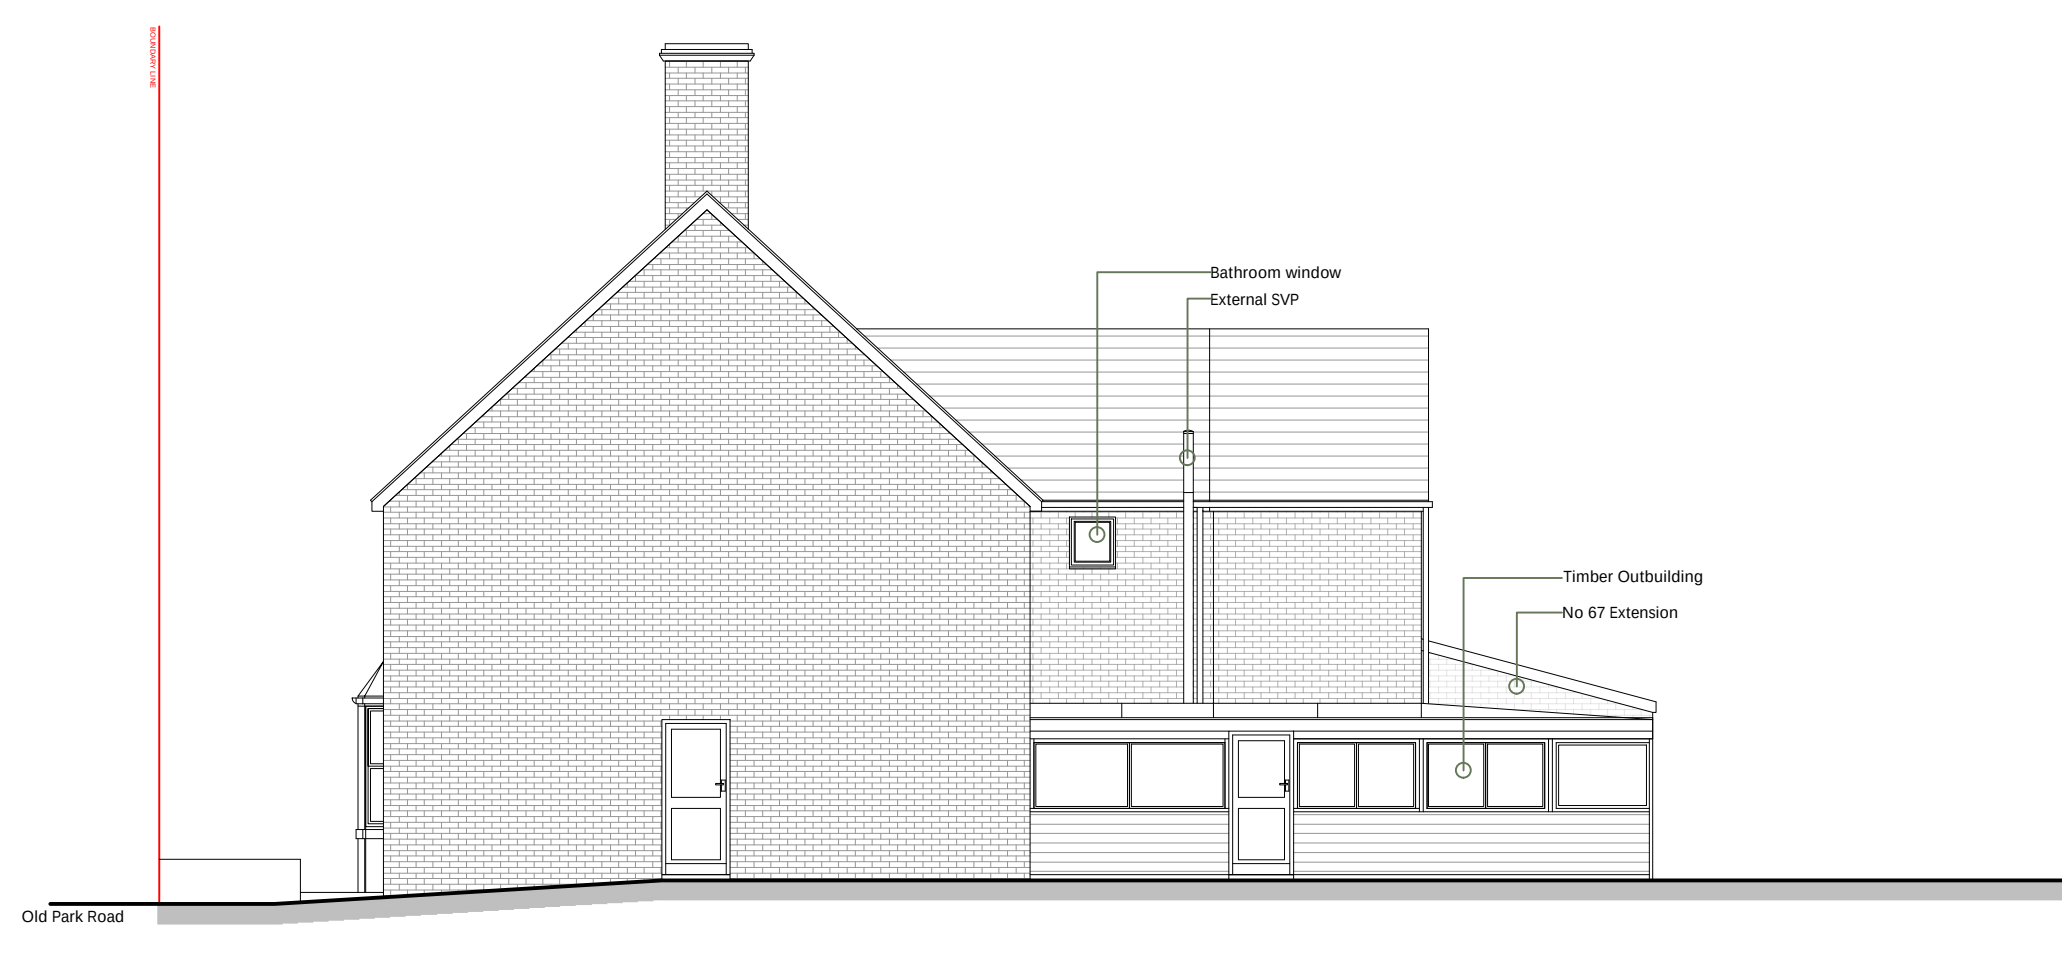

EXISTING | South East Elevation
1:100@A1 FRONT

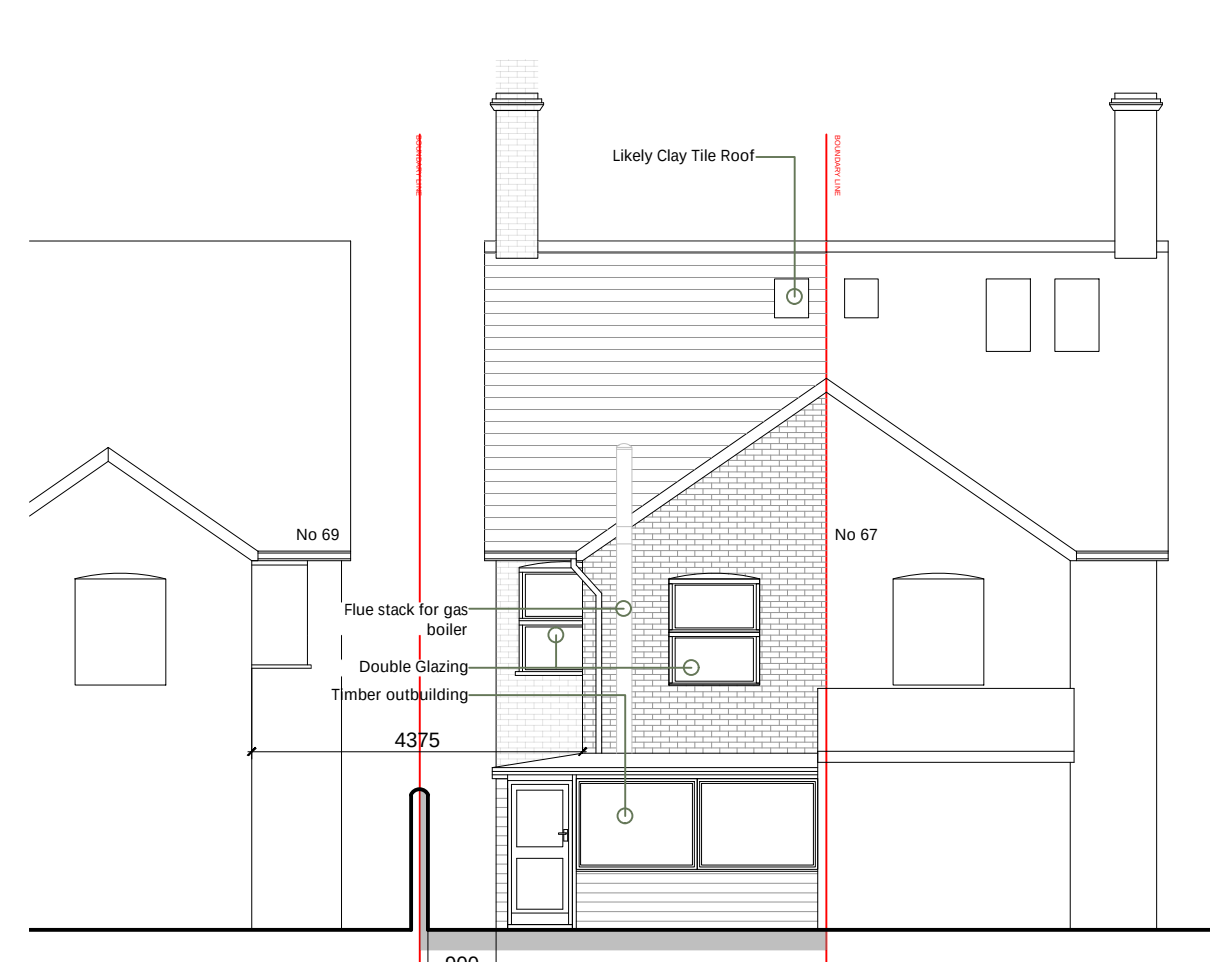

EXISTING | North East Elevation
1:100@A1 REAR

