

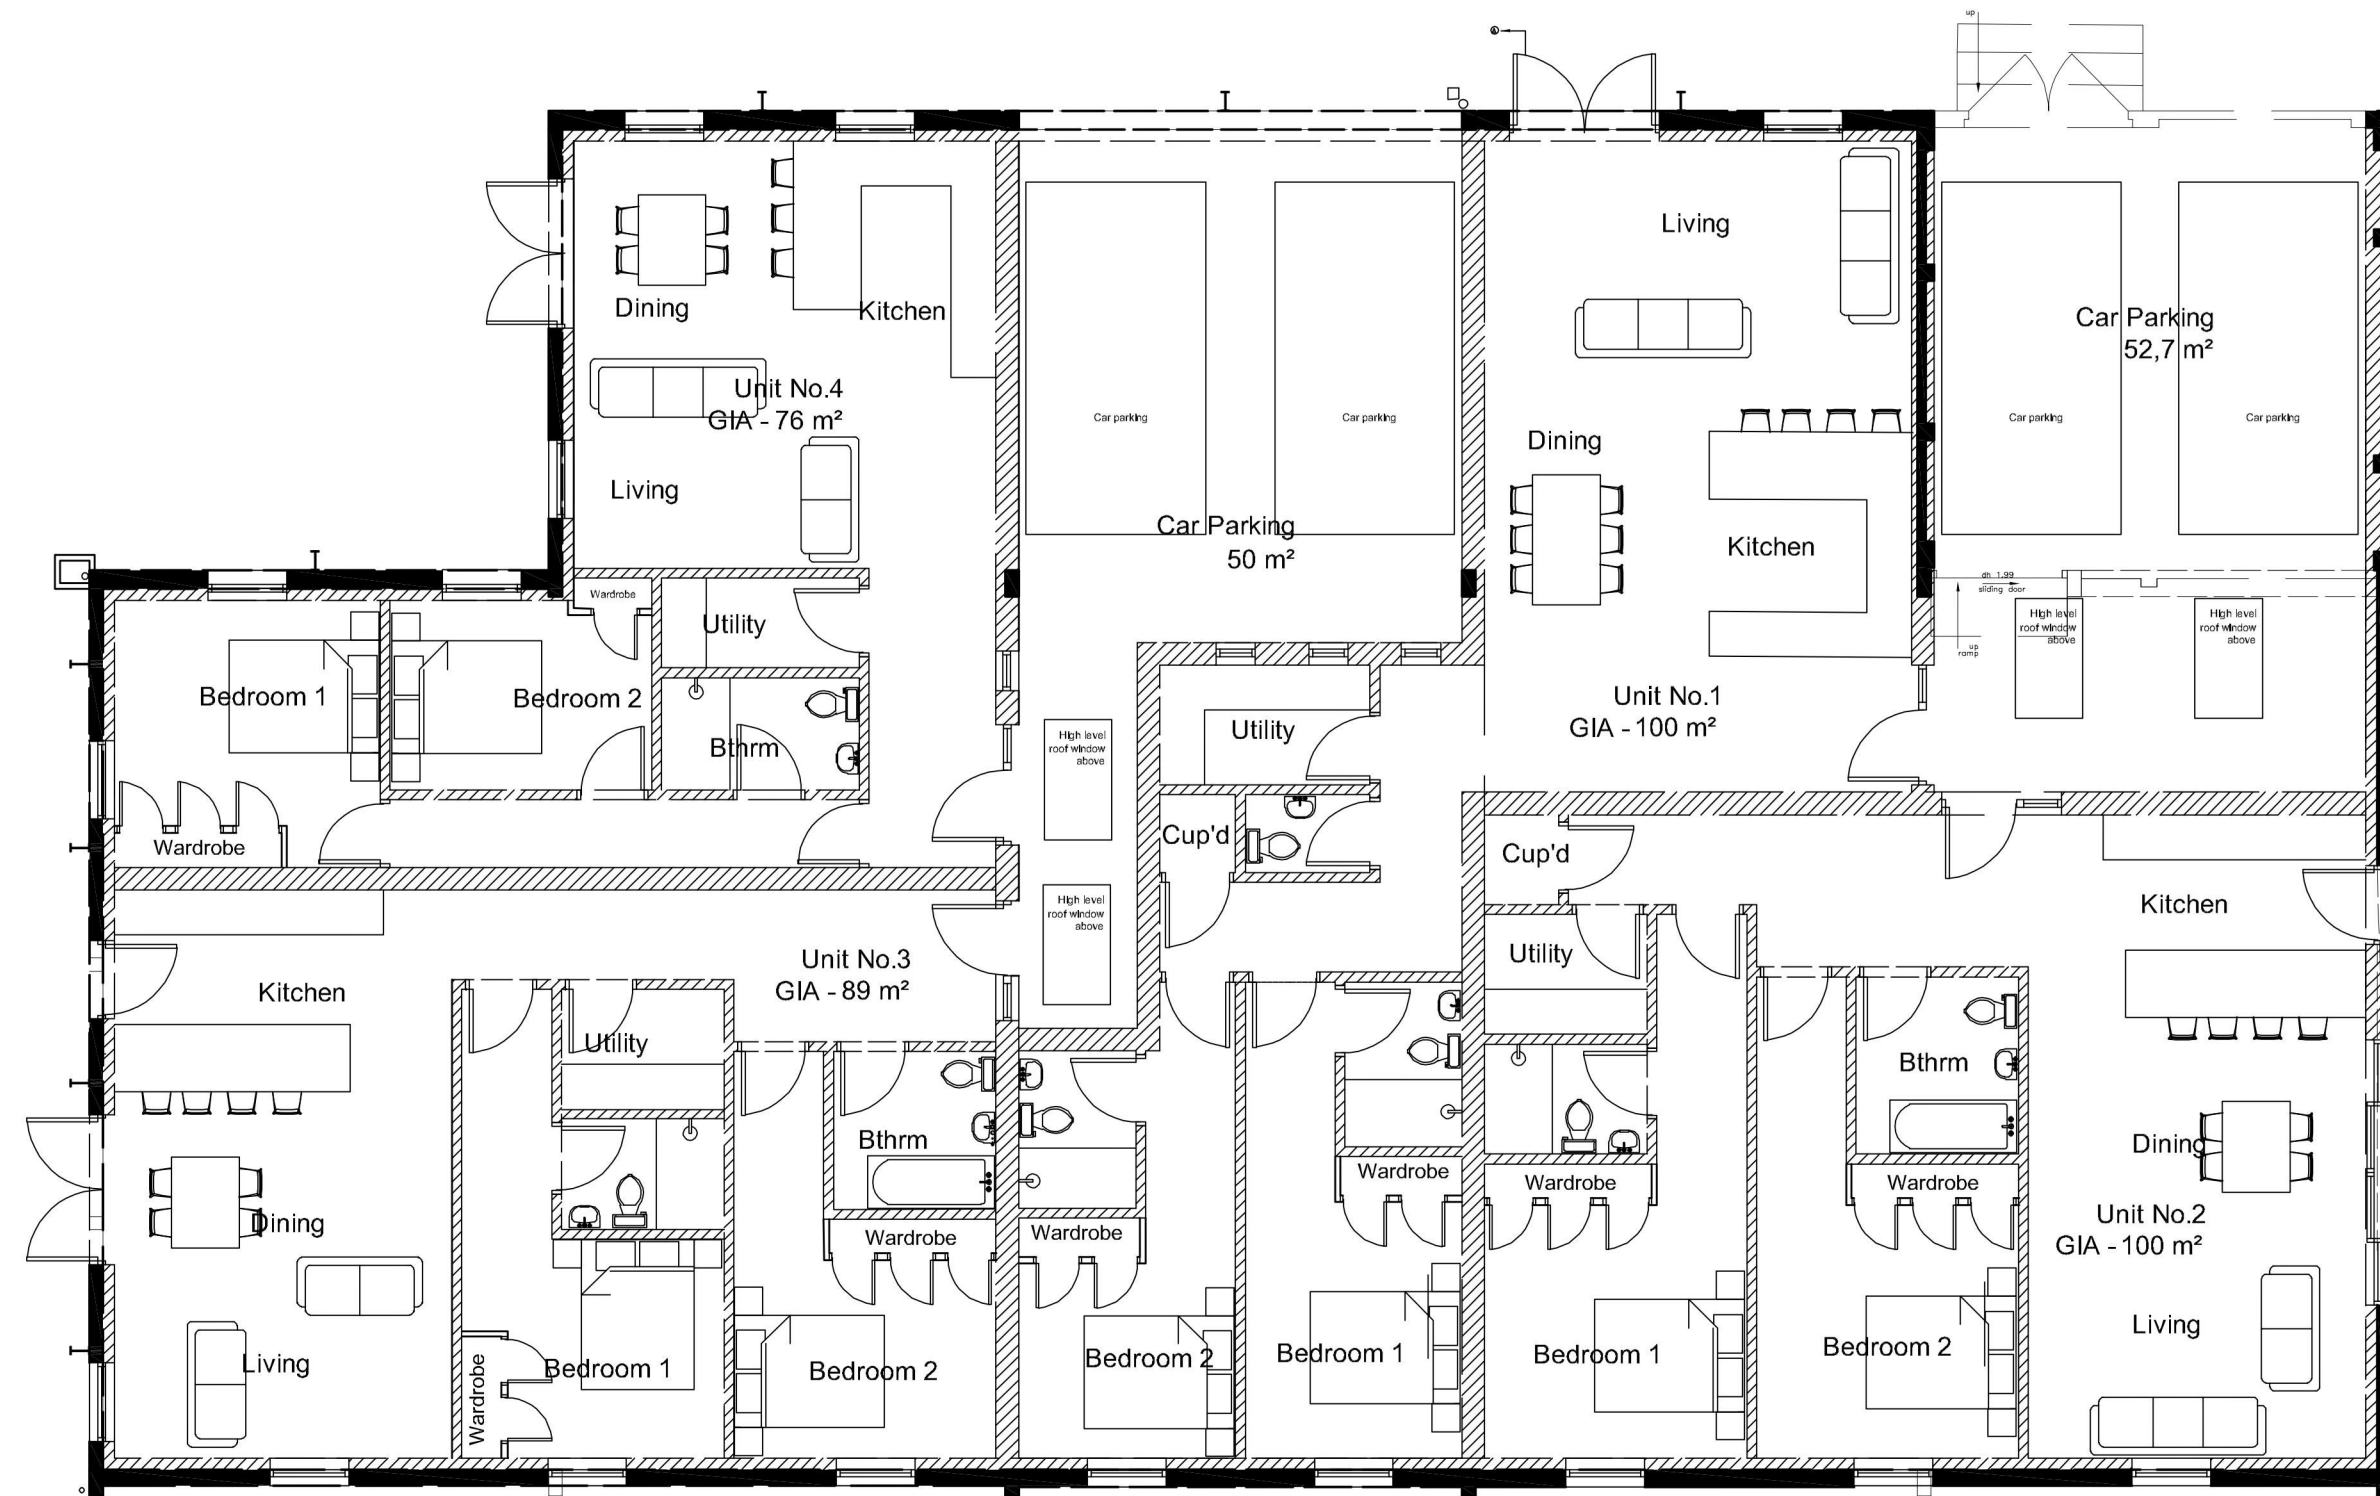


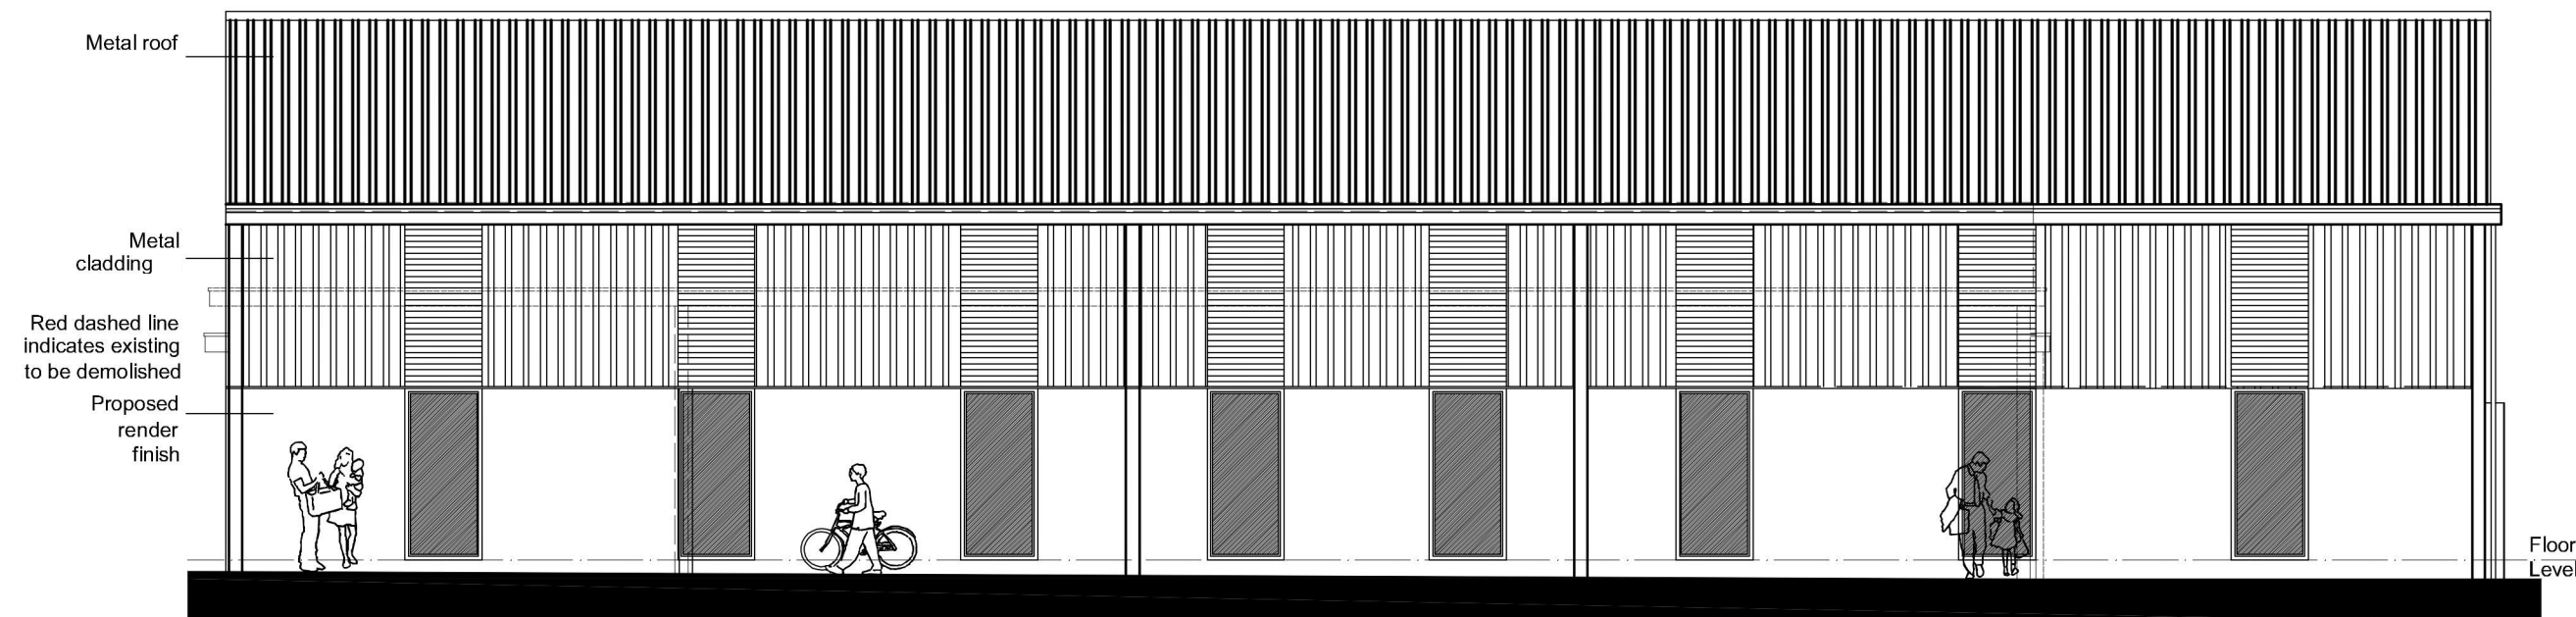

Ground Floor - As Proposed
(1:100)

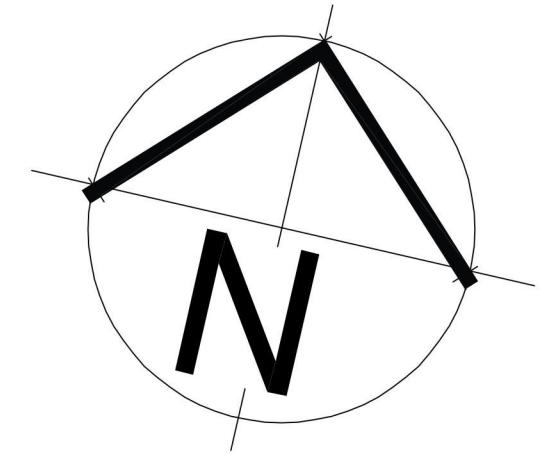

South Elevation - As Proposed
(1:100)

SCALE 1:100



West Lane Farm		
Proposed Ground Floor Plan + South Elevation		
Drawing No.: 0001	Scale: 1:100@A2	Date: September 2024
Revision: 13.09.2024		