



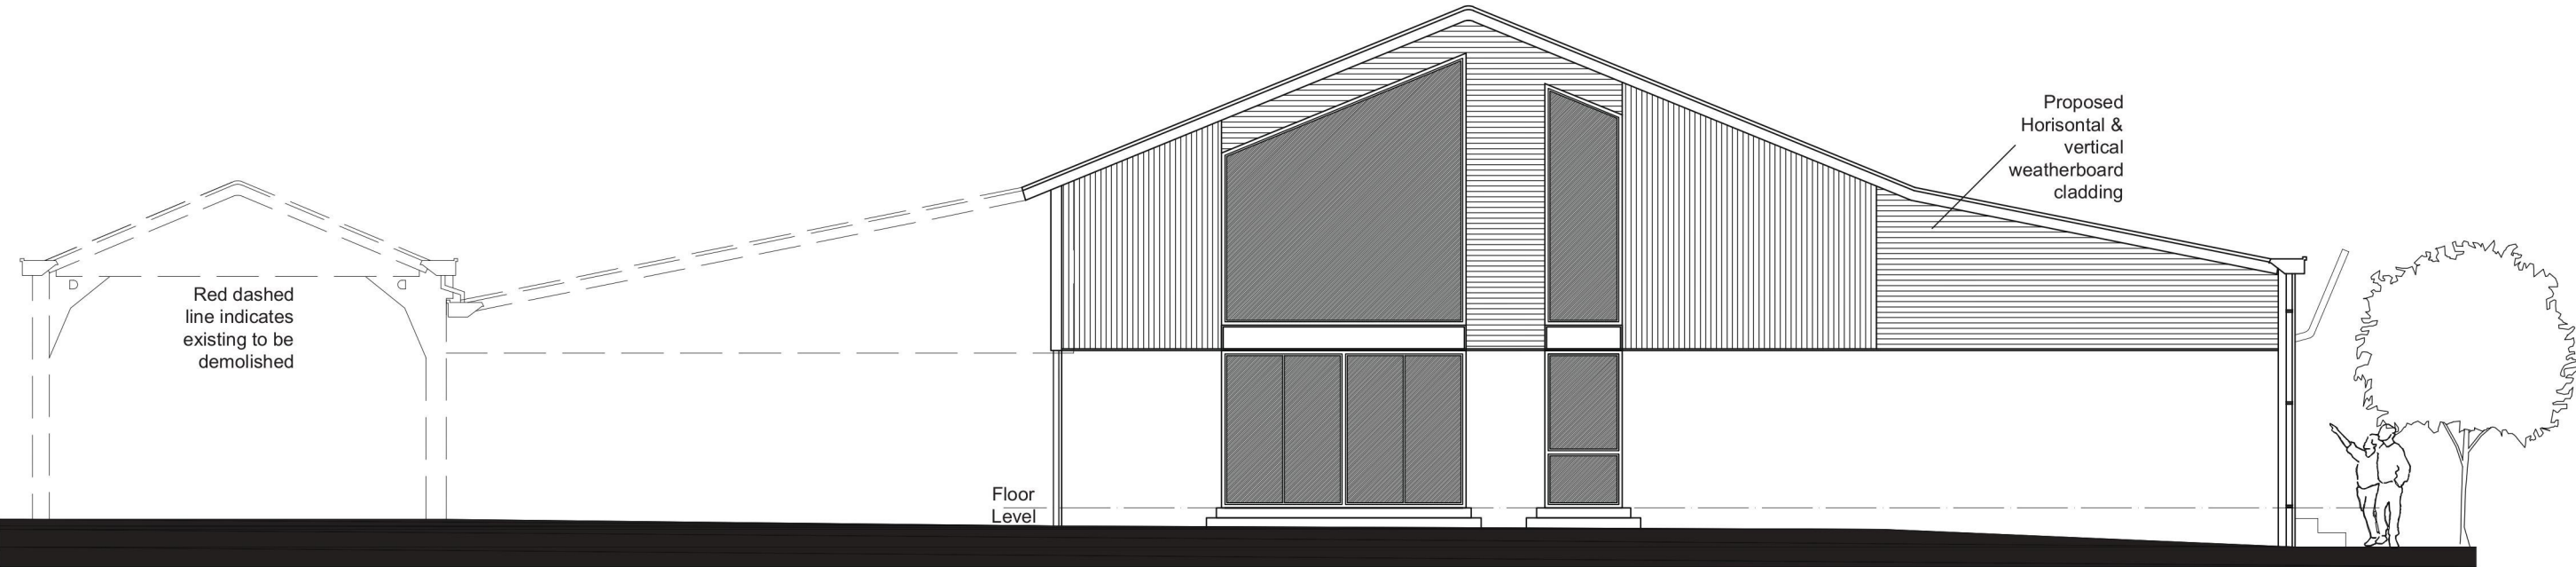

East Elevation - As Proposed
(1:100)

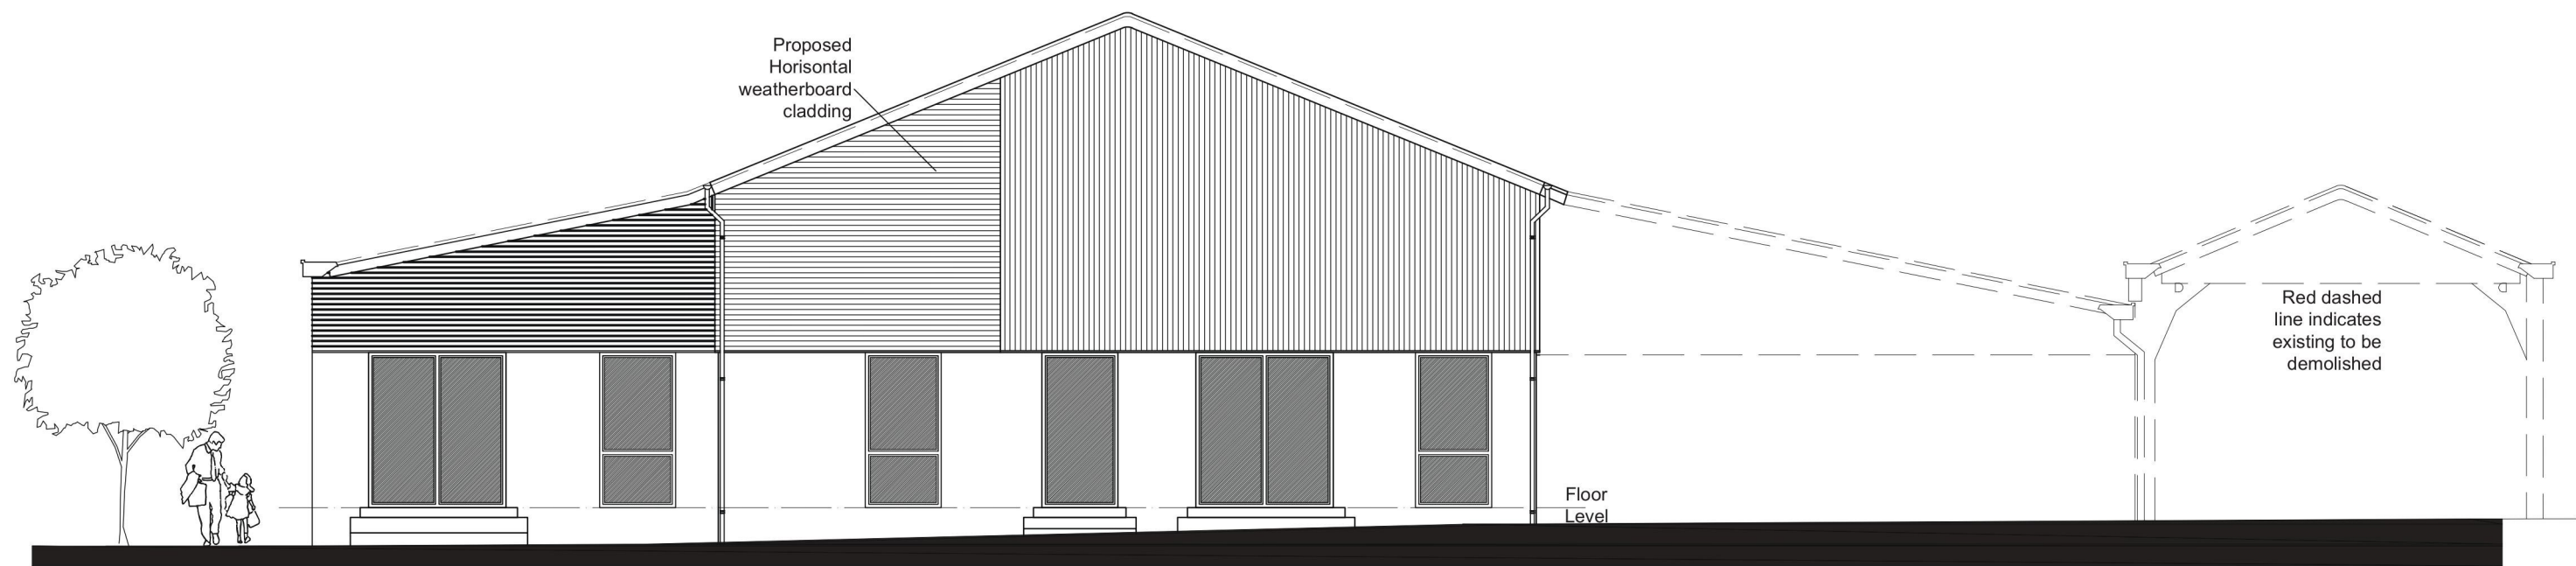


West Elevation - As Proposed
(1:100)



North Elevation - As Proposed
(1:100)

SCALE 1:100

 

West Lane Farm		
Elevations		
Drawing No.: 0002	Scale: 1:100@A2	Date: April 2021
Revision: 28/04/2021		