



- NOTES:
- This drawing is copyright.
 - These layouts are preliminary until further surveys are undertaken.
 - Scale and boundaries are indicative.
 - Ownership boundary indicative based on OS data.

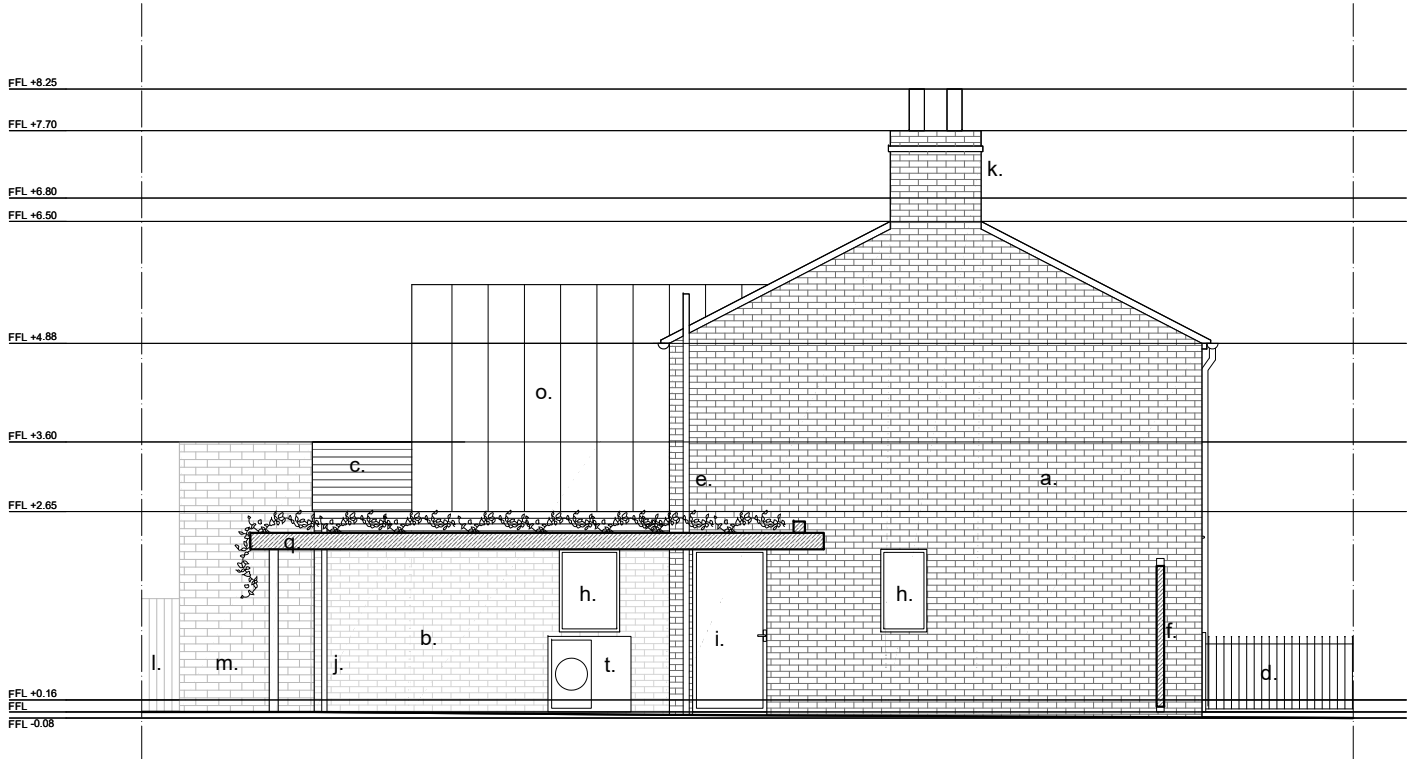

Side elevation





Front elevation

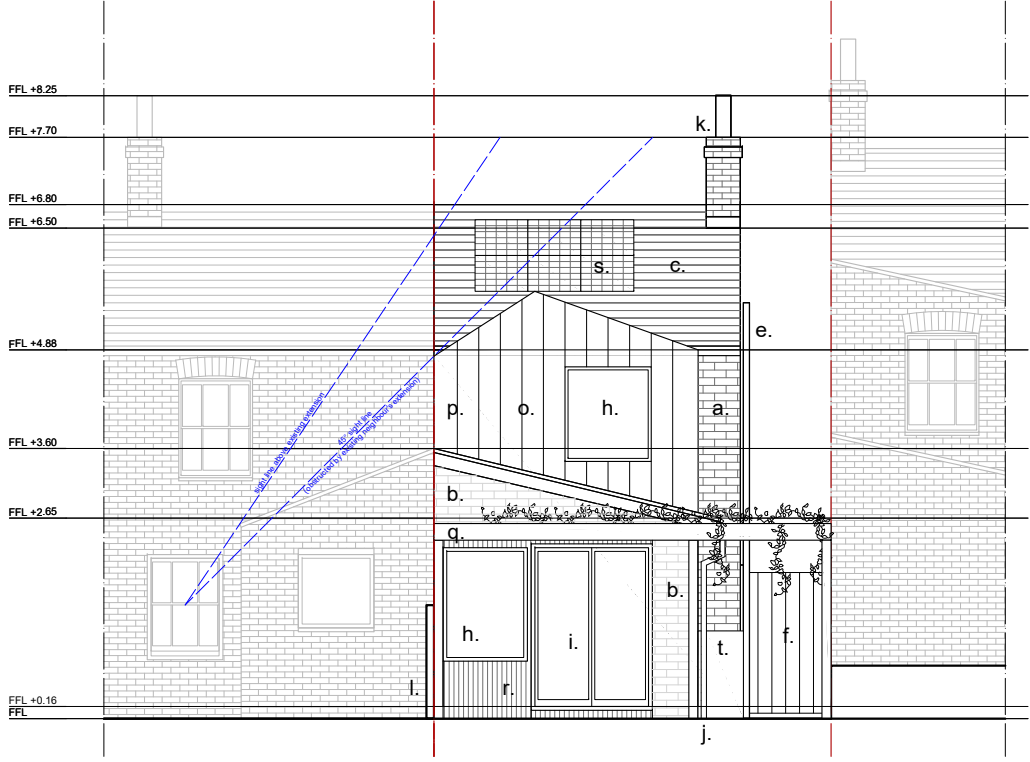

Rear elevation

- KEY:
- Site boundary
 - a. Existing brick wall (rendered skirt removed)
 - b. Existing brick wall, lime washed
 - c. Existing slate roof
 - d. Existing metal railing
 - e. Existing down pipe
 - f. New timber gate
 - g. New timber / glass door
 - h. New timber framed window
 - i. New glass door
 - j. New down pipe (existing relocated)
 - k. Existing chimney
 - l. Existing timber fence
 - m. Neighbour's extension wall
 - n. New rooflight
 - o. New dormer extension, Cement Bonded Particle Board (CBPB) / fibre cement cladding
 - p. Existing window walled
 - q. Canopy structure with vegetation above
 - r. Timber cladding
 - s. Solar photovoltaic panels, in line with roof
 - t. Air source heat pump external unit

 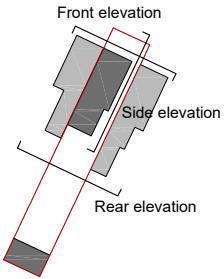

P01	10/12/2025	For information
Issue	Date	Description

Author / Applicant

Antonietta Canta

Project Title

21 Trevor Road

Drawing Title

Proposed elevations

Scale
1:100

Size
A3

Status
S2 - For Information

Job No.

21TR

Rev

P01

ID

21TR-AC-DS-ZZ-DR-A-004501