





Site Plan
AS PROPOSED
Scale 1:200

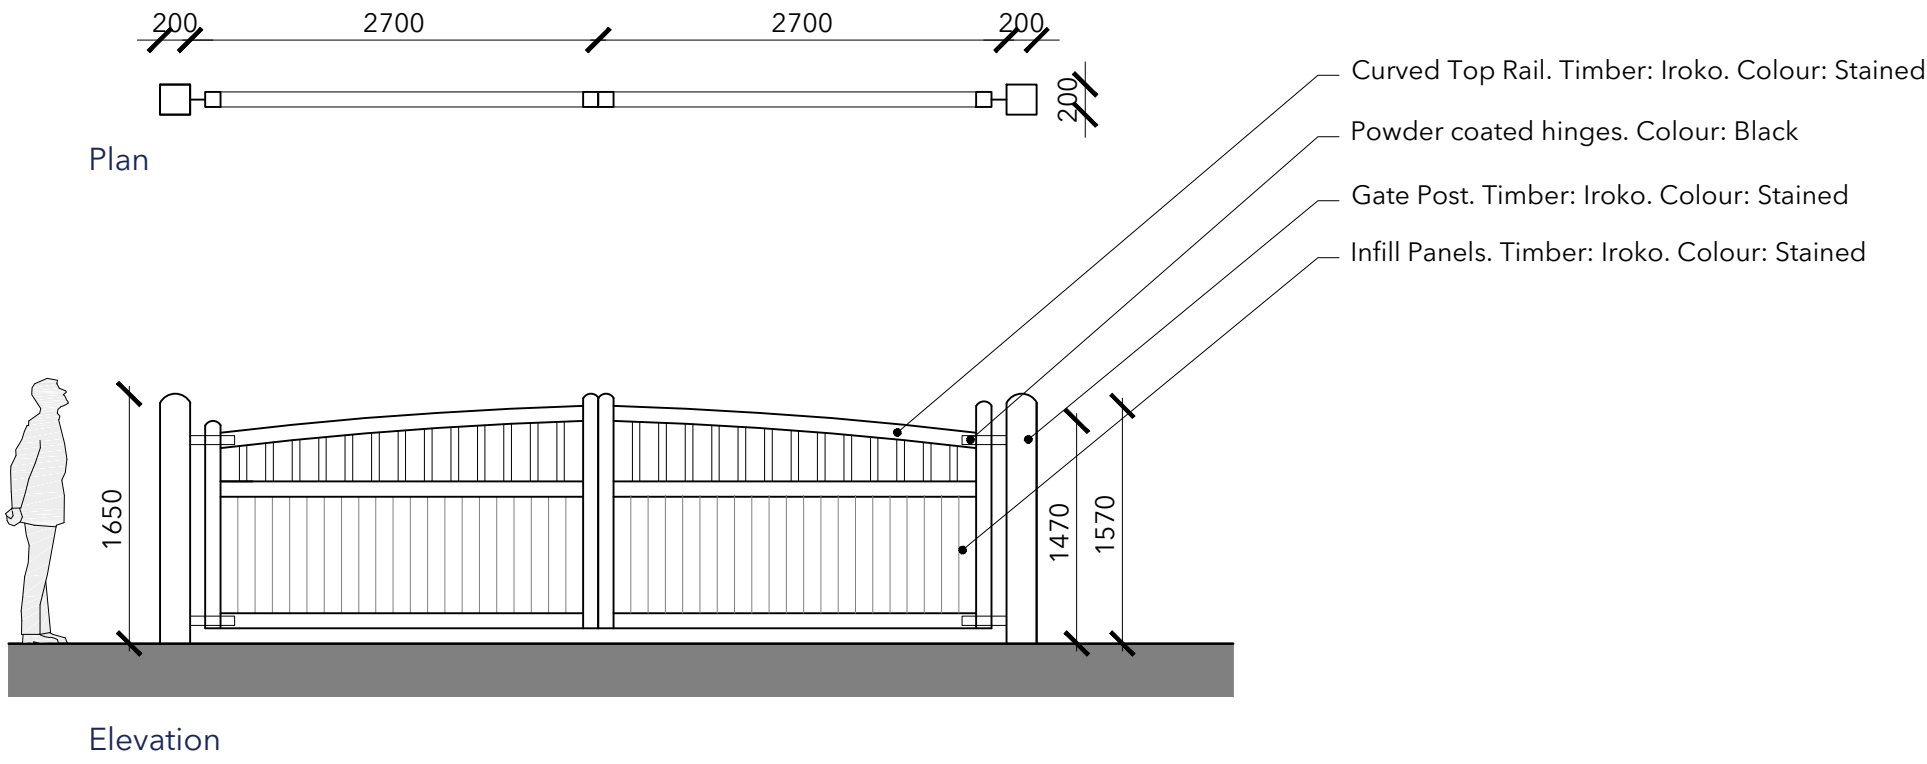

Gates
AS PROPOSED
Scale 1:50

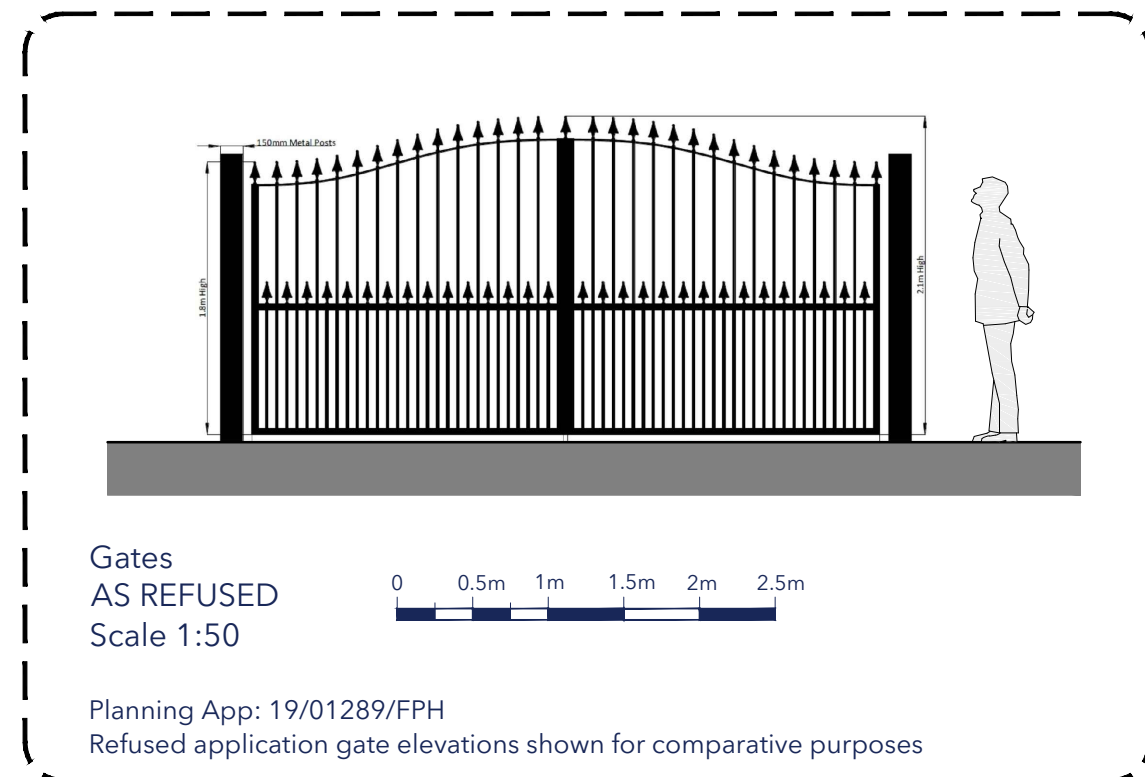

Gates
AS REFUSED
Scale 1:50
Planning App: 19/01289/FPH
Refused application gate elevations shown for comparative purposes

No.	Description	Date

rs
studio

t. 02382 542011
e. info@rs-studio.co.uk
w. www.rs-studio.co.uk

Drawing Title:
Gates
AS PROPOSED

Project Title:
15 Deards End Lane
Knebworth
SG3 6NL

Drawing No.:
1872-P-02
Date: November 2025
Scale: various
Drawn: RS
Checked: MB

This drawing is the copyright of the company and must not be reproduced or used without permission. Annotated dimensions are to be taken in preference to scaled dimensions and site dimensions must be checked before work is commenced