


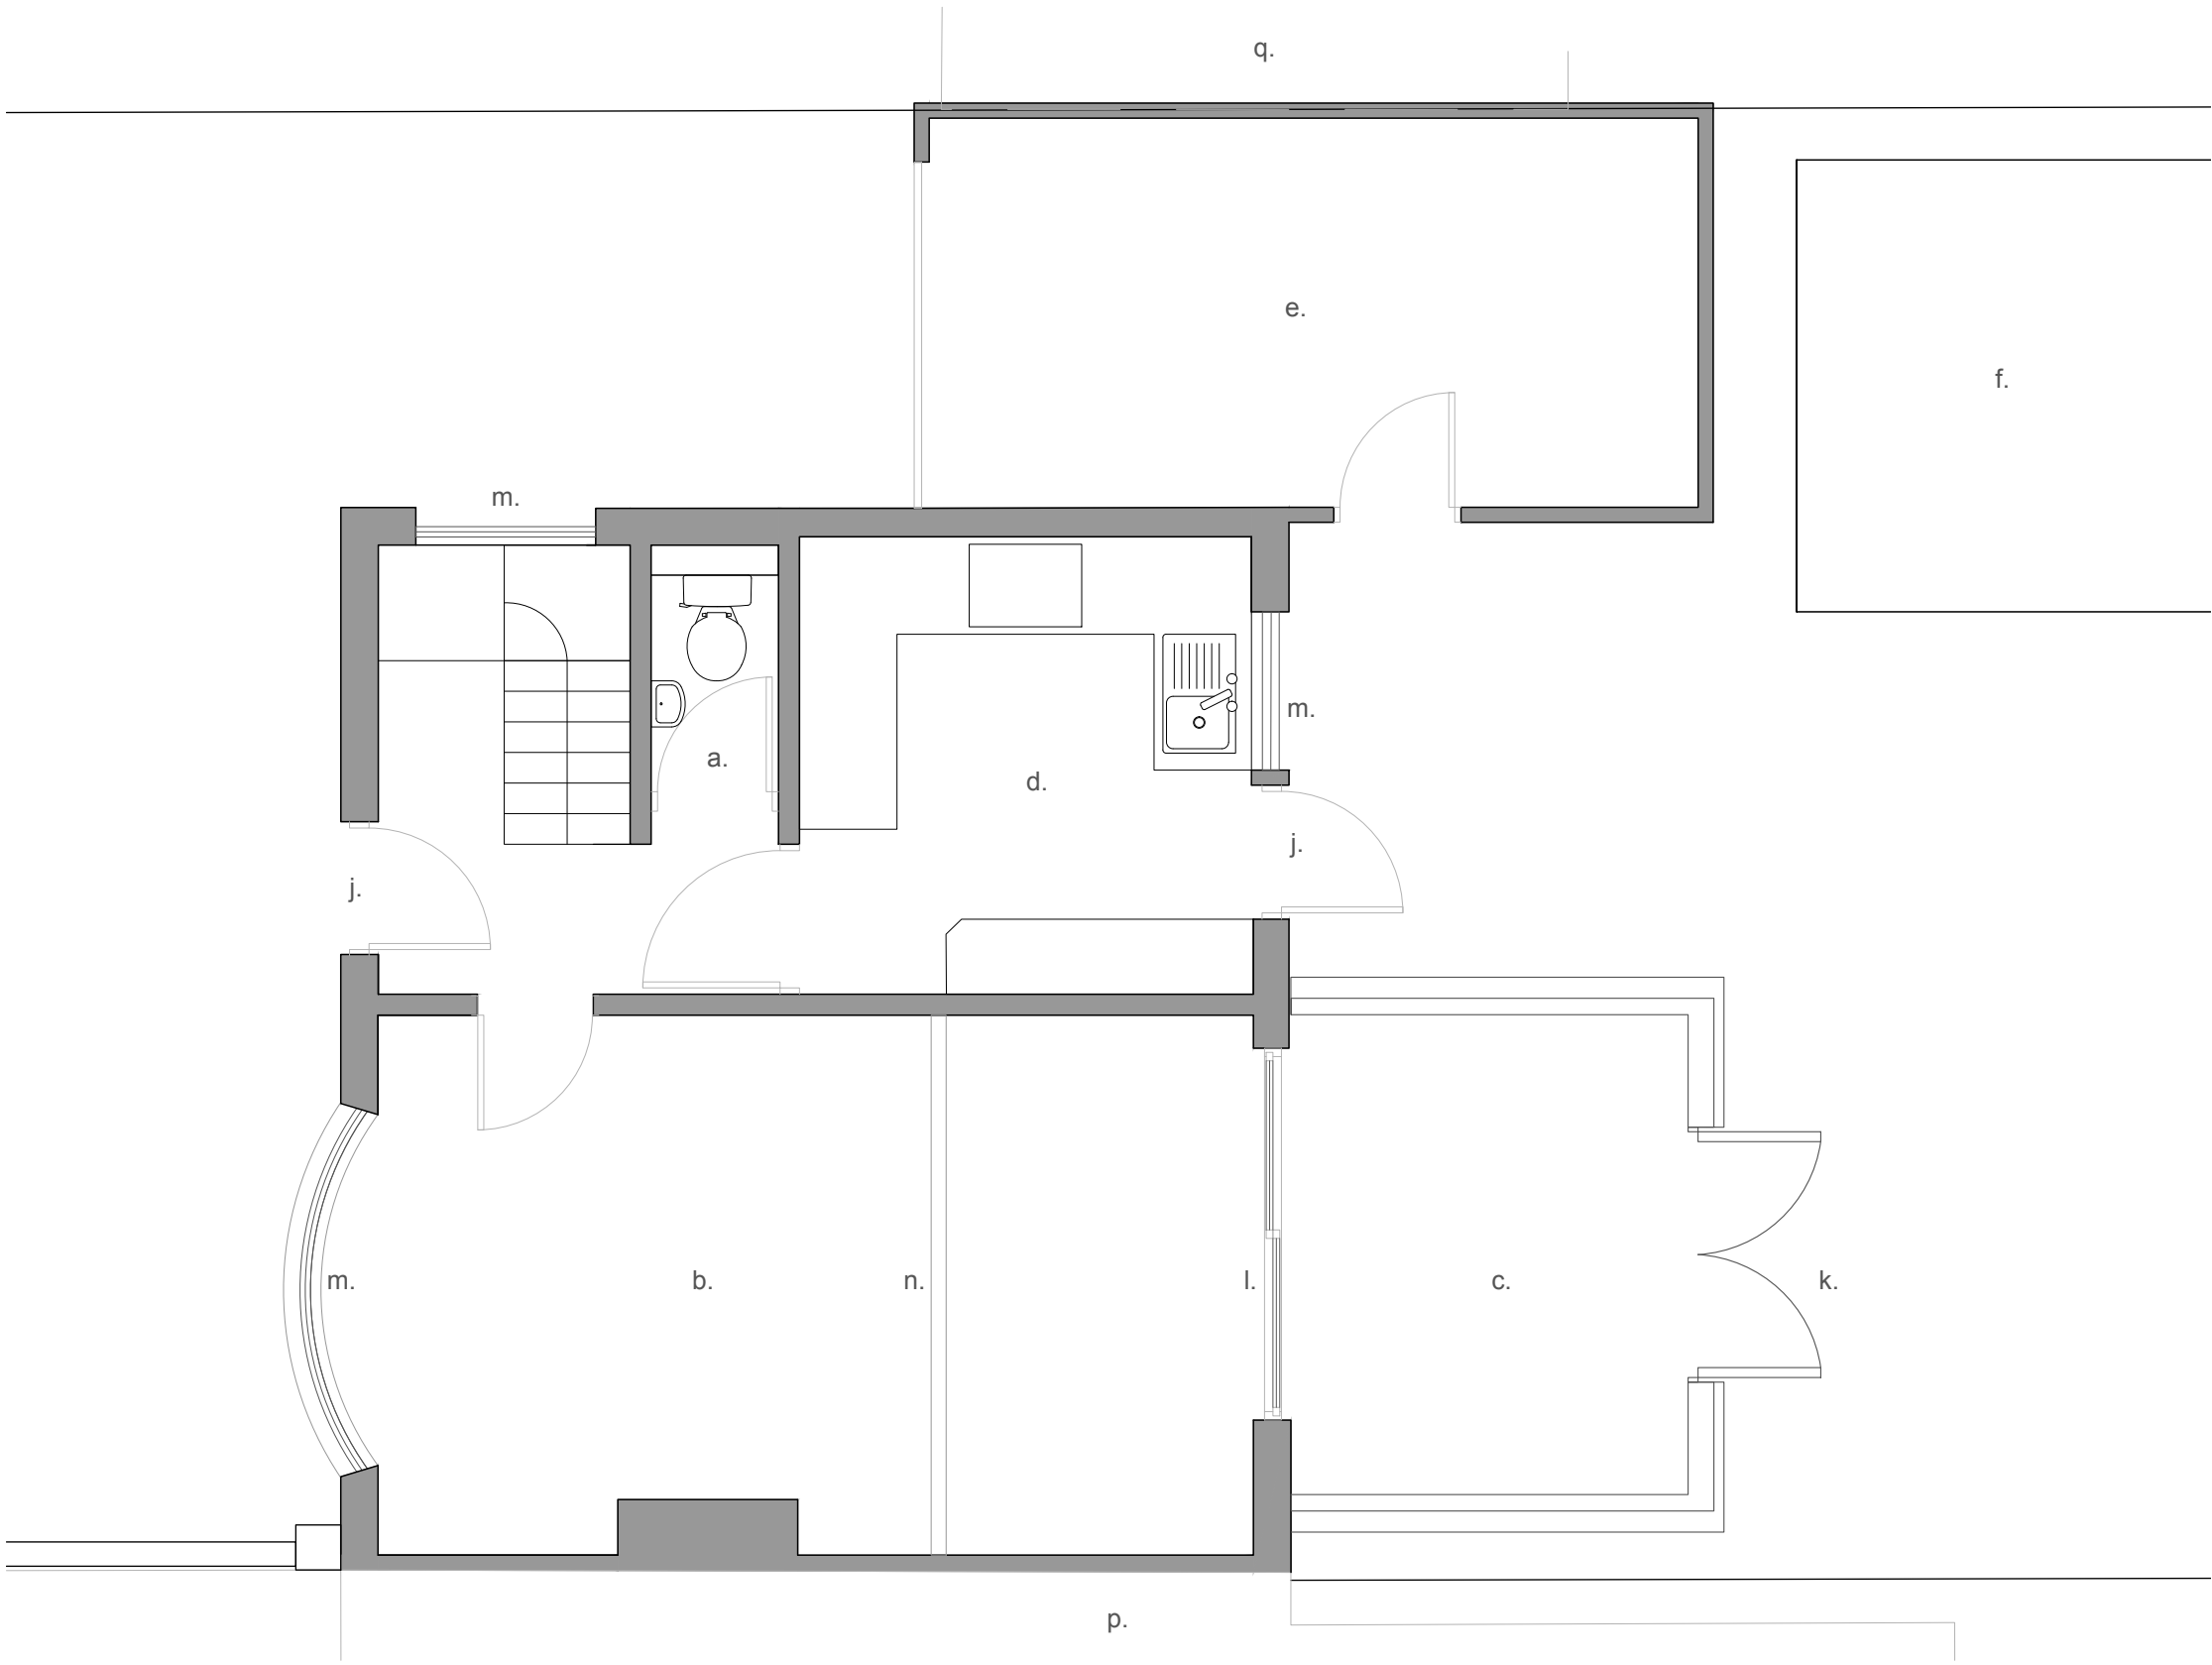

- Notes:
- a. WC and Boiler Room
  - b. Living Room
  - c. Conservatory
  - d. Kitchen
  - e. Garage
  - f. Garden Shed
  - g. Bathroom
  - h. Bedroom
  - i. Master Bedroom
  - j. PVC External Door
  - k. PVC Double Door
  - l. PVC Sliding Door
  - m. PVC Window
  - n. Overhead Beam
  - o. Linen Cupboard
  - p. Adjoining Property
  - q. Neighbouring Proposed Extension
  - r. Pitched Brown Tiled Roof
  - s. Corrugated Metal/Cement Roof
  - t. Fluted PVC Roof
  - u. Shared Chimney



Note: This drawing is copyright

Michael Collins Architect LLP

158 Cambridge Road

Job No. 242 Existing Ground Floor Plan

Stage: Stage 3  
Status: Planning

010

REVISION Scale 1:50 @ A3

Suite 4a, 30 Bancroft  
Hitchin, SG5 1LE  
01462 236966  
michael@michaelcollinsarchitects.com  
www.michaelcollinsarchitects.com

Do not scale from this drawing  
Note: to be read in conjunction with Structural Engineers  
Information, specification and drawings

All setting out dimensions to be checked on site by  
contractor and any discrepancies to be noted ASAP.  
Windows, steelwork, to be site sized.