

DIMENSIONS TO BE CHECKED ON SITE BEFORE ANY WORKS.
ANY QUERIES REGARDING DIMENSIONS TO BE TAKEN UP WITH
PENTANGLE DESIGN GROUP.

ALL DIMENSIONS OF EXISTING BUILDINGS TO BE VERIFIED ON SITE.

THIS DRAWING IS THE COPYRIGHT OF PENTANGLE DESIGN GROUP
AND SHALL NOT BE IN ANY WAY USED OR REPRODUCED WITHOUT
THEIR PRIOR WRITTEN CONSENT.

NOTES

Proposed Gross Internal Areas

Name	Area	Area SF
Proposed Ground floor	116 m²	1254 SF
Proposed First Floor	73 m²	789 SF
Grand total	190 m²	2043 SF




Proposed SouthWest Elevation

1 : 100




Proposed SouthEast Elevation

1 : 100

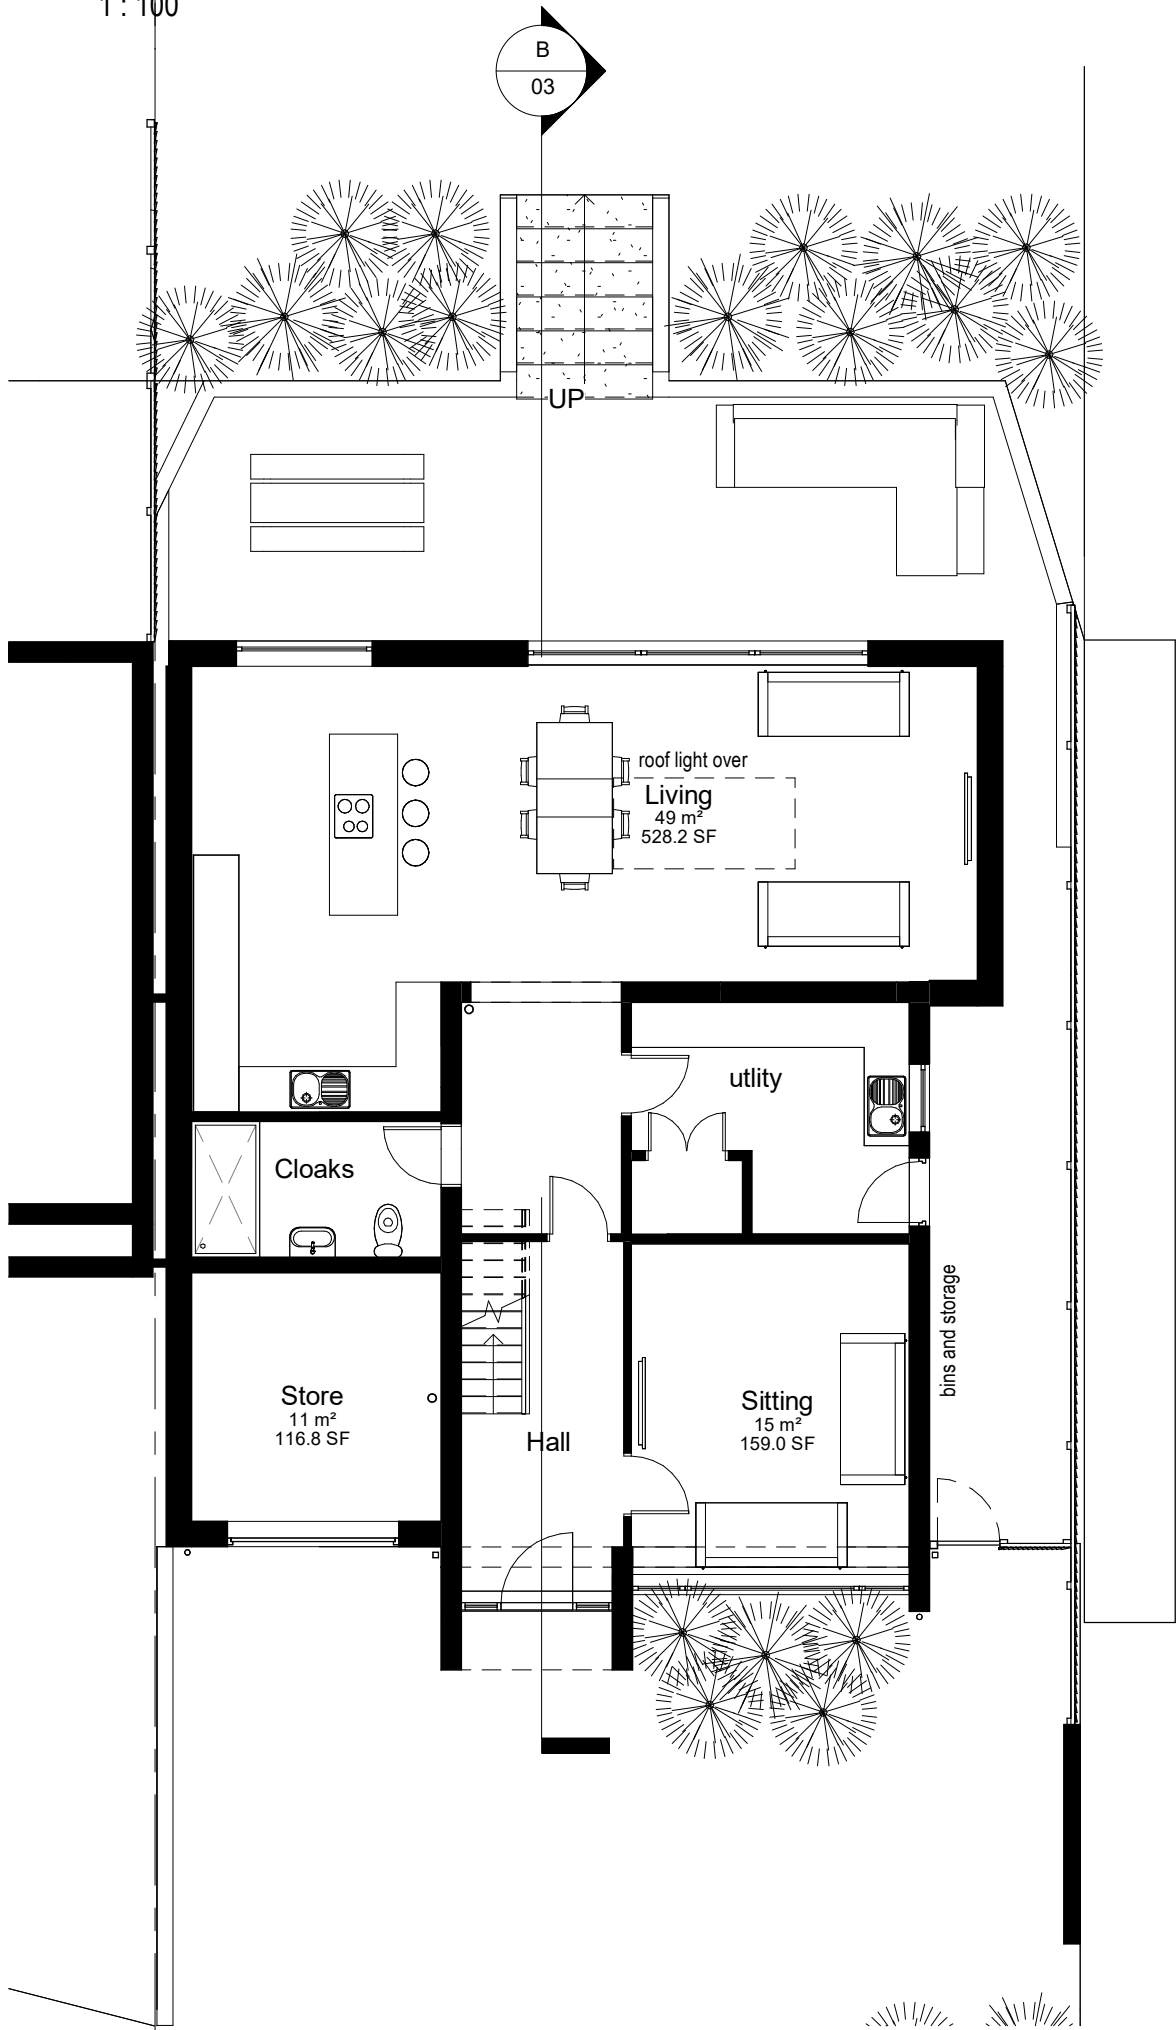



Proposed Ground Floor

1 : 100

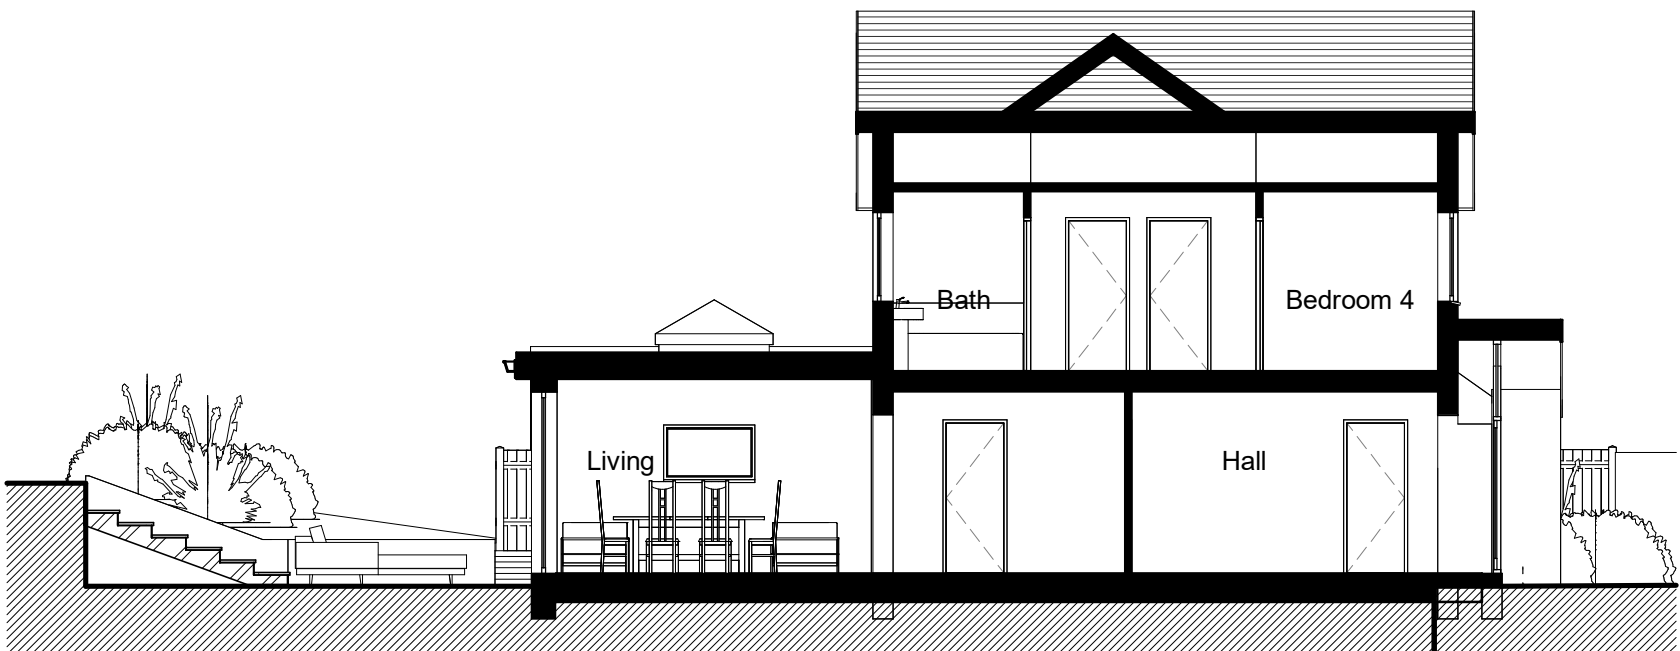

Proposed Section B-B

1 : 100

 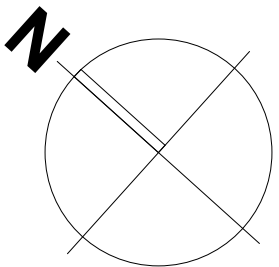

PLANNING

PENTANGLE
DESIGN GROUP

SUITE 1, 21 BANCROFT HITCHIN HERTS SG5 1JW
T:01462 431133 E:pdg@pentangledesign.co.uk

JOB TITLE
Proposed Extensions and alterations to
15 Ninesprings Way, Hitchin

for -

DRAWING TITLE
Proposed Ground Floor, Section and Elevations

SCALE 1 : 100	DRAWING NUMBER 03	REVISION c
DATE May '26		
SHT SIZE A2		
JOB NUMBER 3992		

CHARTERED ARCHITECTS