

DIMENSIONS TO BE CHECKED ON SITE BEFORE ANY WORKS.
ANY QUERIES REGARDING DIMENSIONS TO BE TAKEN UP WITH
PENTANGLE DESIGN GROUP.

ALL DIMENSIONS OF EXISTING BUILDINGS TO BE VERIFIED ON SITE.

THIS DRAWING IS THE COPYRIGHT OF PENTANGLE DESIGN GROUP
AND SHALL NOT BE IN ANY WAY USED OR REPRODUCED WITHOUT
THEIR PRIOR WRITTEN CONSENT.


NOTES




Proposed NorthEast Elevation
1 : 100



Proposed NorthWest Elevation
1 : 100

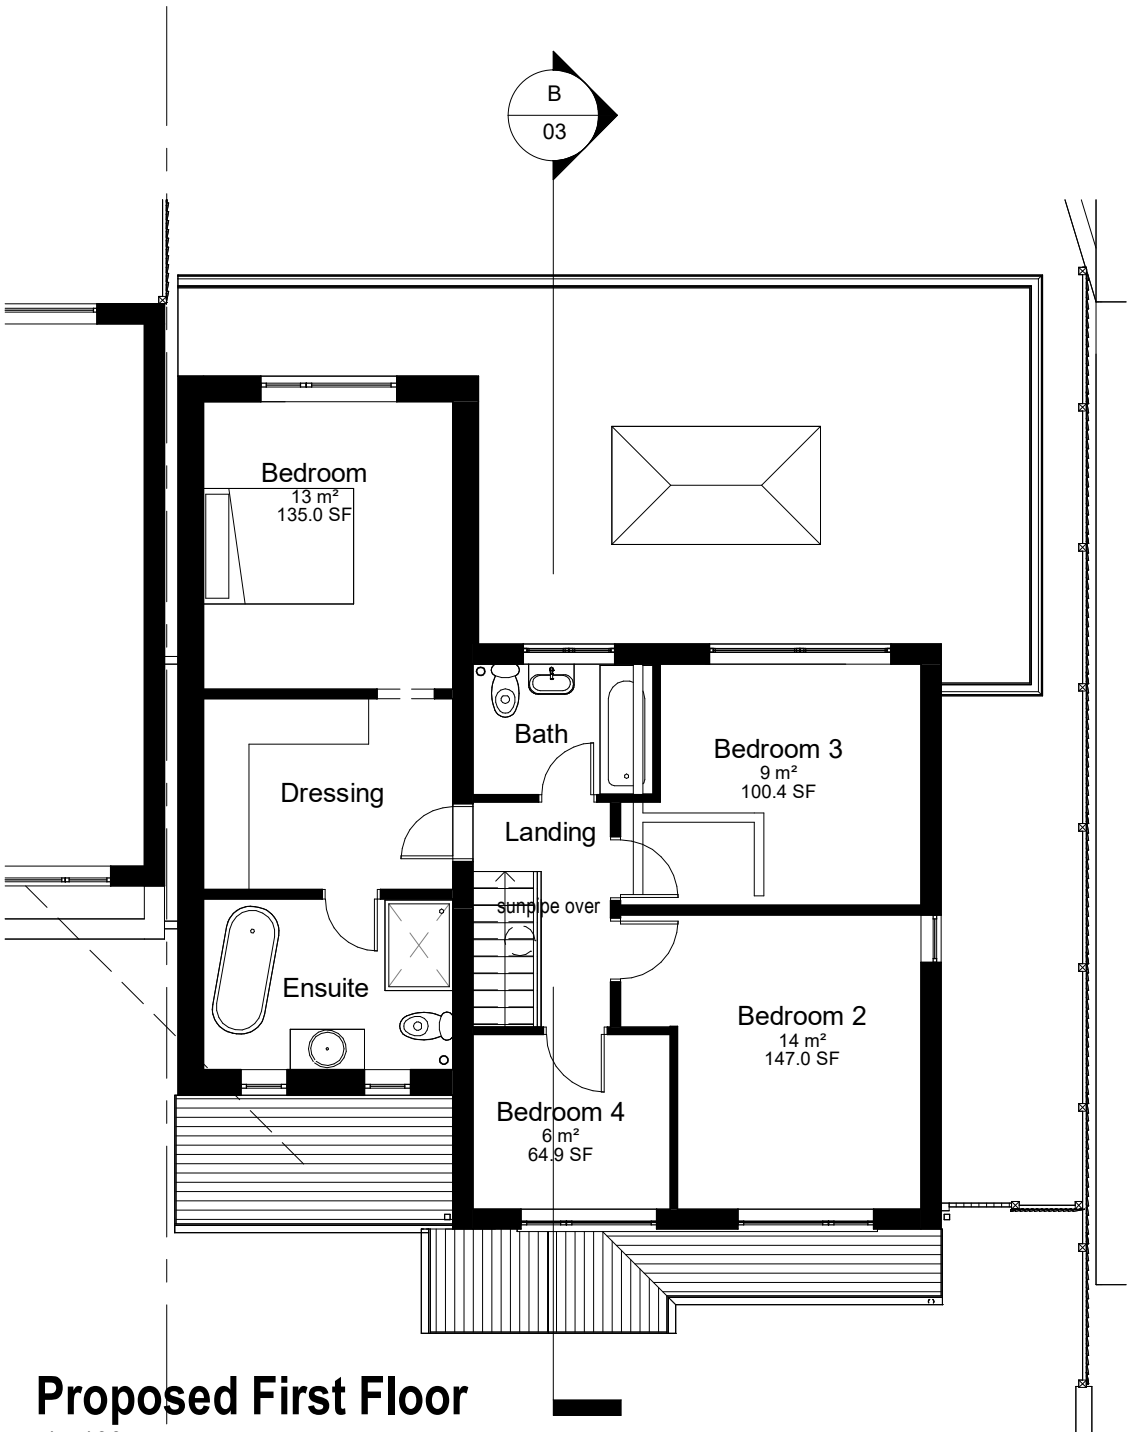

Proposed First Floor
1 : 100

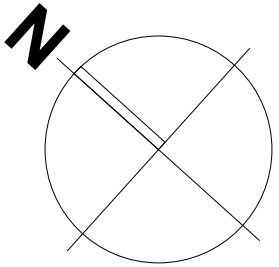

0 5 10 m

PLANNING

PENTANGLE
DESIGN GROUP

SUITE 1, 21 BANCROFT HITCHIN HERTS SG5 1JW
T:01462 431133 E:pdg@pentangledesign.co.uk

JOB TITLE
Proposed Extensions and alterations to
15 Ninesprings Way, Hitchin

for -
DRAWING TITLE
Proposed First Floor Plan and Elevations

SCALE 1 : 100	DRAWING NUMBER 04	REVISION B
DATE May '26		
SHT SIZE A2		
JOB NUMBER 3992		

CHARTERED ARCHITECTS