



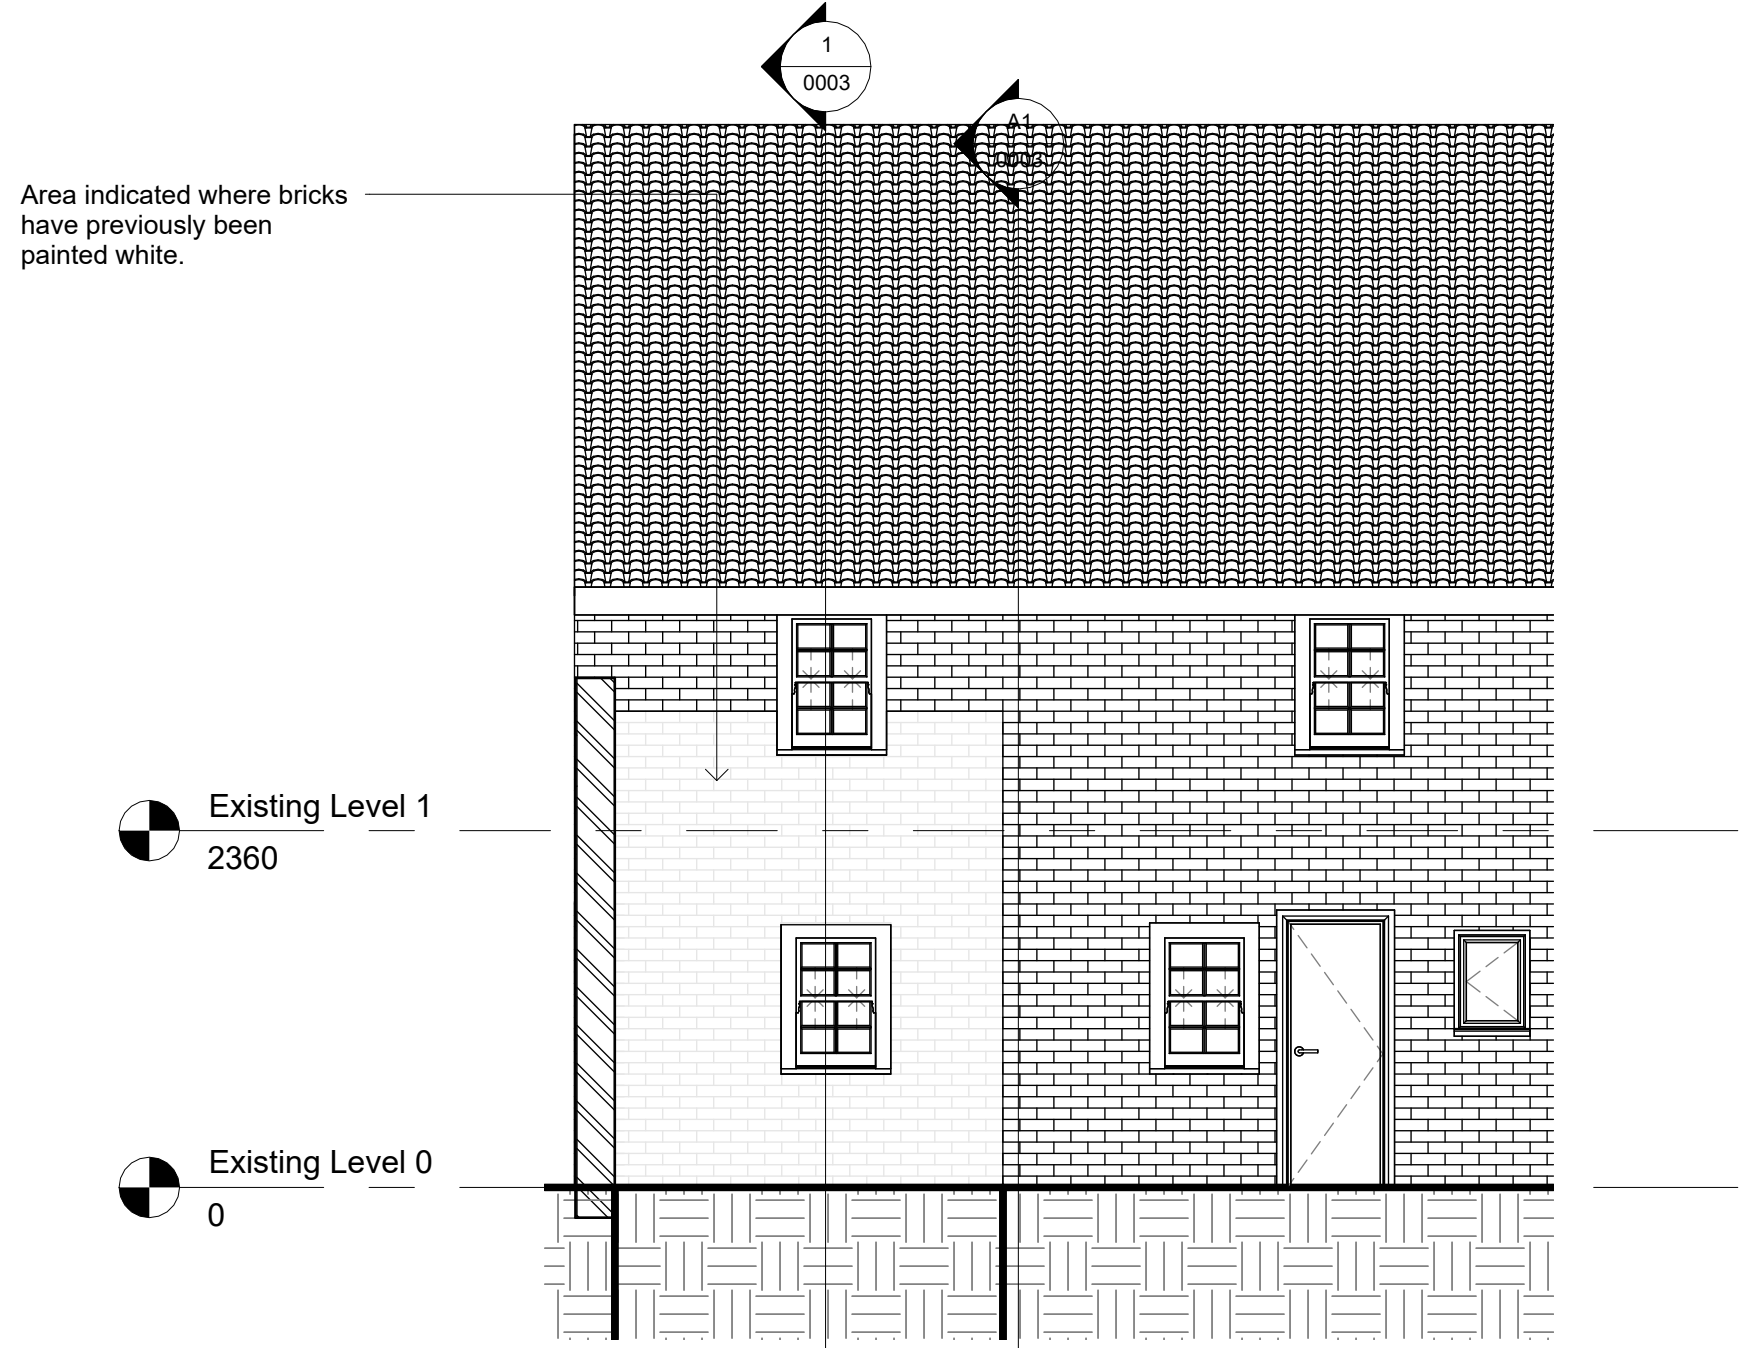


D1 Existing Section D1

1 : 50

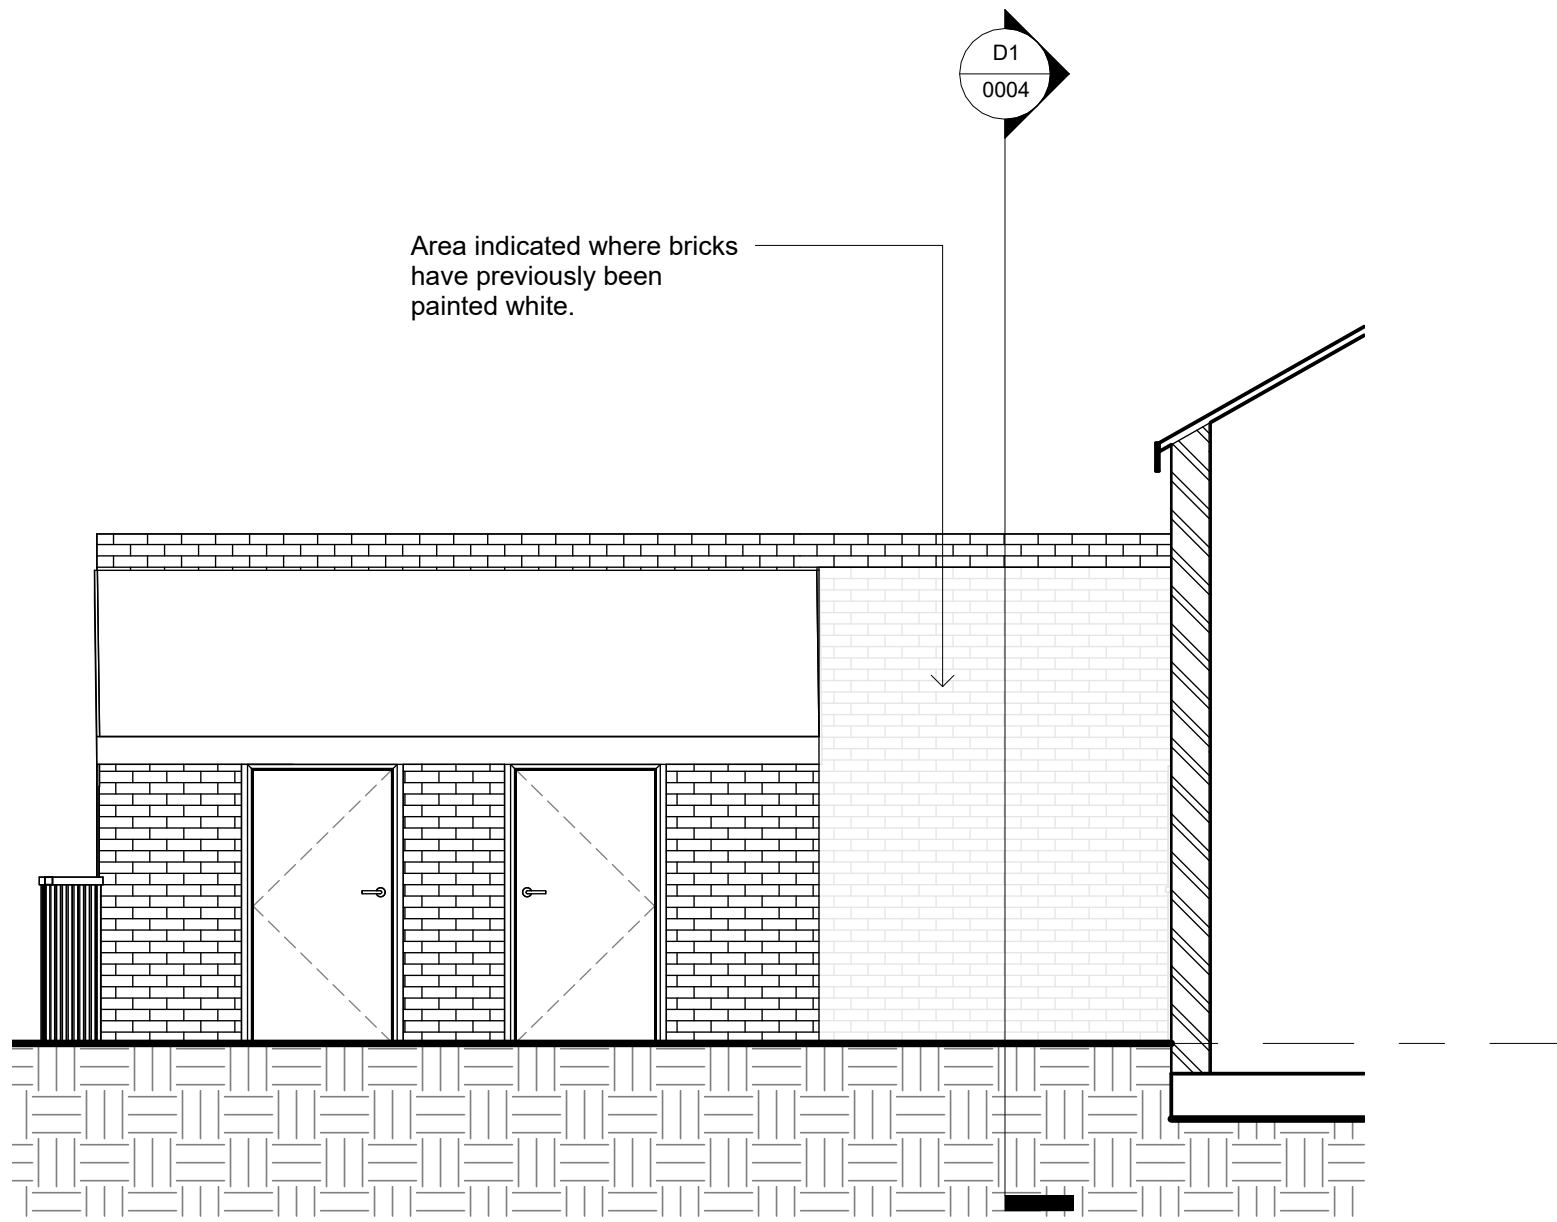


E1 Existing West Elevation E1

1 : 50

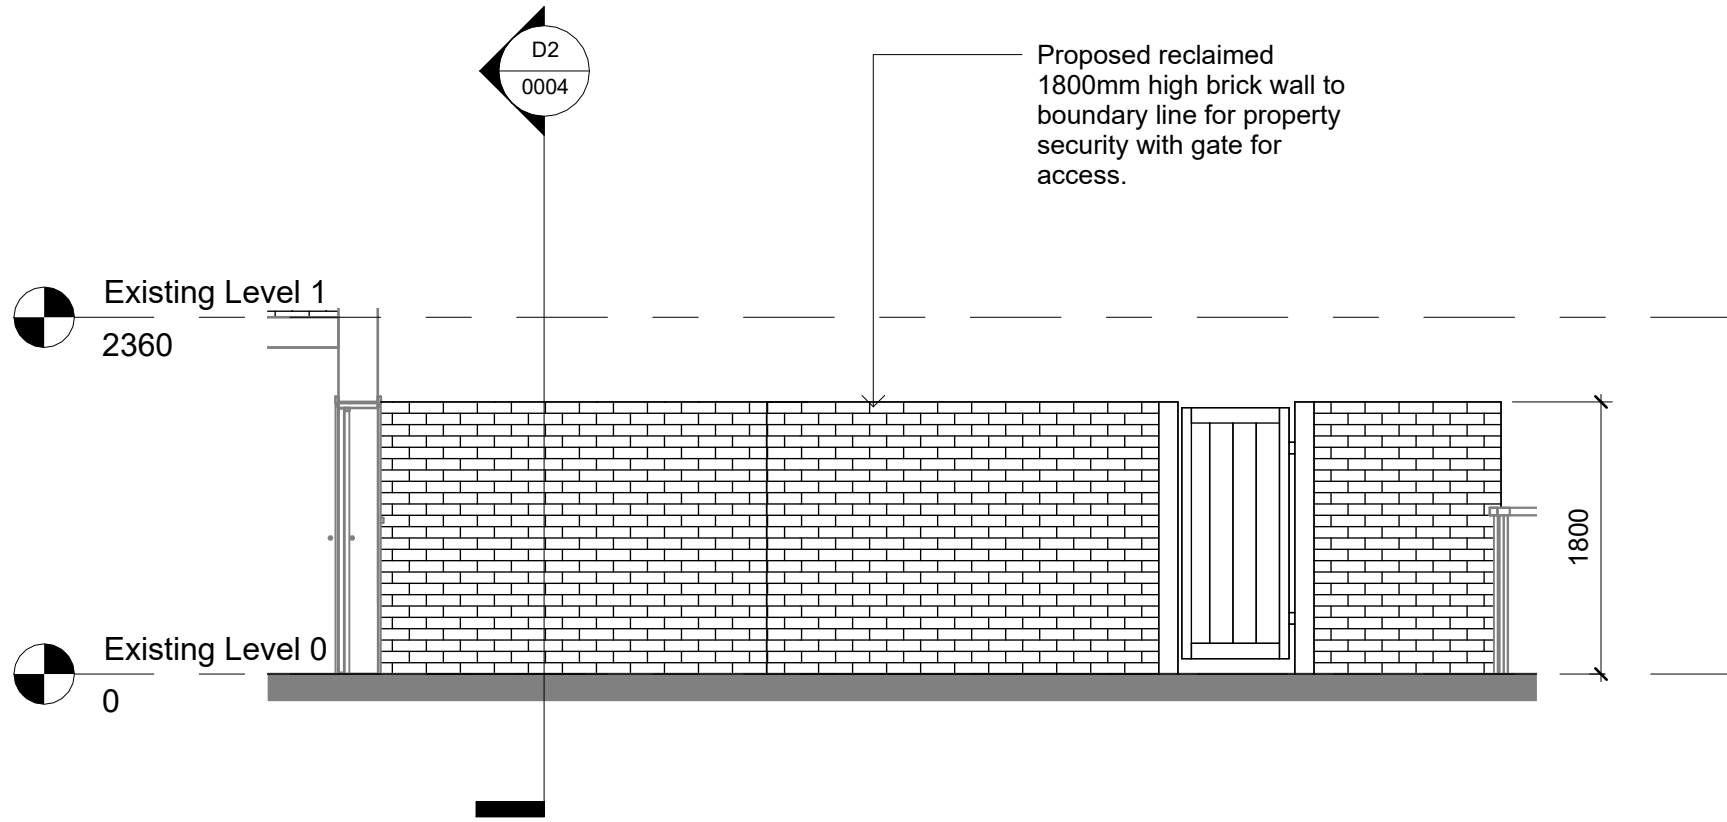


F Proposed Wall and Gate Elevation F

1 : 50

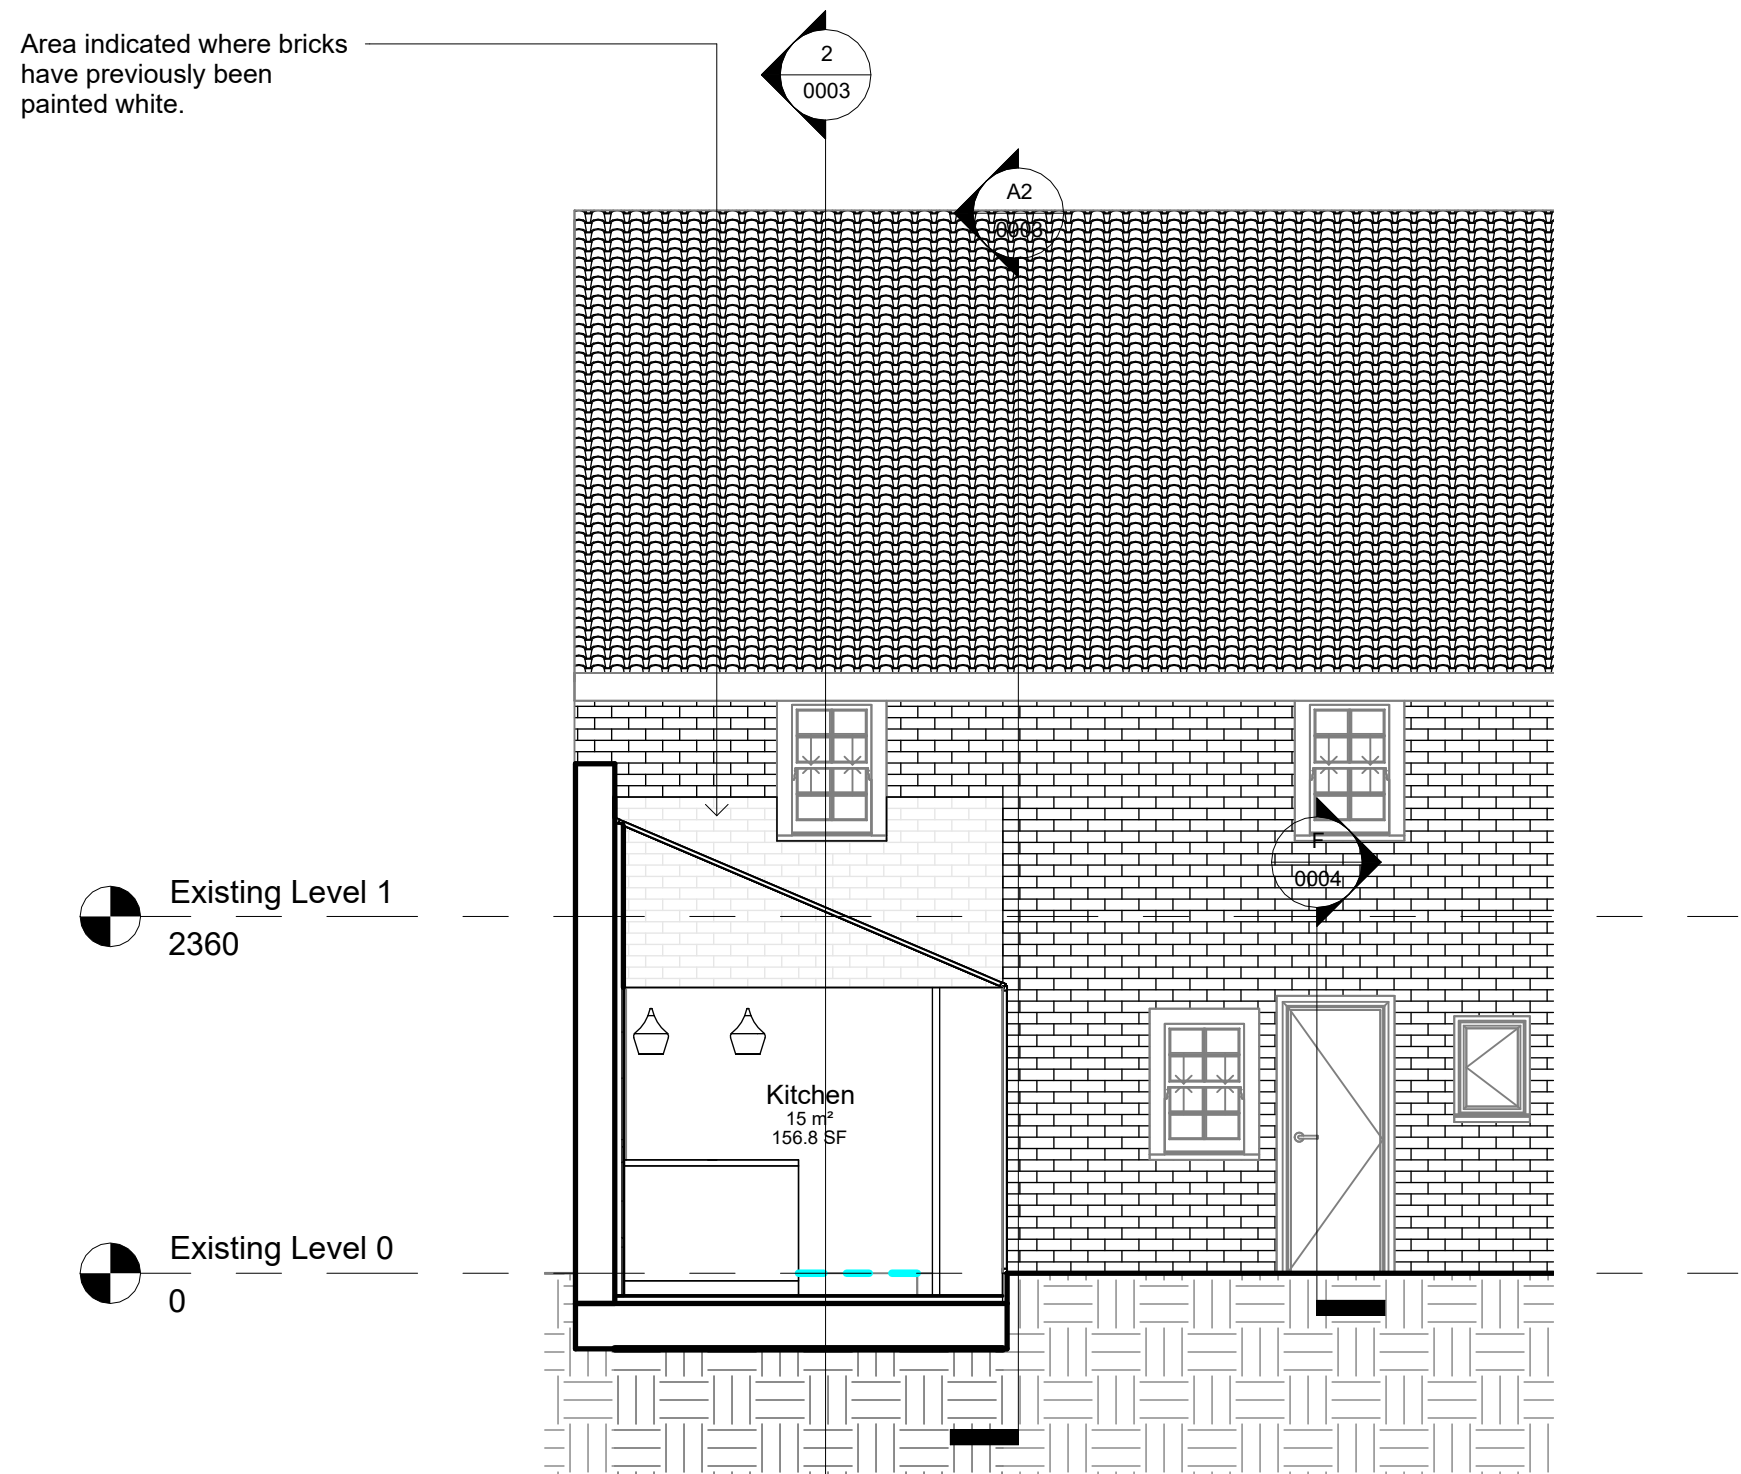

D2 Proposed Section D2

1 : 50

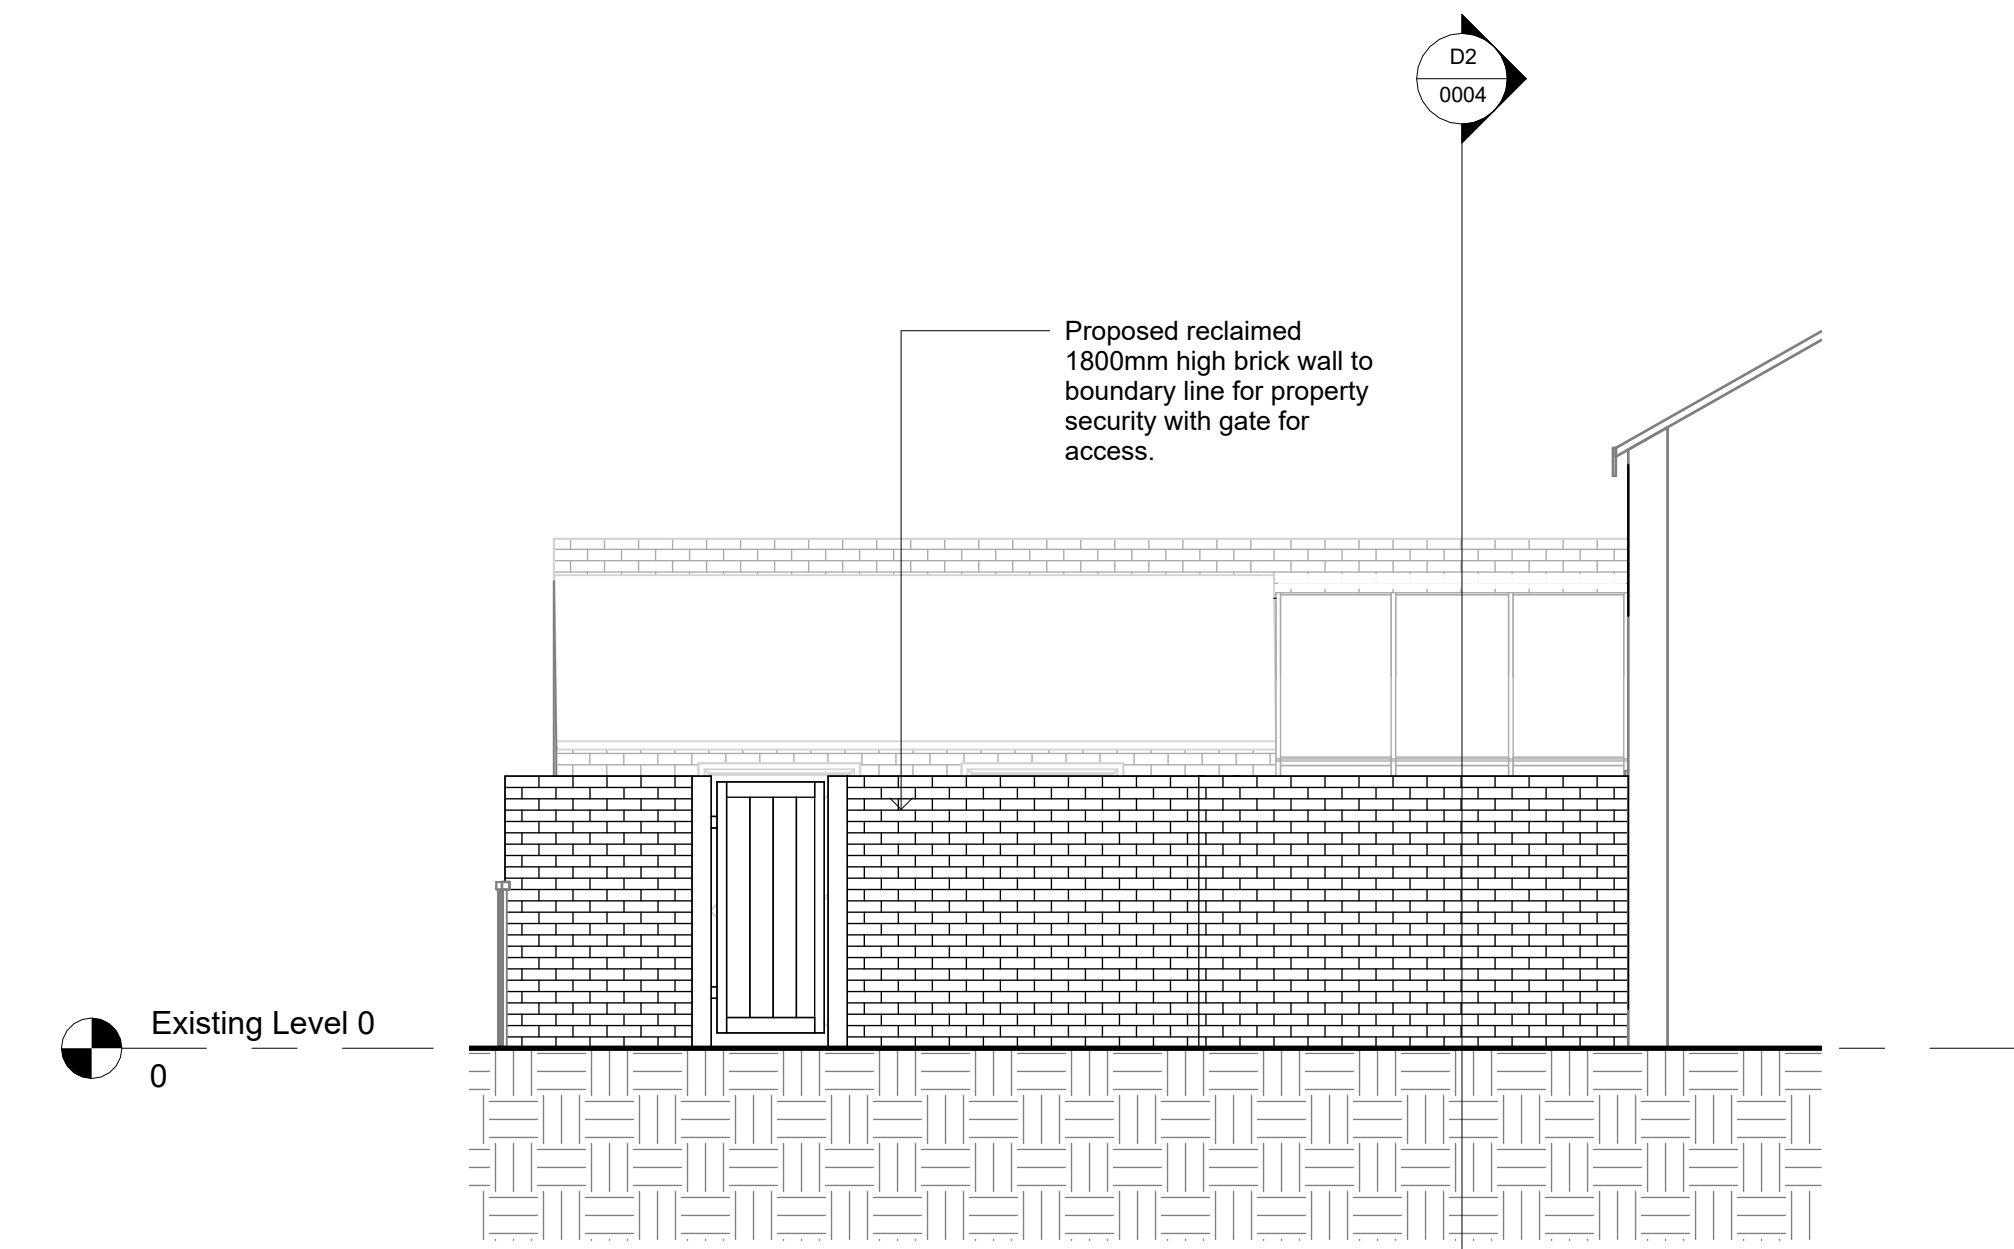

E2 Proposed West Elevation E2

1 : 50

Rev	Description	Date
4	Issue for Planning	09/03/2025

INFORMATION		
PROJECT		
2 Tilehouse Street Kitchen Extension		
TITLE		
Elevations as Existing and Proposed Sheet 2 of 2		
CLIENT		
C Shooter & C Shooter		
DRAWN BY CS	CHECKED BY CS	DATE 09/03/2025
SCALE (@ A1) 1 : 50		PROJECT NUMBER 0001
DRAWING NUMBER 0004		REV 4