


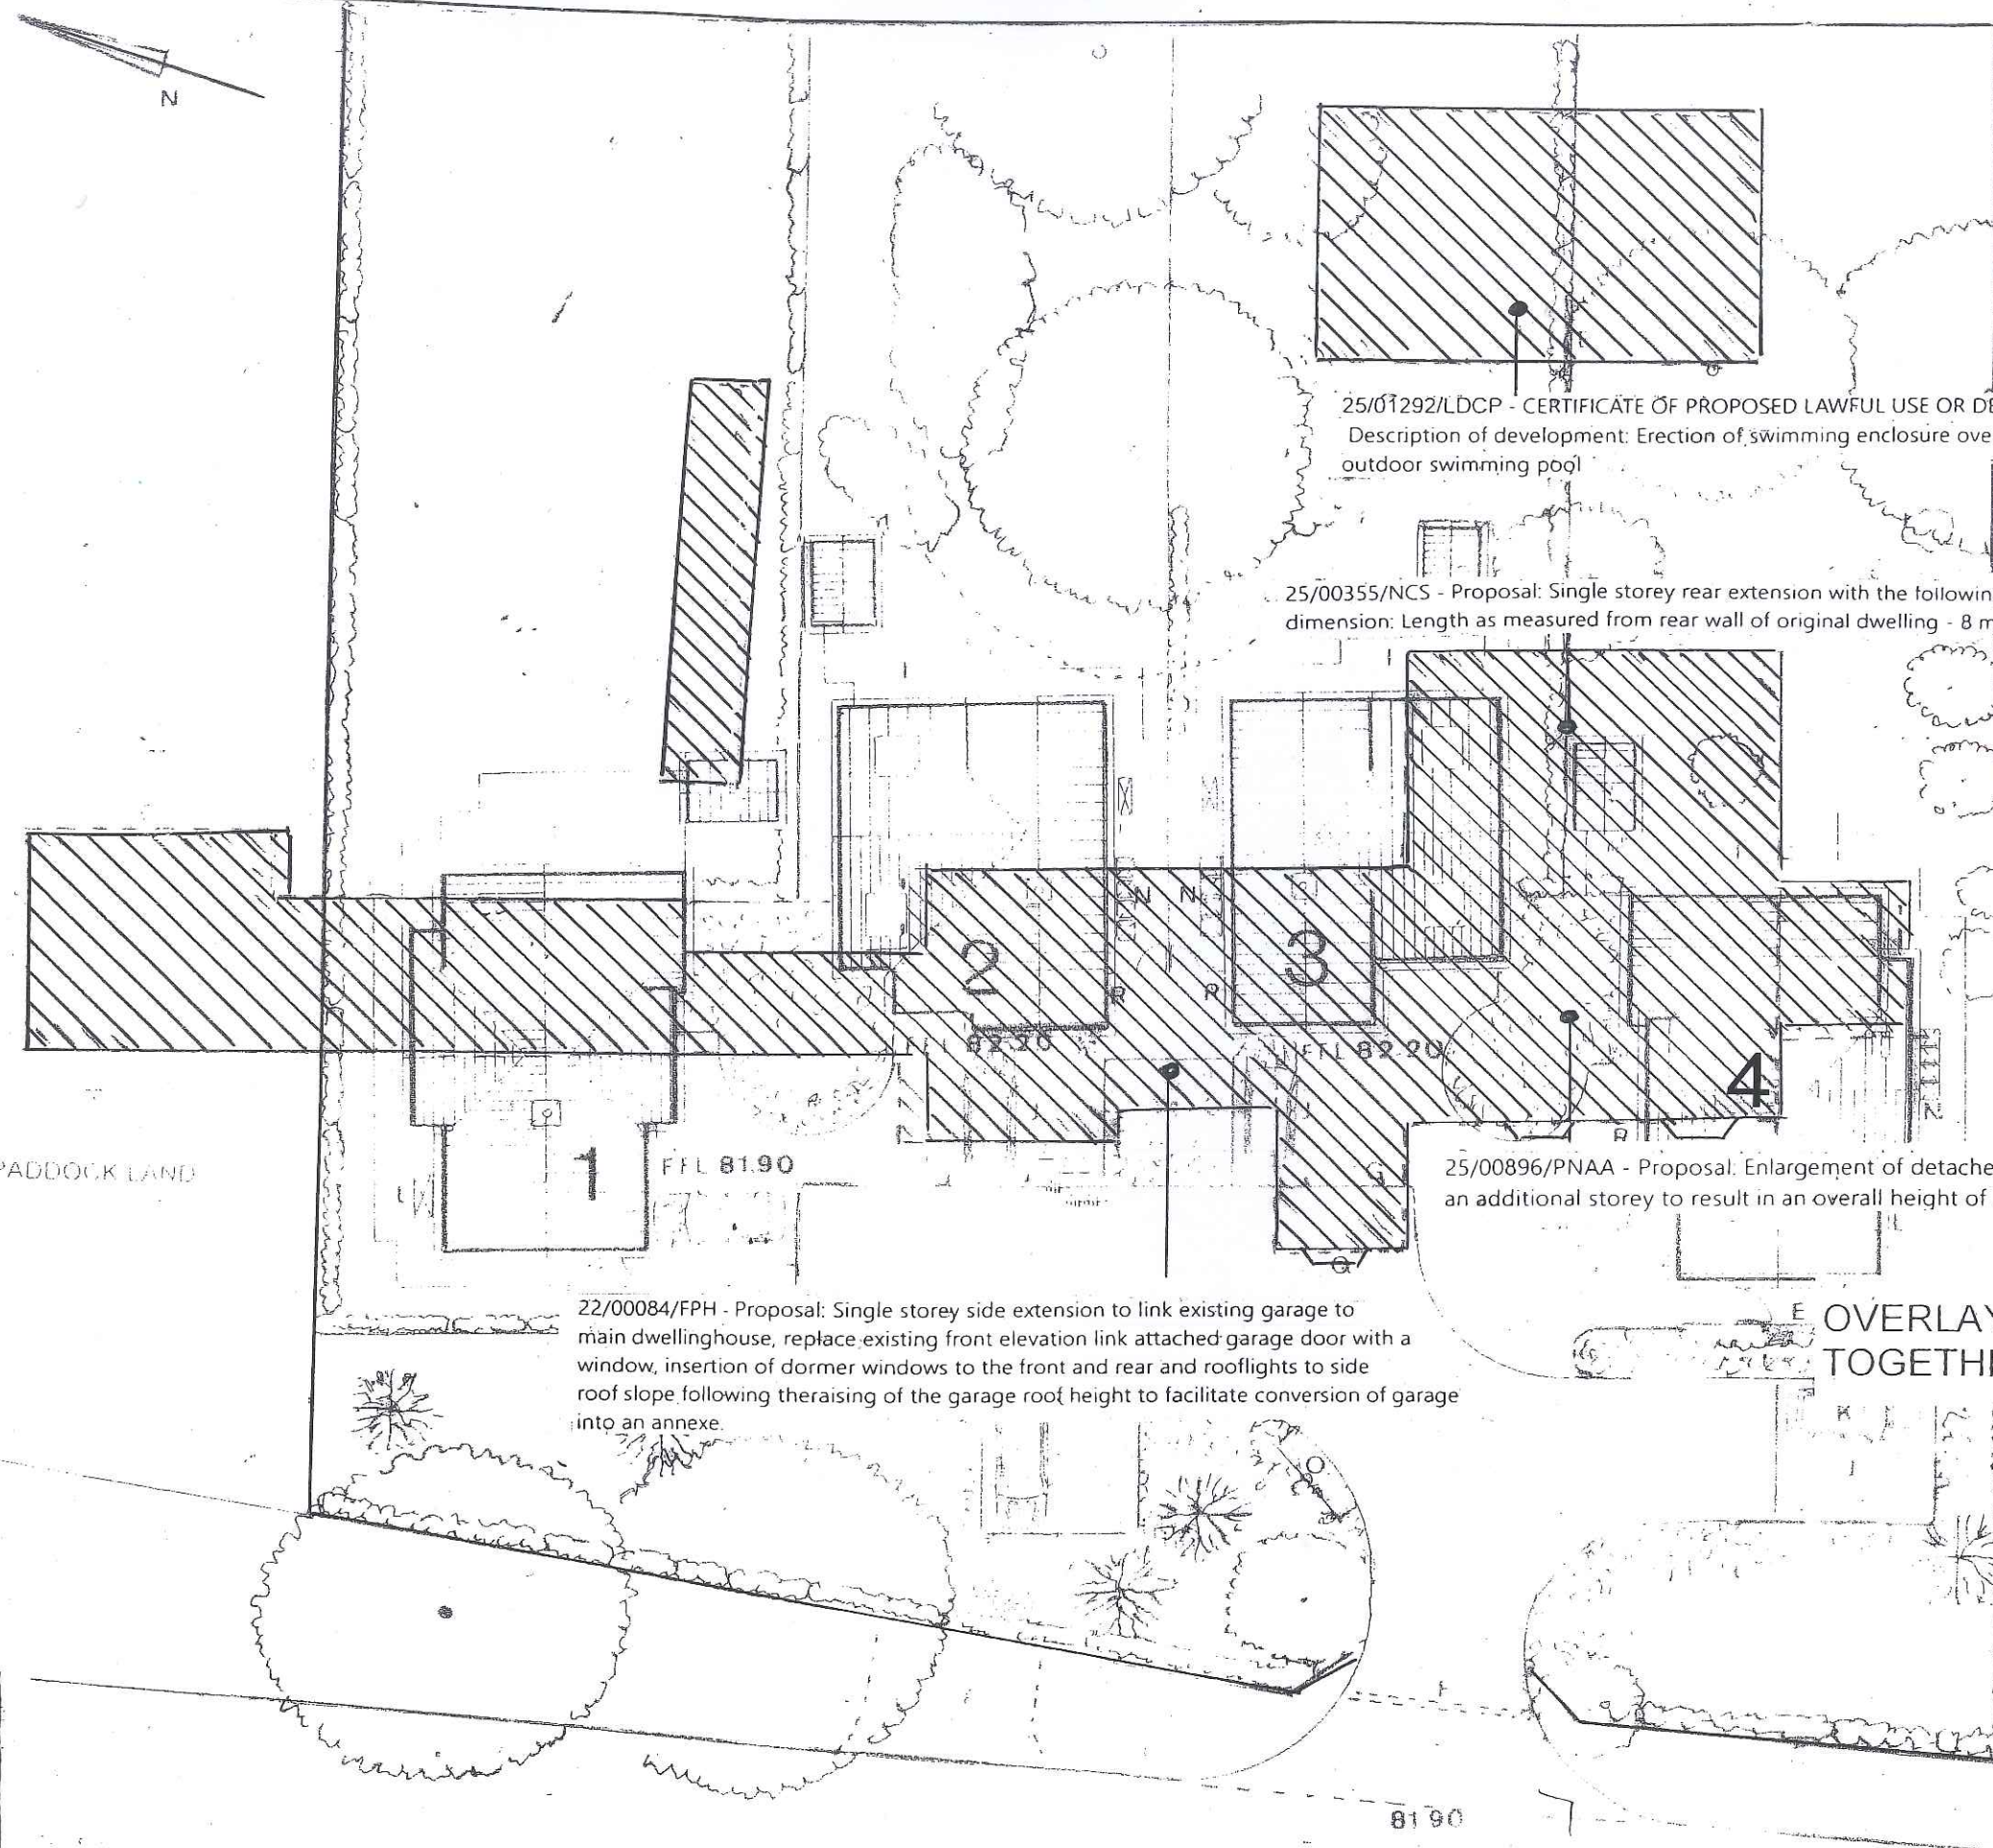

OVERLAY SITE PLAN SHOWING EXISTING BUILDING TOGETHER WITH EXTANT PERMISSIONS

Demolition of Existing Dwelling and Outbuildings
and proposed four dwellings together with
associated infrastructure at Greenbanks
London Road, St. Ippolyts, Hitchin, Hertfordshire

Ivan J. Clarke & John W. Barrett
Hall Farm East, Letchworth Lane
Letchworth Garden City
Hertfordshire SG6 3NH
Tel. 01462 685251
e-mail johnandivan@btconnect.com

Scale 1 : 250
Date : Aug. 2026
Ref. W501

Scale 1 : 250 at A3 Sheet Size