


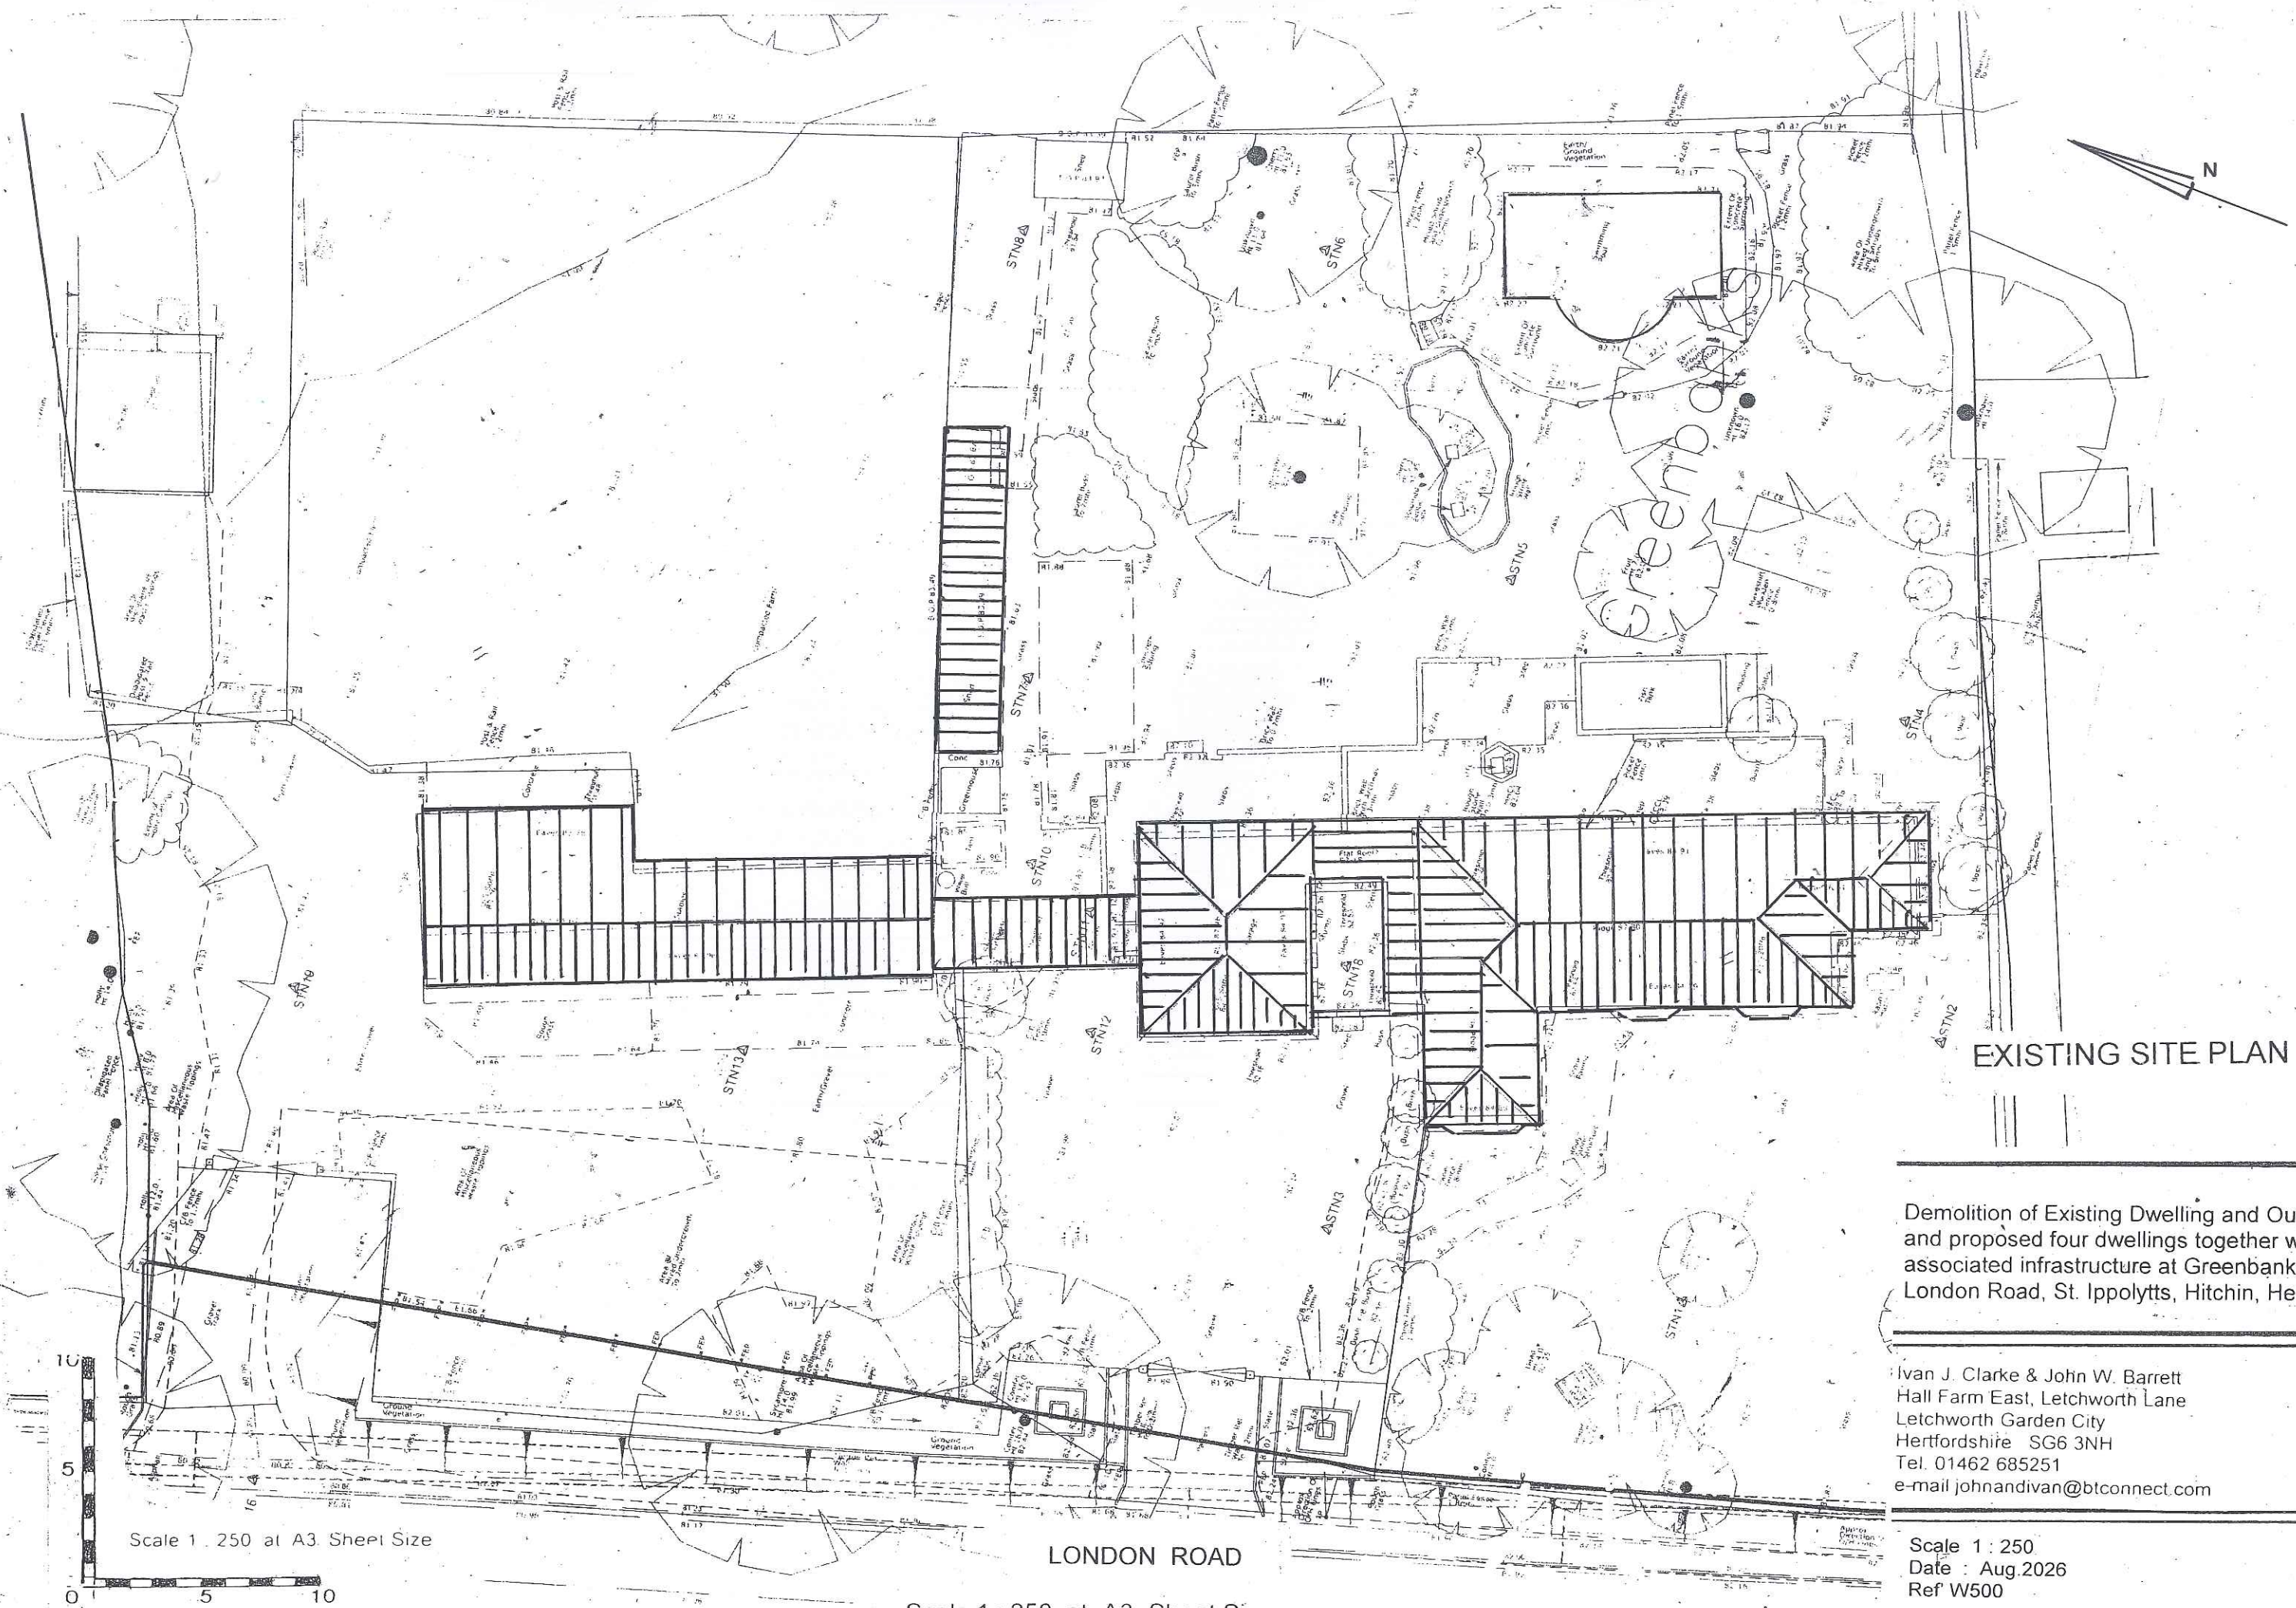

EXISTING SITE PLAN

Demolition of Existing Dwelling and Outbuildings
and proposed four dwellings together with
associated infrastructure at Greenbanks
London Road, St. Ippolytts, Hitchin, Hertfordshire

Ivan J. Clarke & John W. Barrett
Hall Farm East, Letchworth Lane
Letchworth Garden City
Hertfordshire SG6 3NH
Tel. 01462 685251
e-mail johnandivan@btconnect.com

Scale 1 : 250
Date : Aug.2026
Ref W500