




EXISTING BUILDINGS

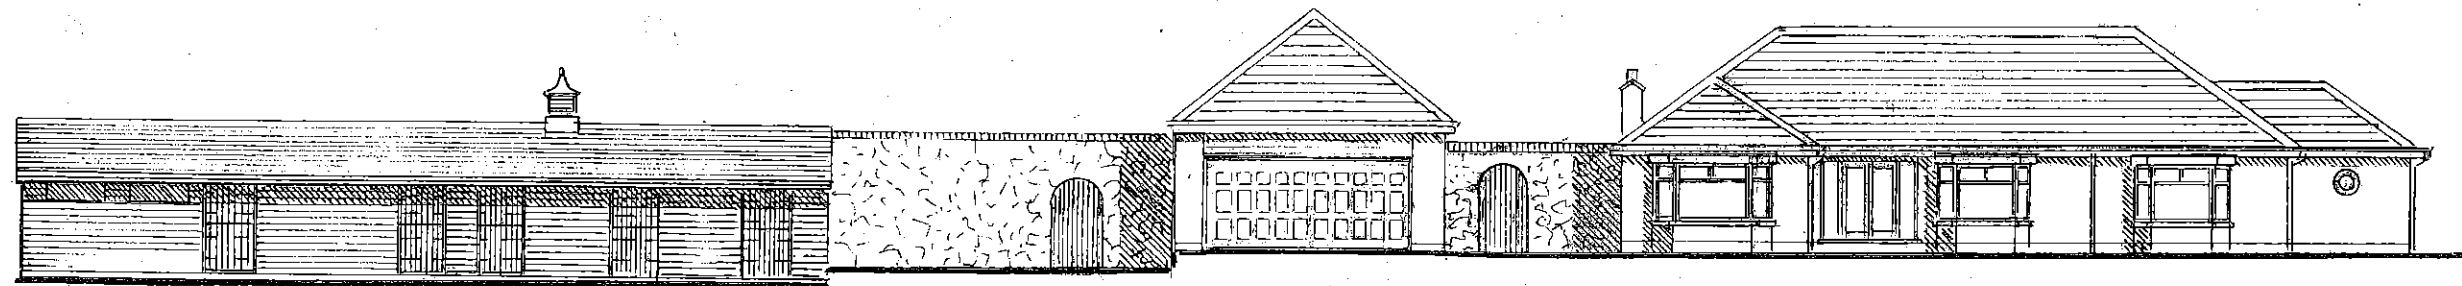


SOUTH WEST ELEVATION

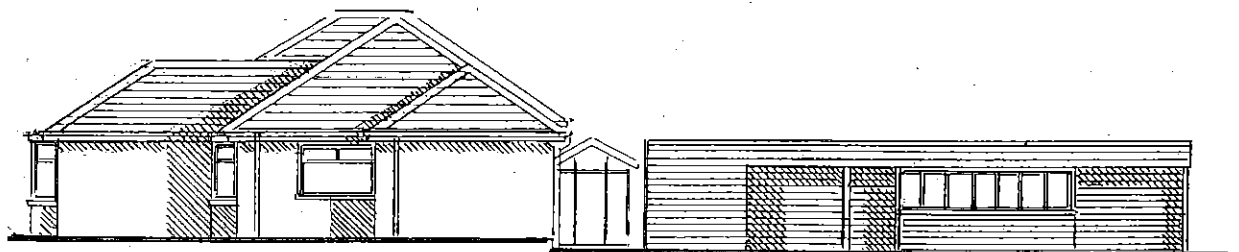

SOUTH EAST ELEVATION

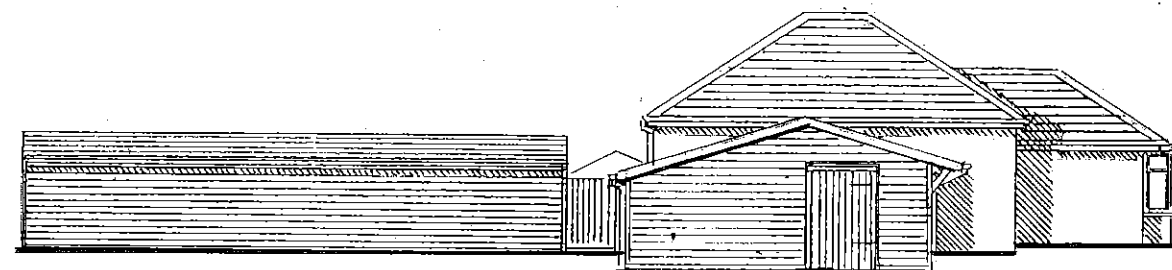


NORTH WEST ELEVATION

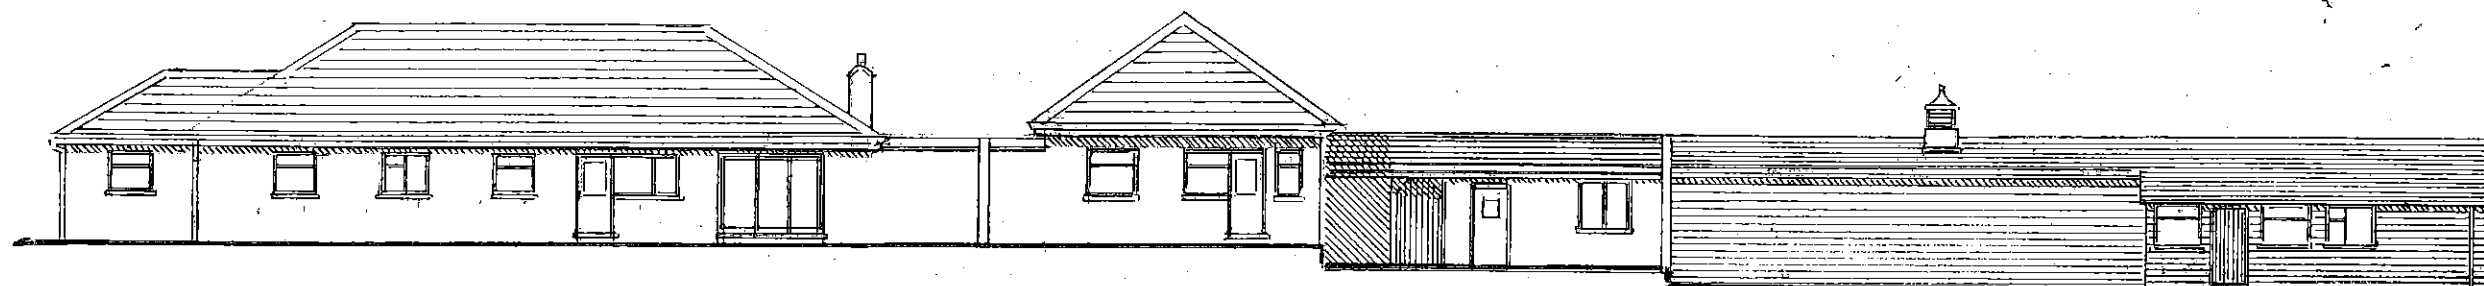

NORTH EAST ELEVATION

ALL EXISTING BUILDINGS TO BE DEMOLISHED

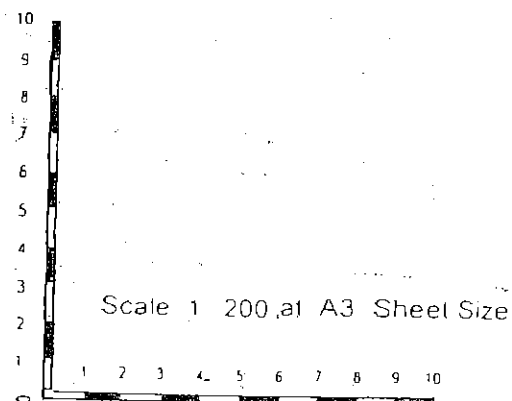

Scale 1 : 200 at A3 Sheet Size

Demolition of Existing Dwelling and Outbuildings
and proposed four dwellings together with
associated infrastructure at Greenbanks
London Road, St. Ippolytts, Hitchin, Hertfordshire

Ivan J. Clarke & John W. Barrett
Half Farm East, Letchworth Lane
Letchworth Garden City
Hertfordshire SG6 3NH
Tel. 01462 685251
e-mail johnandivan@btconnect.com

Scale 1 : 200
Date : Aug.2026
Ref. W504