




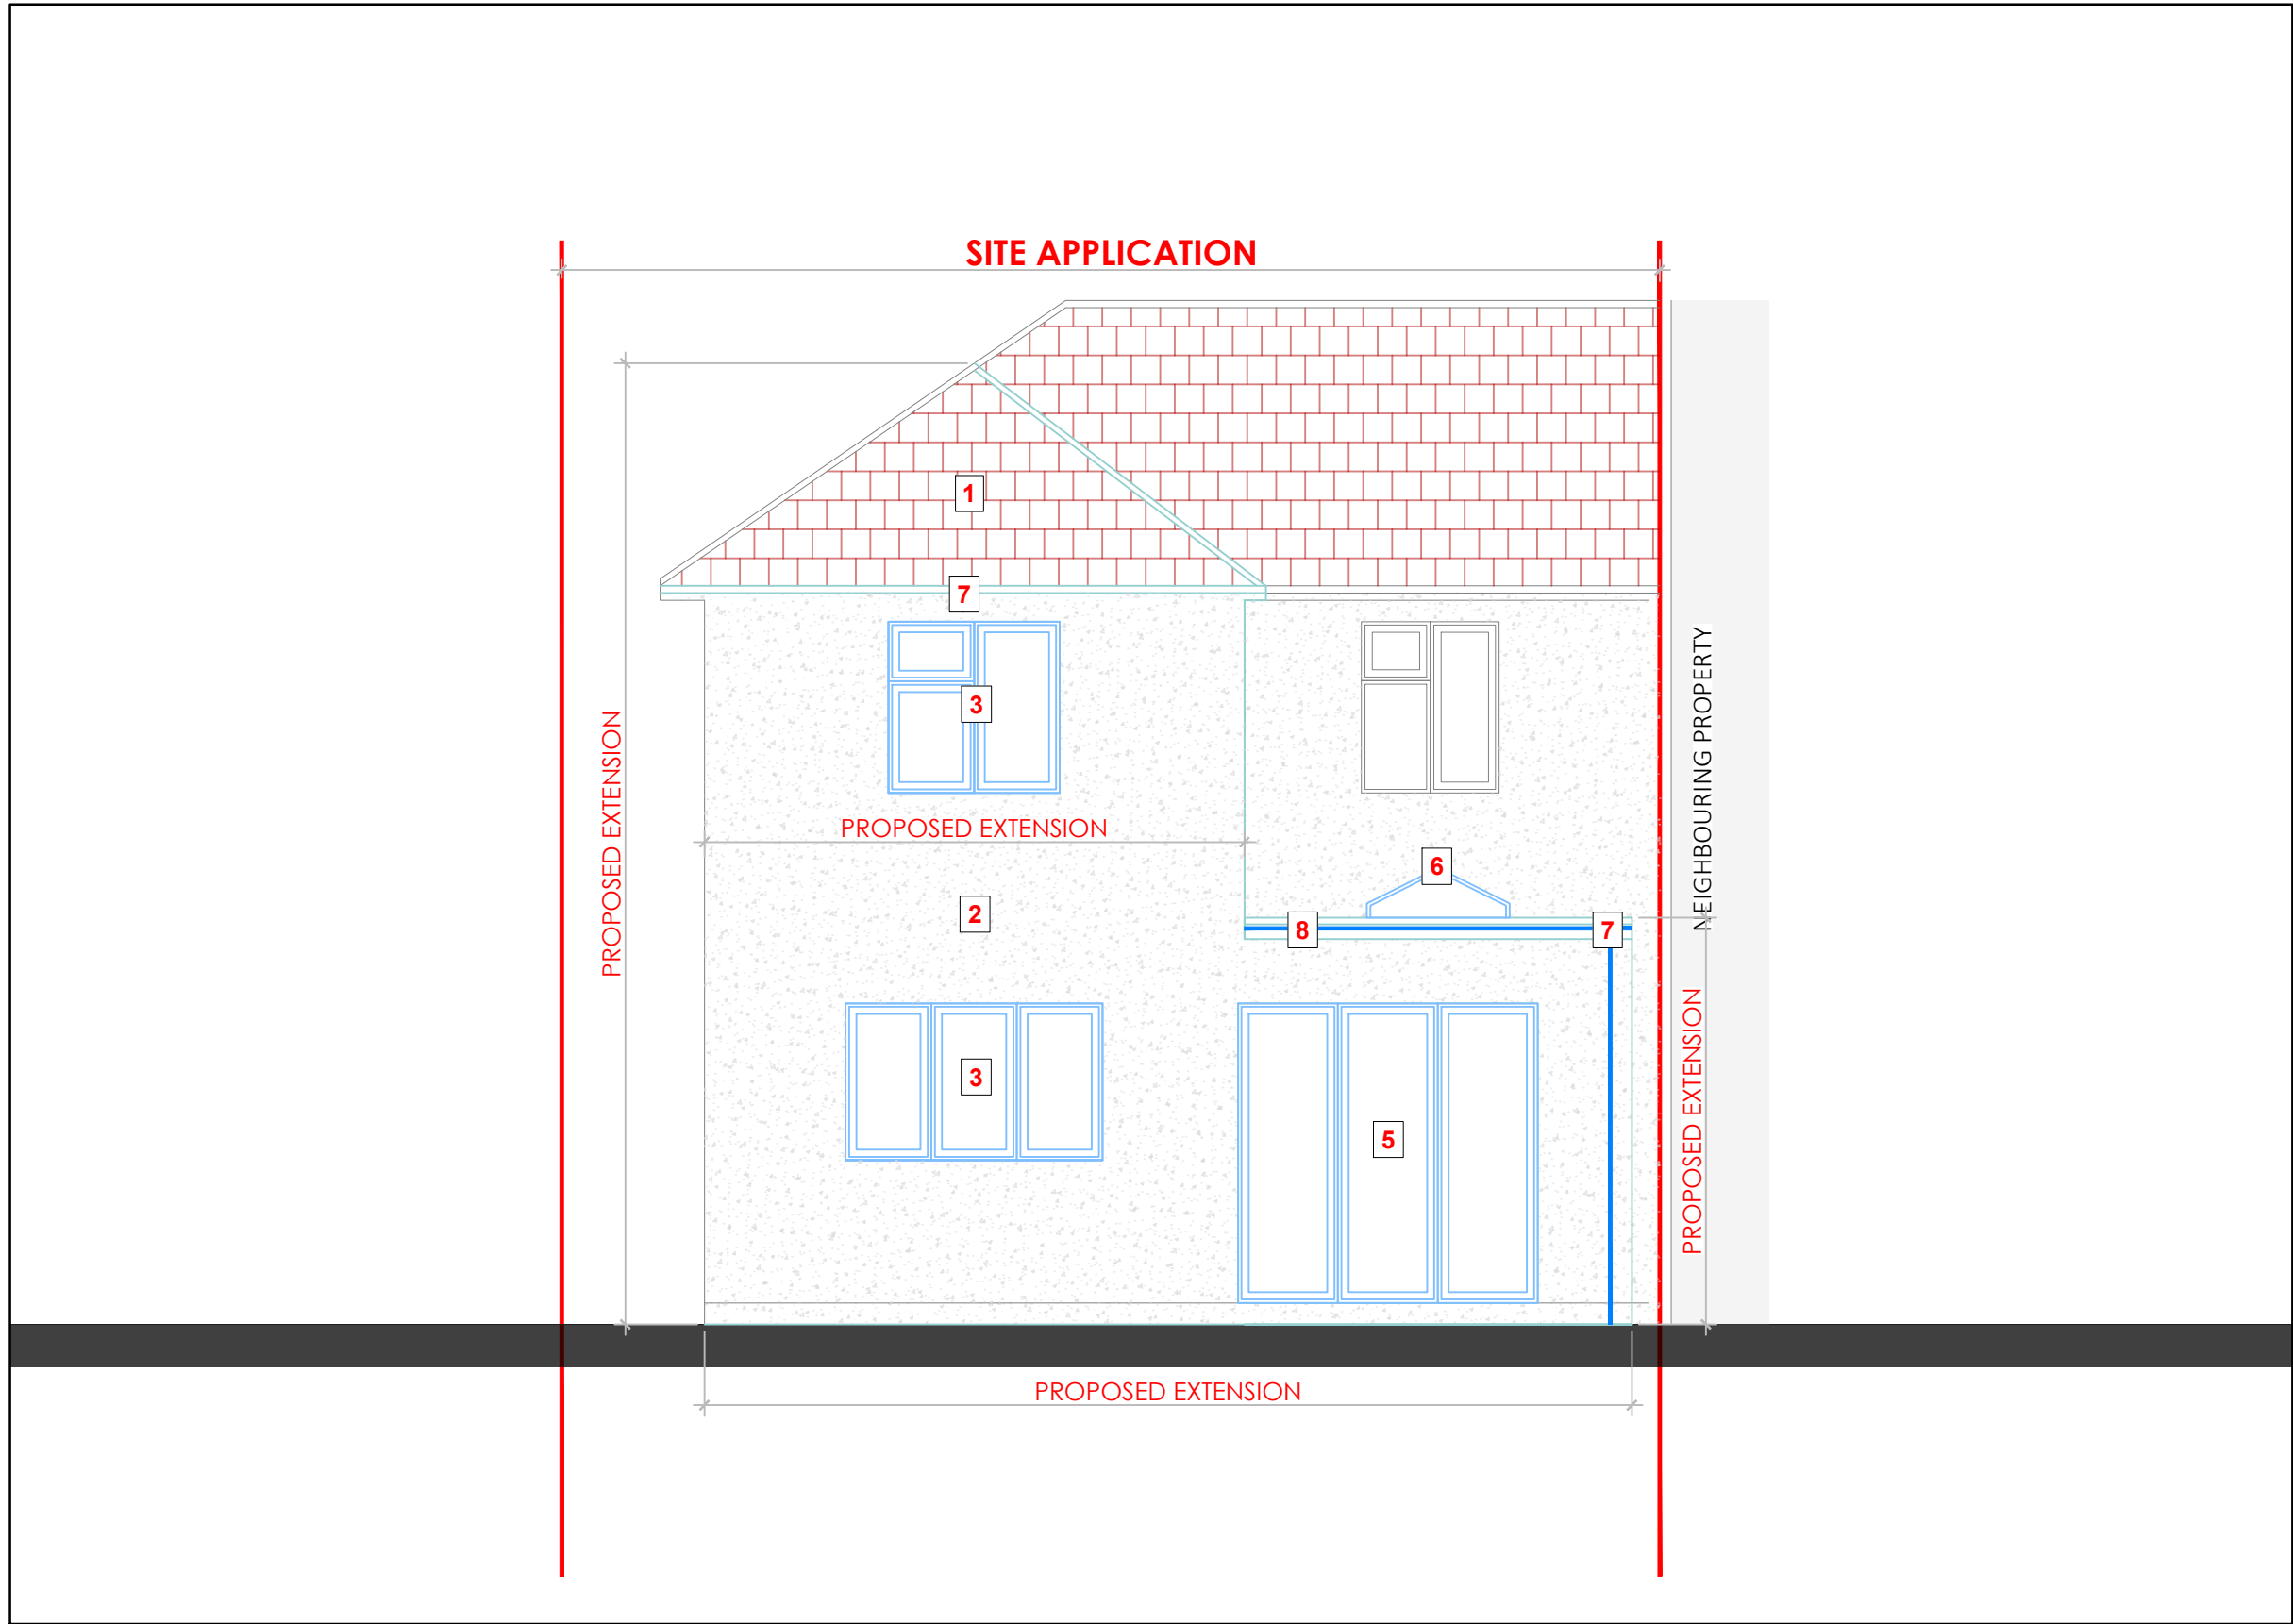


PROPOSED REAR ELEVATION - SCALE1:50

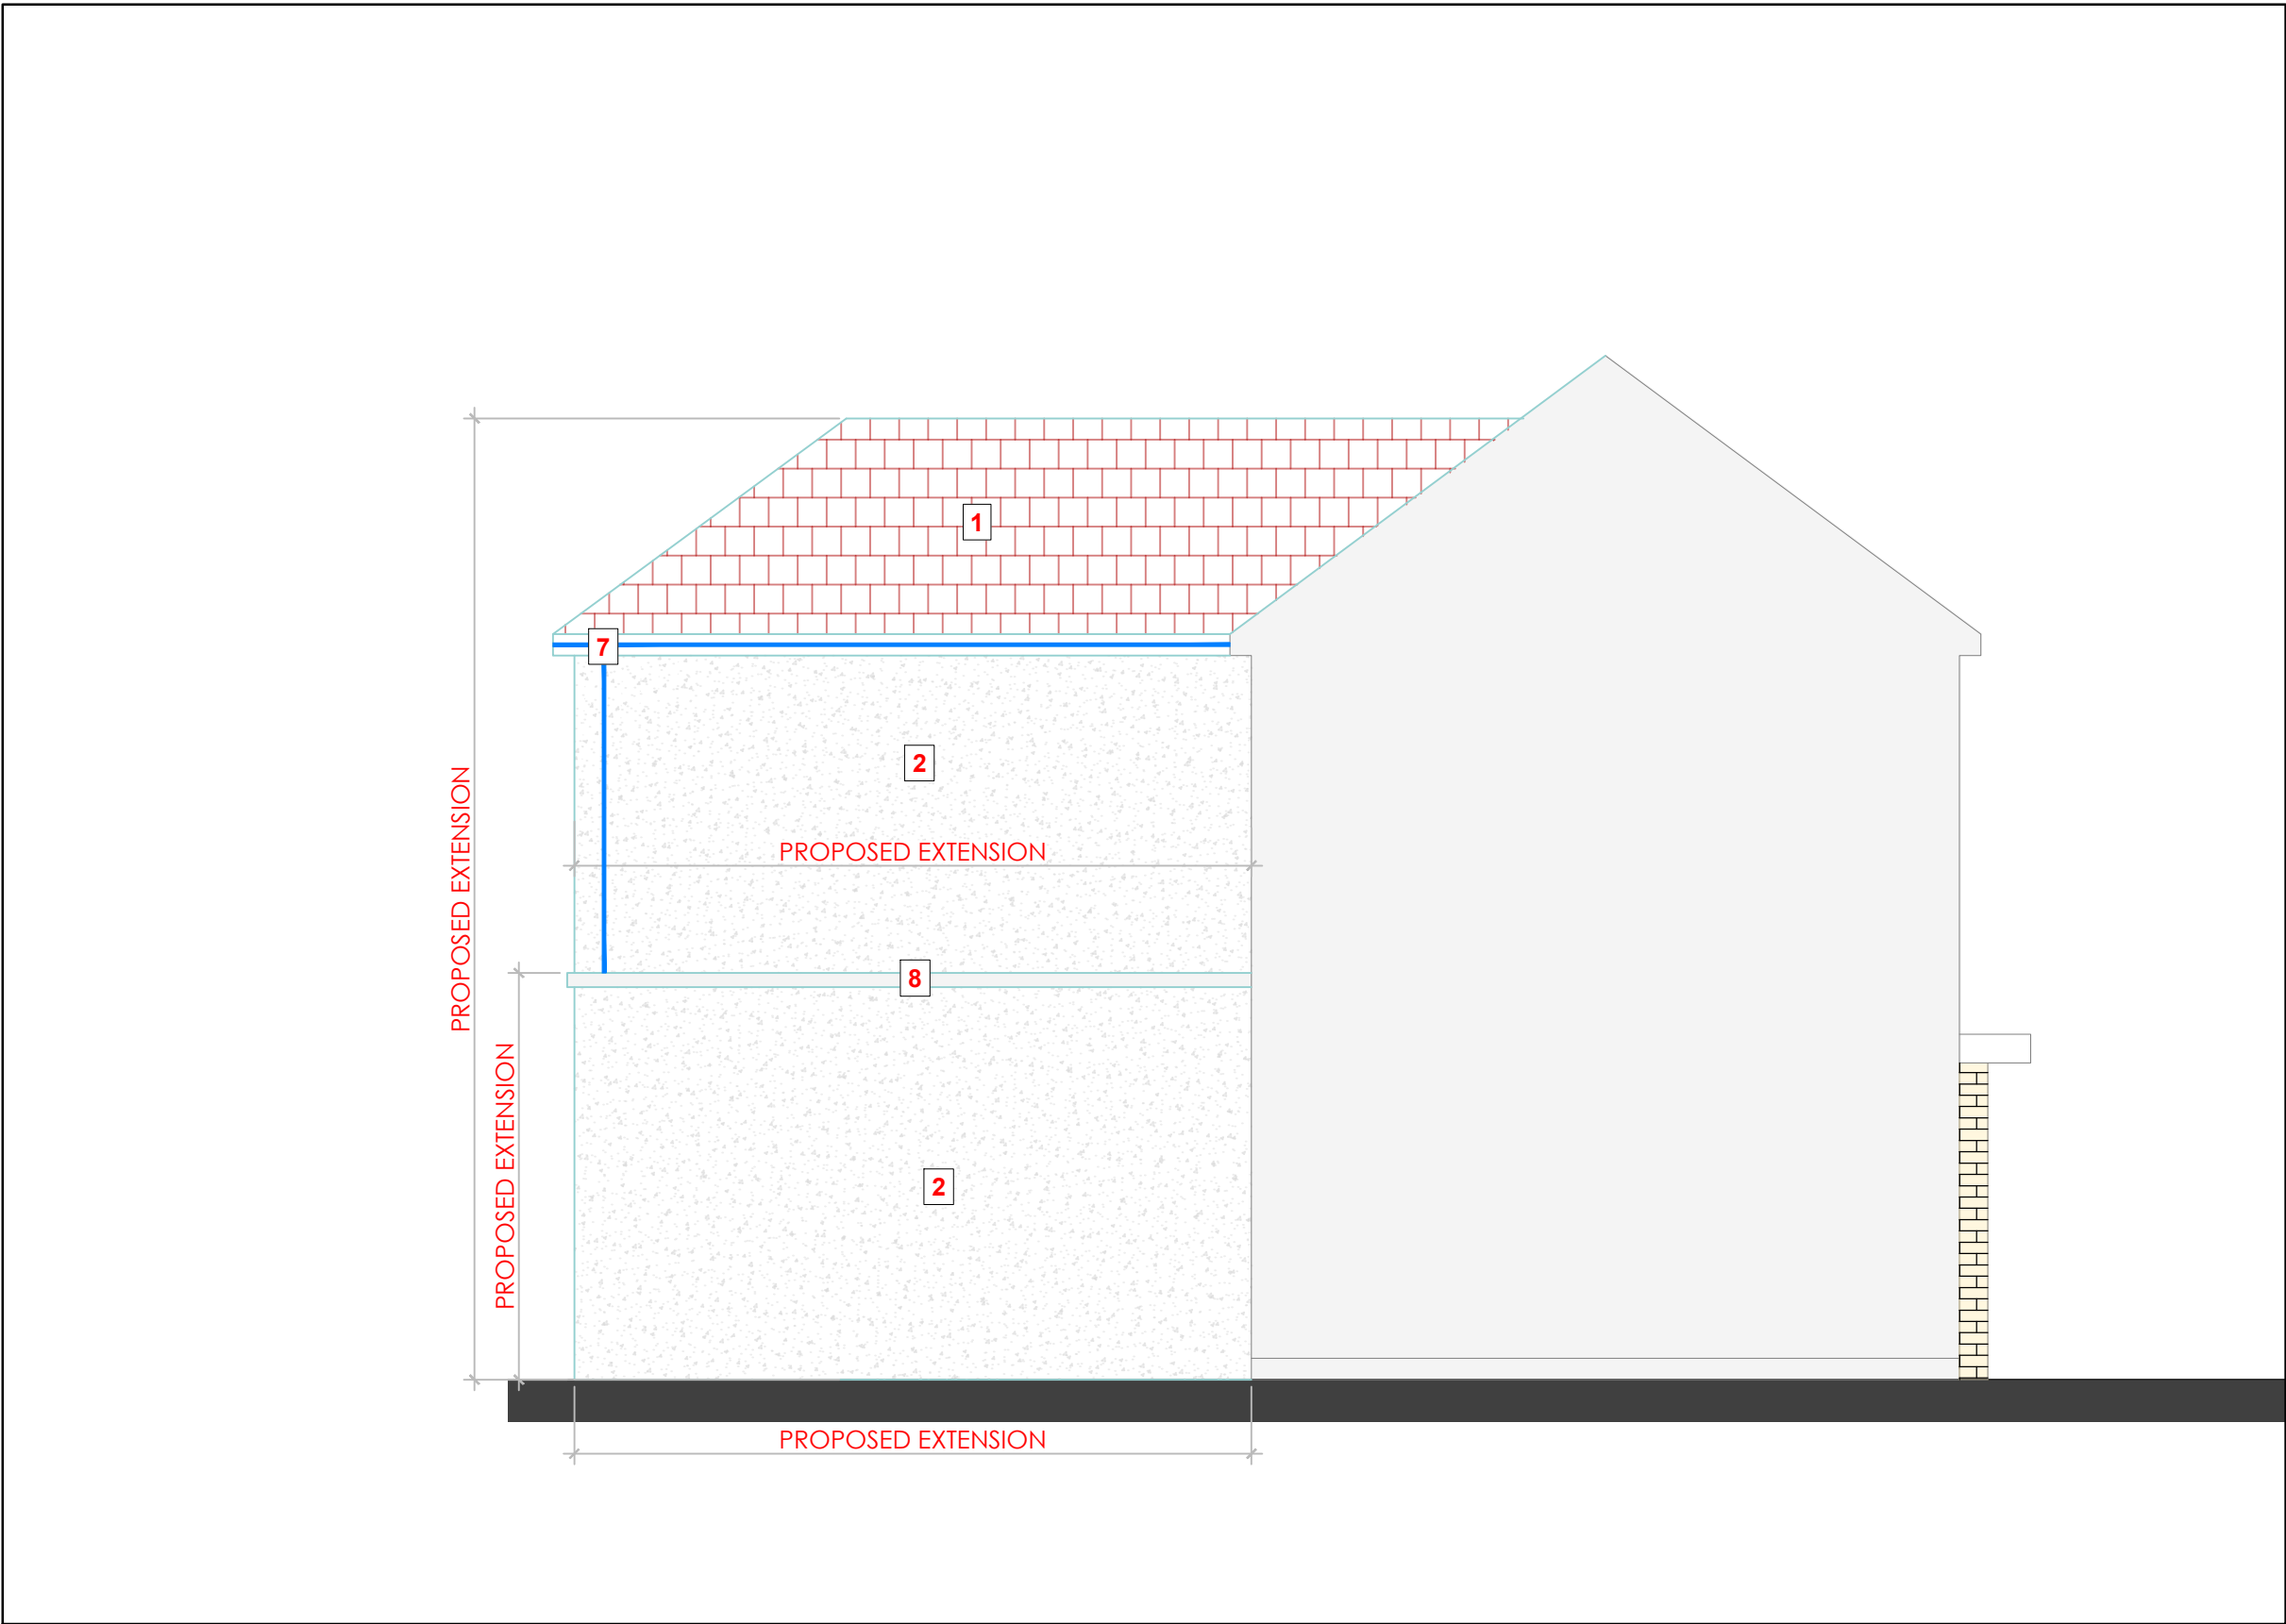

PROPOSED SIDE ELEVATION - SCALE1:50

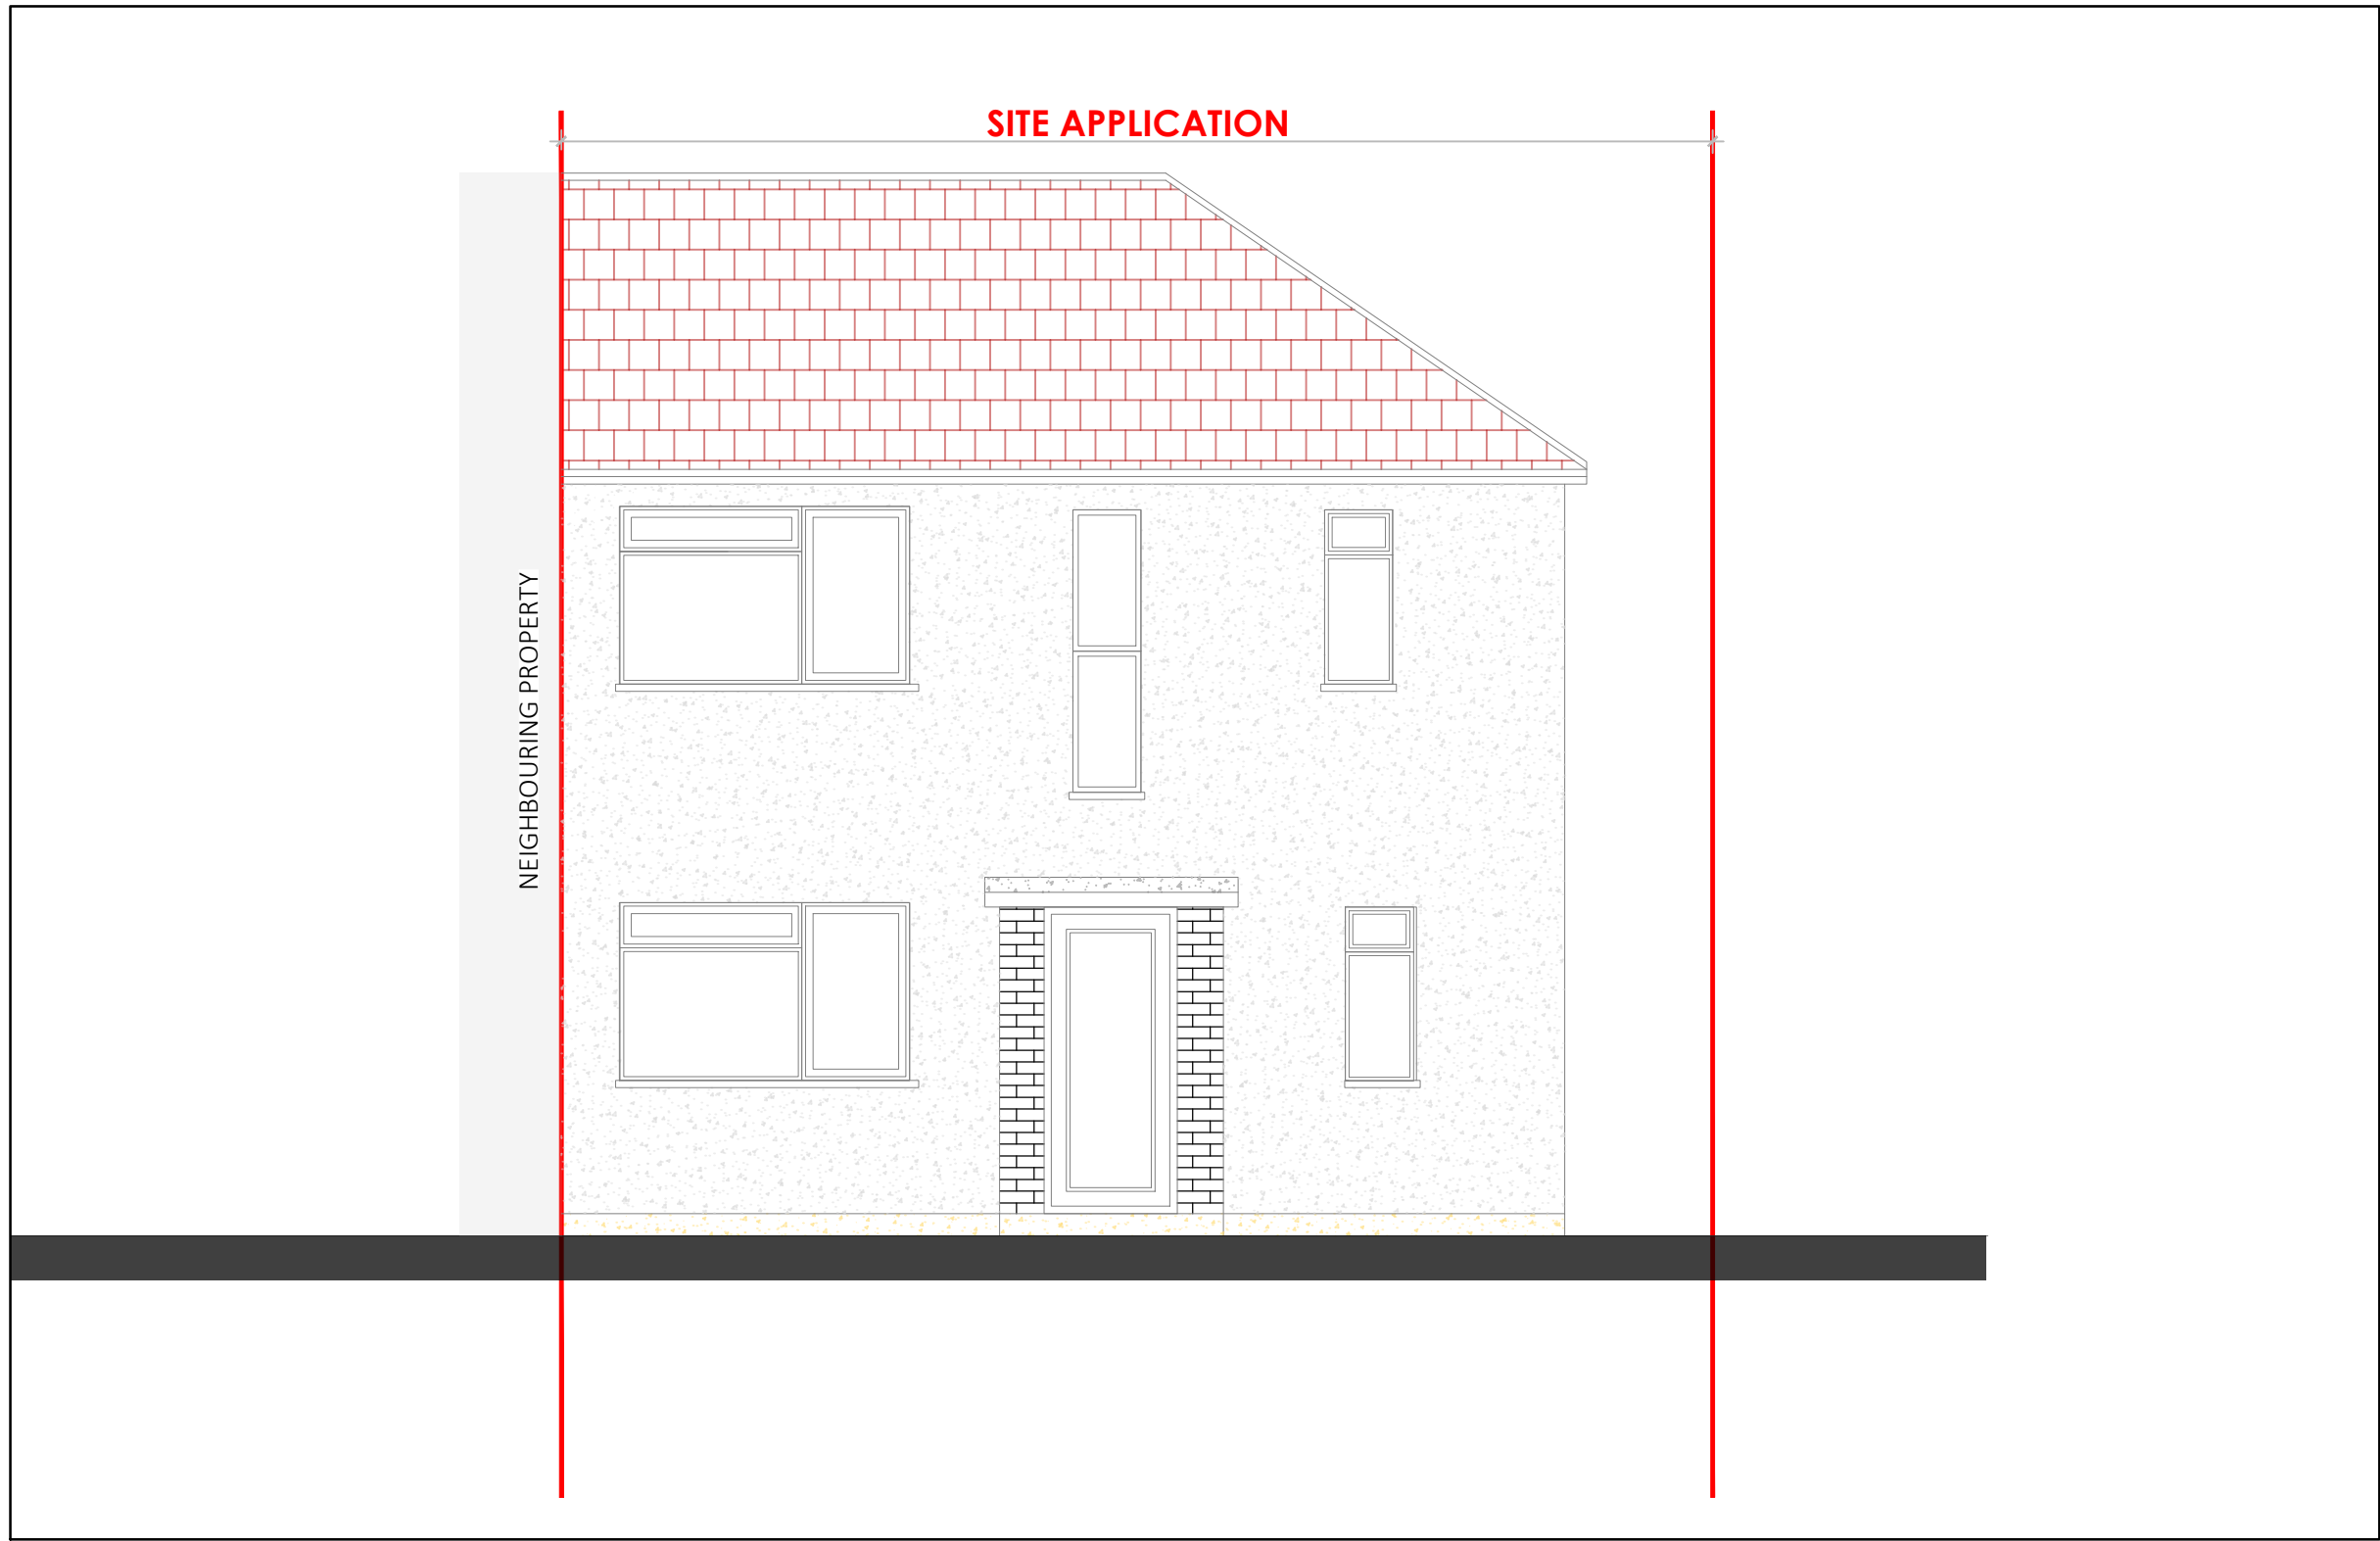

PROPOSED FRONT ELEVATION - SCALE1:50

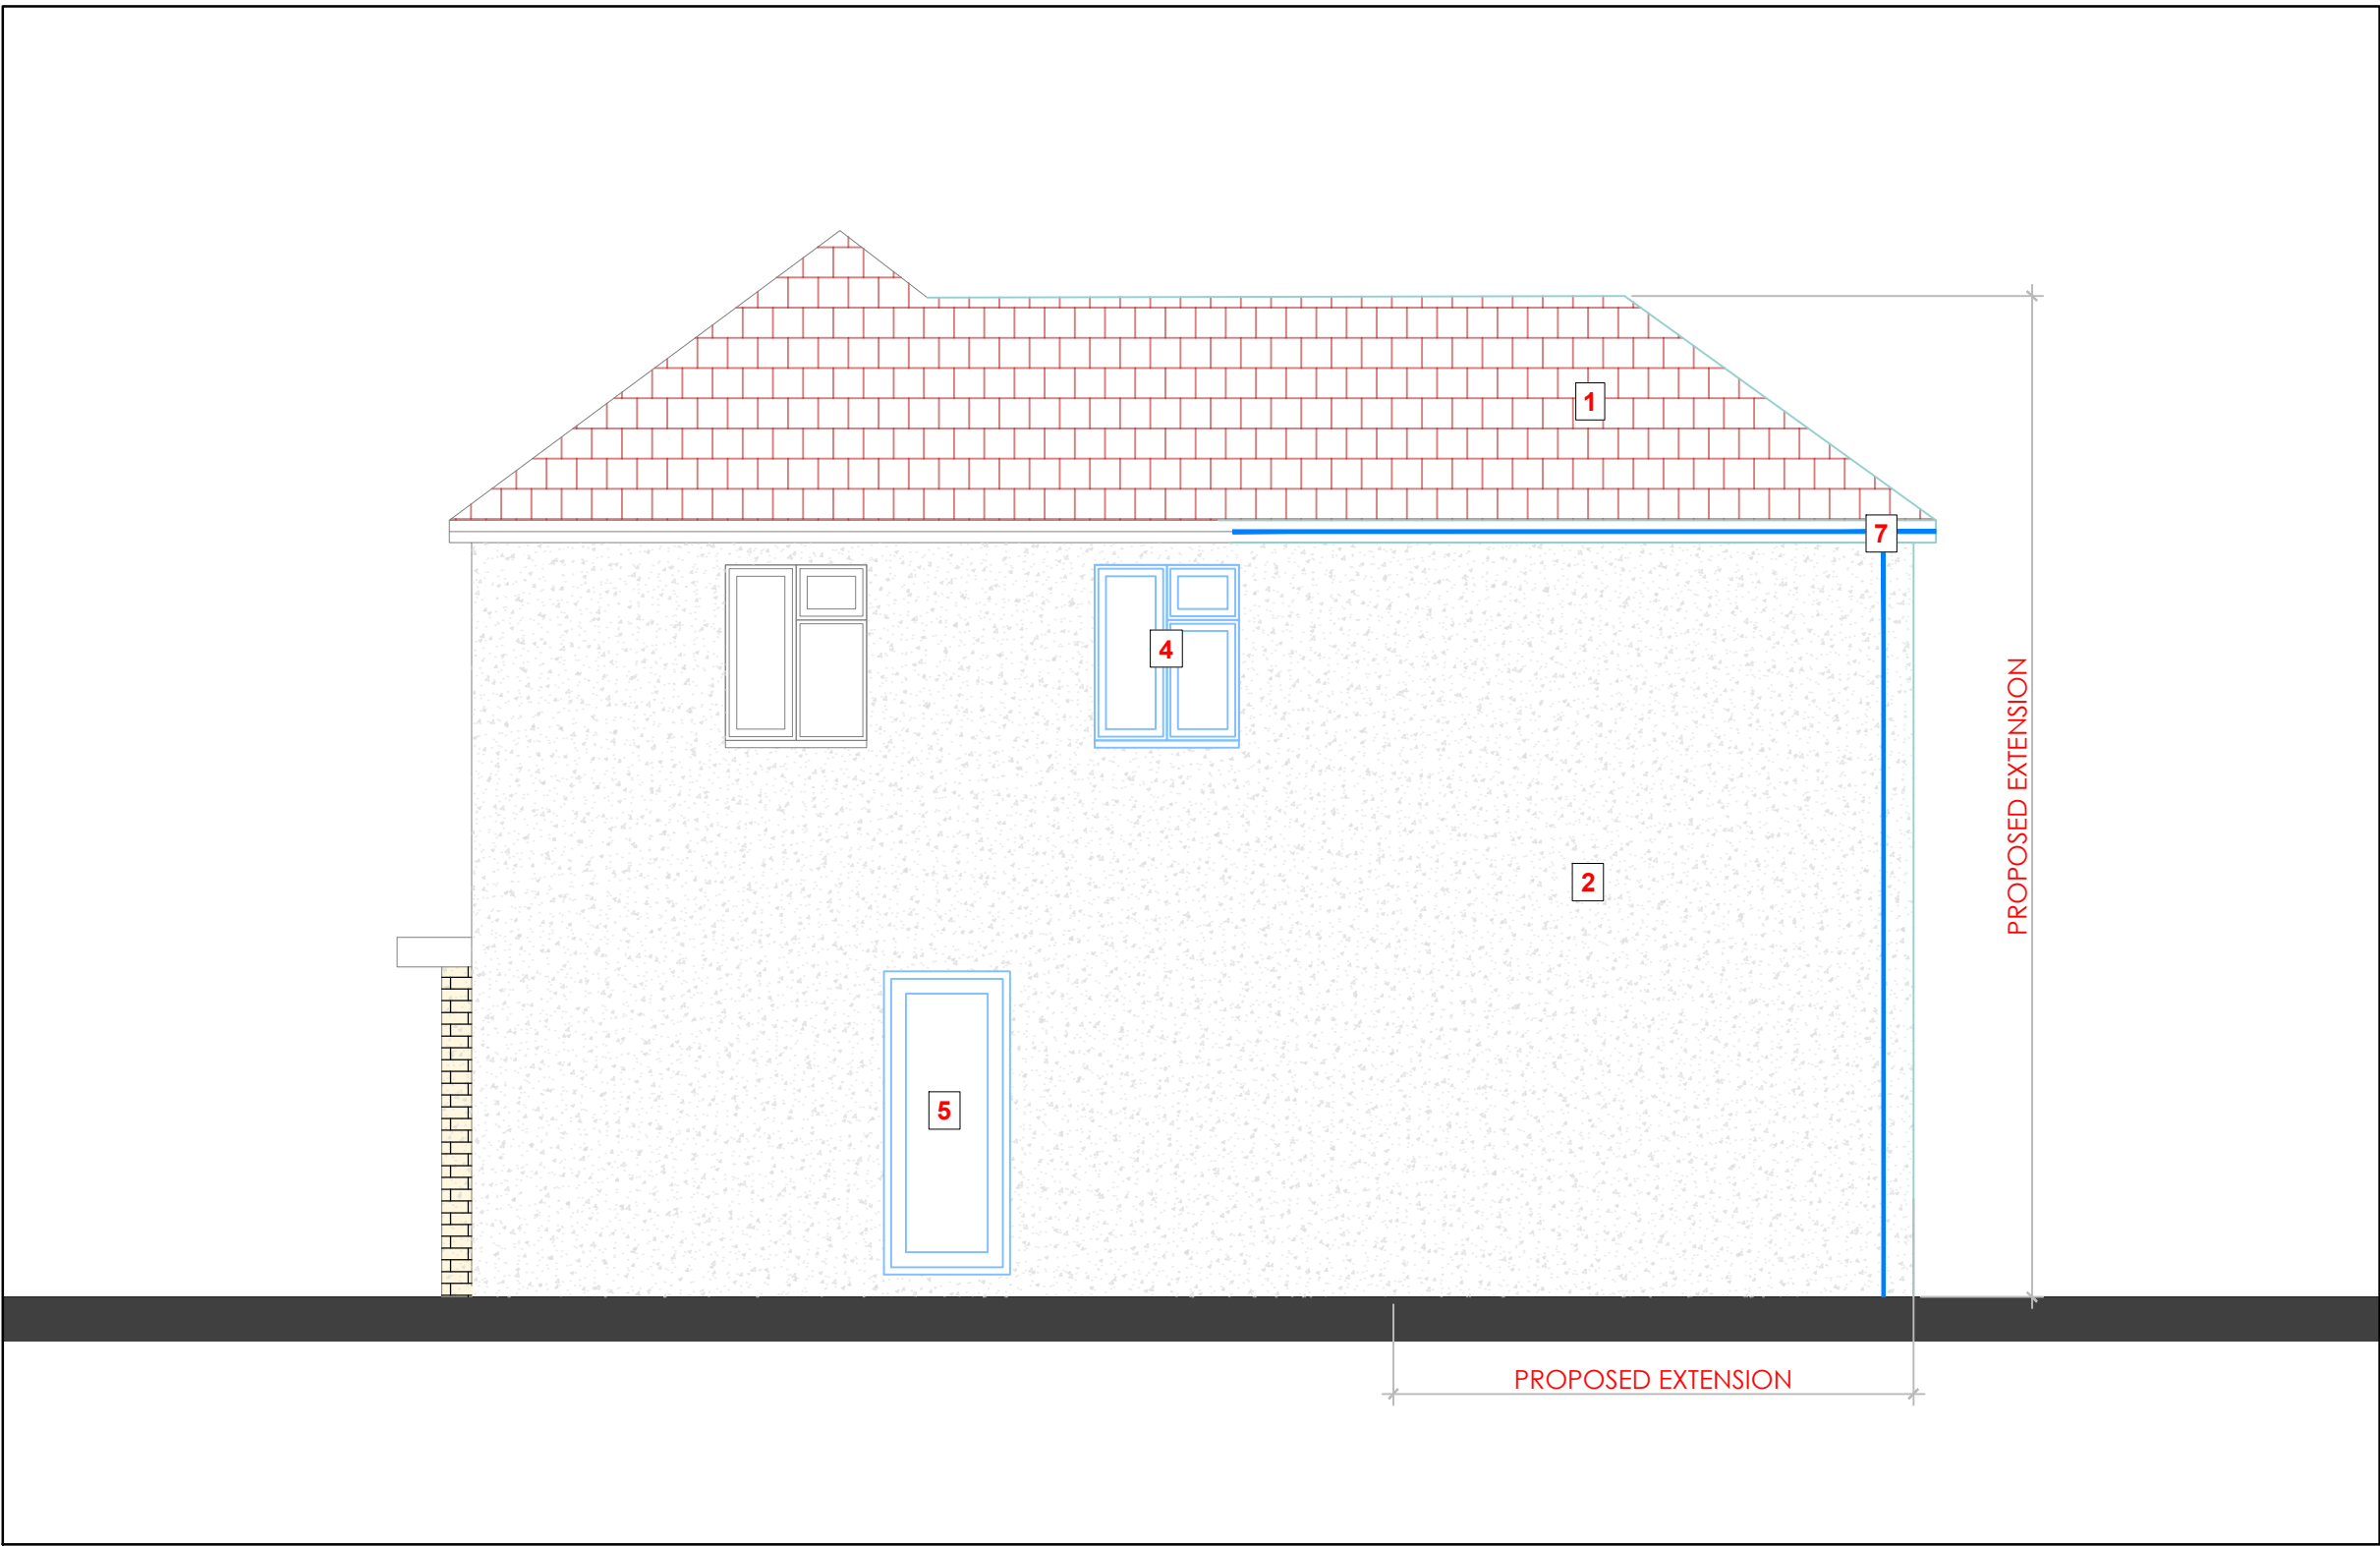

PROPOSED SIDE ELEVATION - SCALE1:50

Notes :

1. These drawings must not be scaled without reference to the accompanying scale bar.
2. These drawings serve to illustrate design intent and are produced using information available at the time of design. Any decisions made based on these drawings should allow for potential variations and/or new information that may emerge during the design development and construction stages.
3. These drawings are for the intended use only. We shall not be held liable for any losses, damages or delays resulting from their use for any purpose other than described.
4. These drawings are to be read in conjunction with all other drawings, relevant specifications, and preliminary/general conditions associated with the project. All structural information is to be taken from the Structural Engineers' drawings and specifications.
5. While every effort has been made to ensure accuracy, discrepancies may exist between these drawings and actual conditions. All dimensions are to be checked on-site by the contractor before ordering materials or carrying out any work.
6. Dimensions for windows, doors, structural supports/steelwork and kitchens are to be verified onsite by the contractor before ordering.
7. All materials and workmanship must comply with relevant British Standards and Building Regulations requirements.

KEY :	
1	Proposed pitch roof tiles to be in keeping. Colour to match existing
2	Proposed walls to be in keeping. Colour and material to match existing
3	Proposed window. Colour and material to match existing
4	Proposed obscure window. Colour and material to match existing
5	Proposed bi-fold doors and external doors
6	Proposed sky lantern
7	Proposed roofing components. Colour and material to match existing house.
8	Proposed flat roof

REV		DATE	Issued to client		NOTE	
INTENDED USE						
PLANNING PERMISSION						
CLIENT						
J SINGH						
PROJECT						
66 COMMON ROSE, HITCHIN						
SG4 0HP						
DRAWING TITLE						
PROPOSED ELEVATIONS						
SCALE		As shown @ A1		DRAWING NUMBER		REVISION
DATE		JULY 2025		PL-506		A
DRAWN		AHS				
				CHECKED BY		
				AS		

