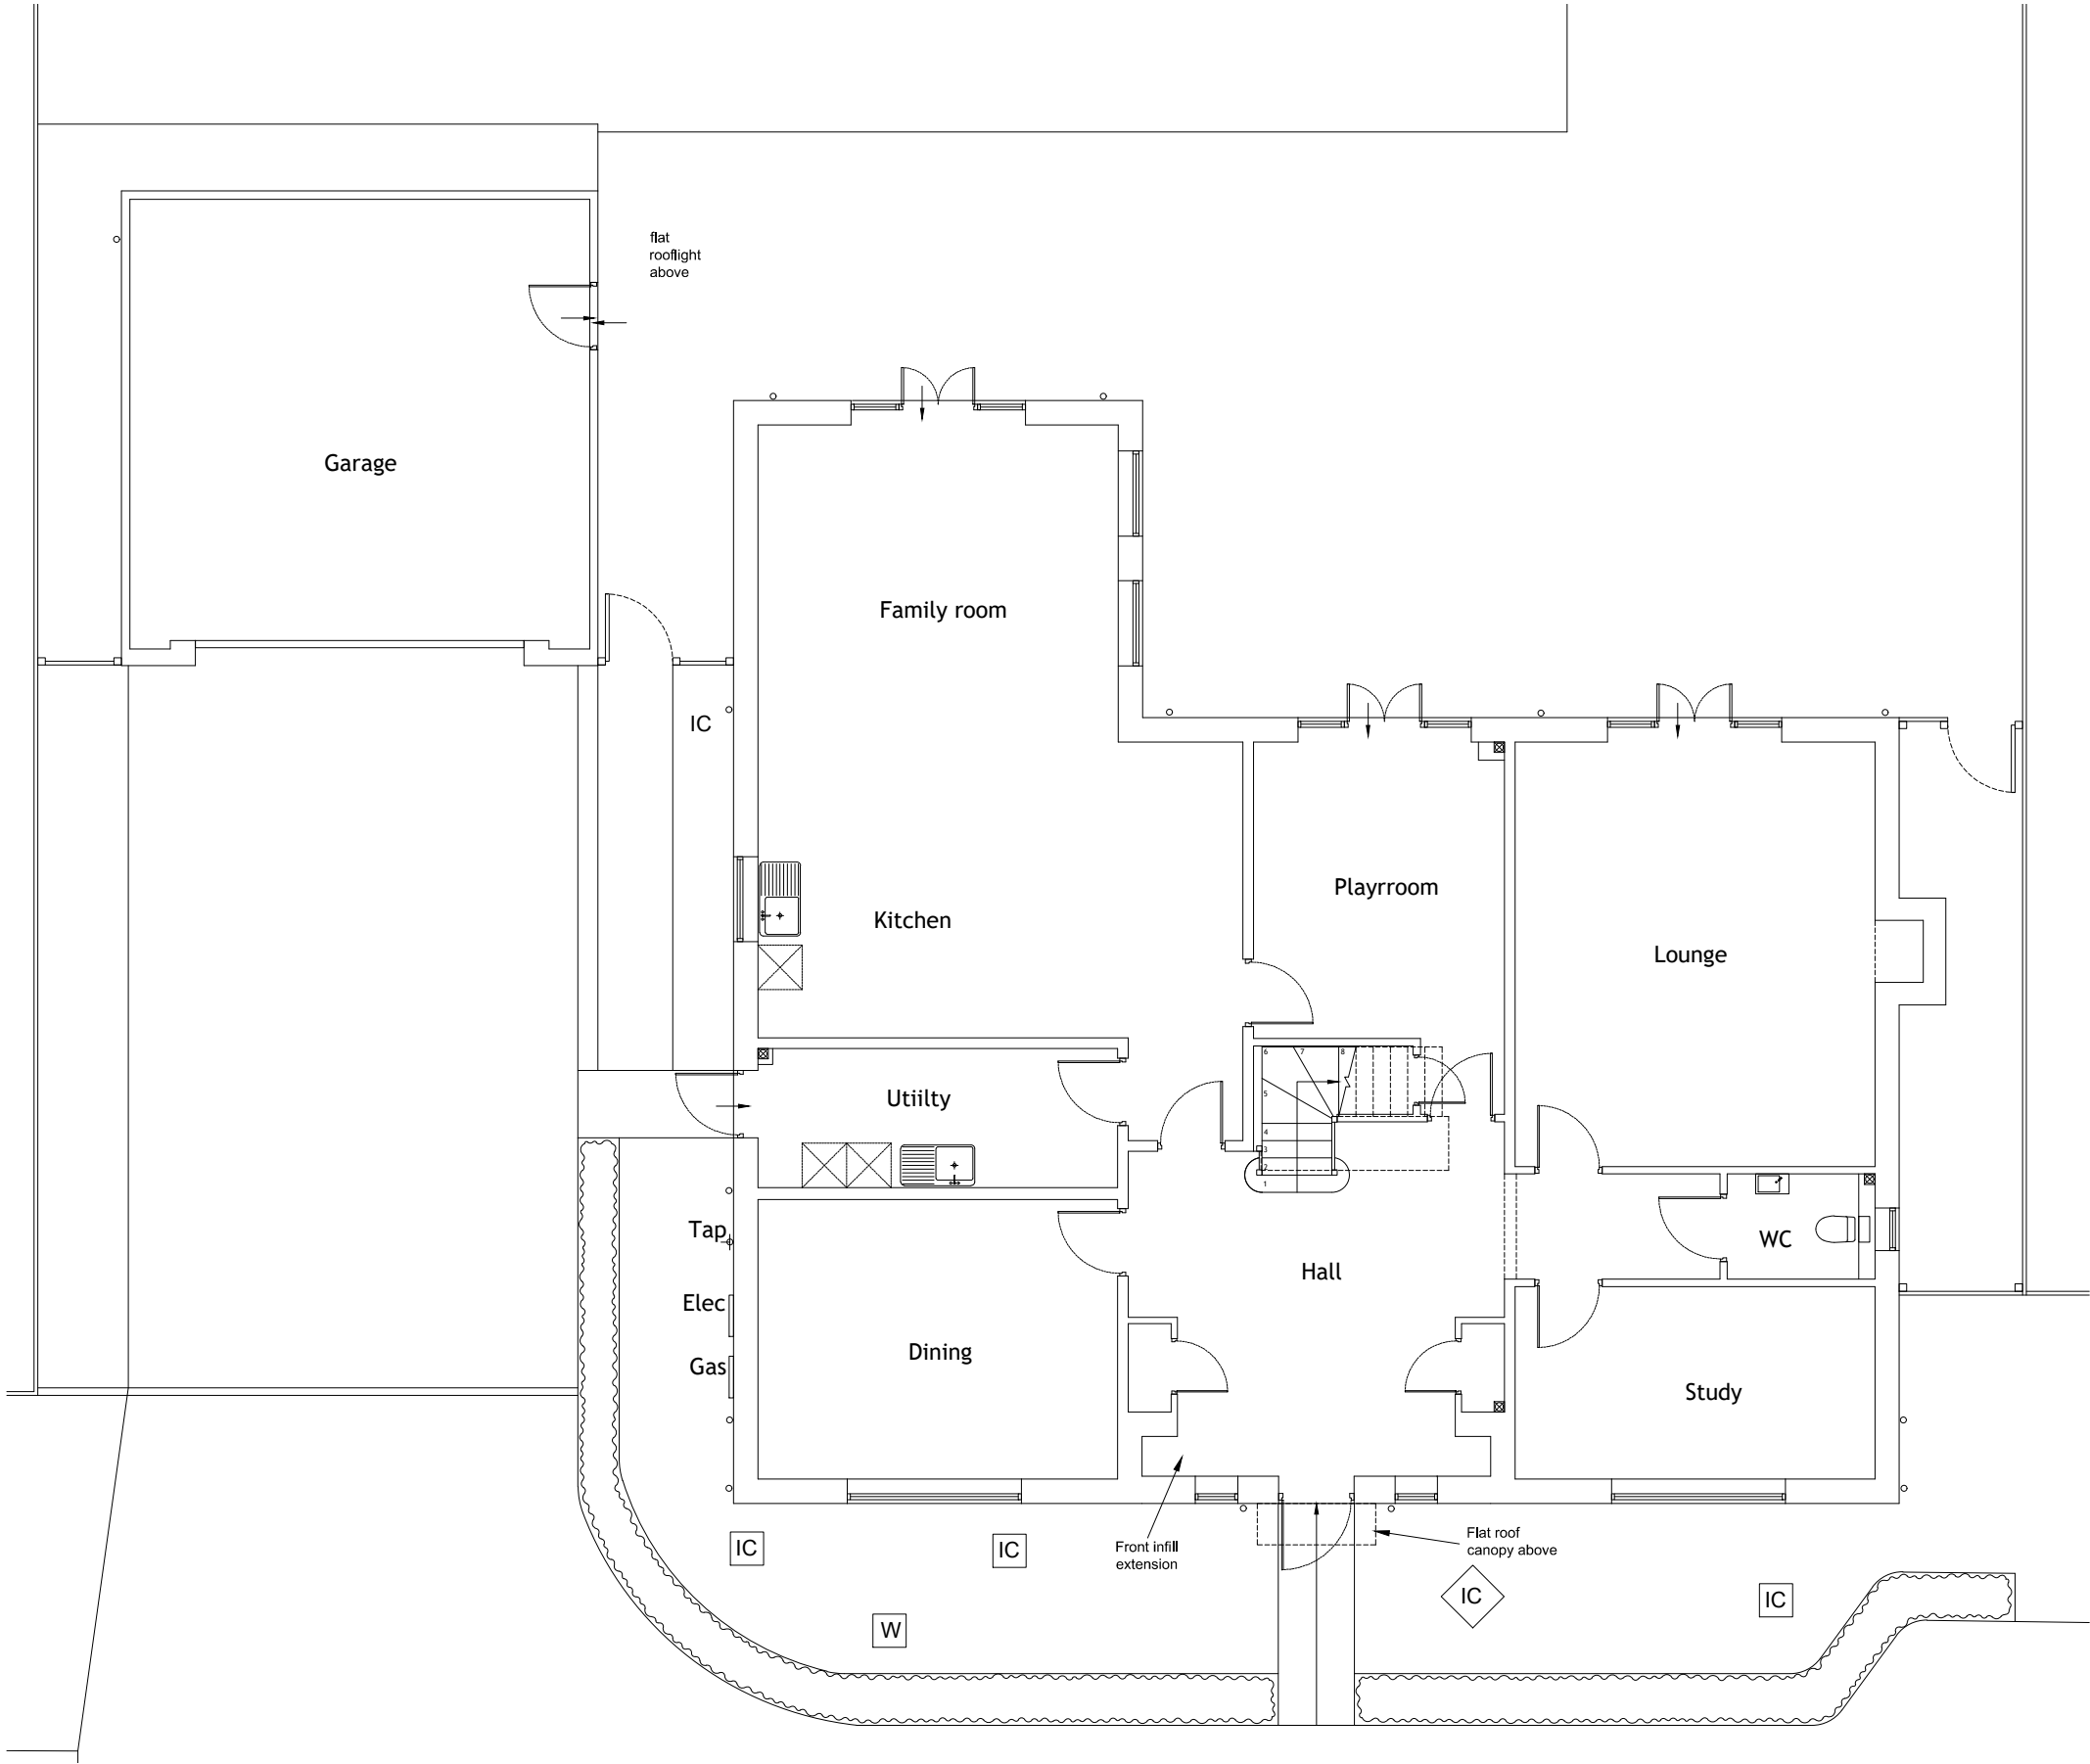


PROPOSED GROUND FLOOR PLAN 1:100

PLANNING

GENERAL NOTES: This scheme is subject to Town Planning and the plans shall not be acted upon until they have been approved in accordance with the Building Regulations. All dimensions and levels given, whether figured or scaled, are to be physically checked on site by the contractor prior to commencement of work and the contractor will take responsibility for the same. All design and construction is to be in accordance with the Construction, Design and Management Regulations 2015 & Building Safety Act 2022. This plan is copyright and is not to be produced or used for construction purposes without permission. It is only for use as a Planning and Building Control document. Prior to commencement of works, the contractor must ensure that all necessary notices under The Party Wall etc Act 1996 have been given and that all formal procedures required under the act have been fulfilled.		PLEASE NOTE: 1. ALL DIMENSIONS AND SITE BOUNDARIES ARE TO BE CHECKED ON SITE AS NECESSARY. 2. ALL PROPOSALS ARE SUBJECT TO STRUCTURAL ENGINEERS DESIGN.		A Revision	Canopy added above front door. PS 07.07.2025	<table><tr><td> Project Ground Floor Front Extension 8 The Stables Potters Heath, Welwyn Hertfordshire, AL6 9GR Title Proposed Ground Floor Plan PRE-CONSTRUCTION </td><td><table><tr><td> Scale As noted@A3 Drawing Number 8374-P24A </td><td><table><tr><td> Date 04/2025 </td><td> Client PS </td></tr></table></td></tr></table>  </td><td> All work to be in accordance with the Building Regulations and relevant codes of practice. The contractor is to check all dimensions on site. Any discrepancies are to be notified immediately. This drawing is copyright. Northcliffe Architects Ltd 11 Castle Drive Welwyn Hertfordshire AL6 9GR Tel: 07769 501886 www.northcliffearchitects.co.uk </td></tr></table>	Project Ground Floor Front Extension 8 The Stables Potters Heath, Welwyn Hertfordshire, AL6 9GR Title Proposed Ground Floor Plan PRE-CONSTRUCTION	<table><tr><td> Scale As noted@A3 Drawing Number 8374-P24A </td><td><table><tr><td> Date 04/2025 </td><td> Client PS </td></tr></table></td></tr></table> 	Scale As noted@A3 Drawing Number 8374-P24A	<table><tr><td> Date 04/2025 </td><td> Client PS </td></tr></table>	Date 04/2025	Client PS	All work to be in accordance with the Building Regulations and relevant codes of practice. The contractor is to check all dimensions on site. Any discrepancies are to be notified immediately. This drawing is copyright. Northcliffe Architects Ltd 11 Castle Drive Welwyn Hertfordshire AL6 9GR Tel: 07769 501886 www.northcliffearchitects.co.uk
Project Ground Floor Front Extension 8 The Stables Potters Heath, Welwyn Hertfordshire, AL6 9GR Title Proposed Ground Floor Plan PRE-CONSTRUCTION	<table><tr><td> Scale As noted@A3 Drawing Number 8374-P24A </td><td><table><tr><td> Date 04/2025 </td><td> Client PS </td></tr></table></td></tr></table> 	Scale As noted@A3 Drawing Number 8374-P24A	<table><tr><td> Date 04/2025 </td><td> Client PS </td></tr></table>	Date 04/2025	Client PS	All work to be in accordance with the Building Regulations and relevant codes of practice. The contractor is to check all dimensions on site. Any discrepancies are to be notified immediately. This drawing is copyright. Northcliffe Architects Ltd 11 Castle Drive Welwyn Hertfordshire AL6 9GR Tel: 07769 501886 www.northcliffearchitects.co.uk							
Scale As noted@A3 Drawing Number 8374-P24A	<table><tr><td> Date 04/2025 </td><td> Client PS </td></tr></table>	Date 04/2025	Client PS										
Date 04/2025	Client PS												