



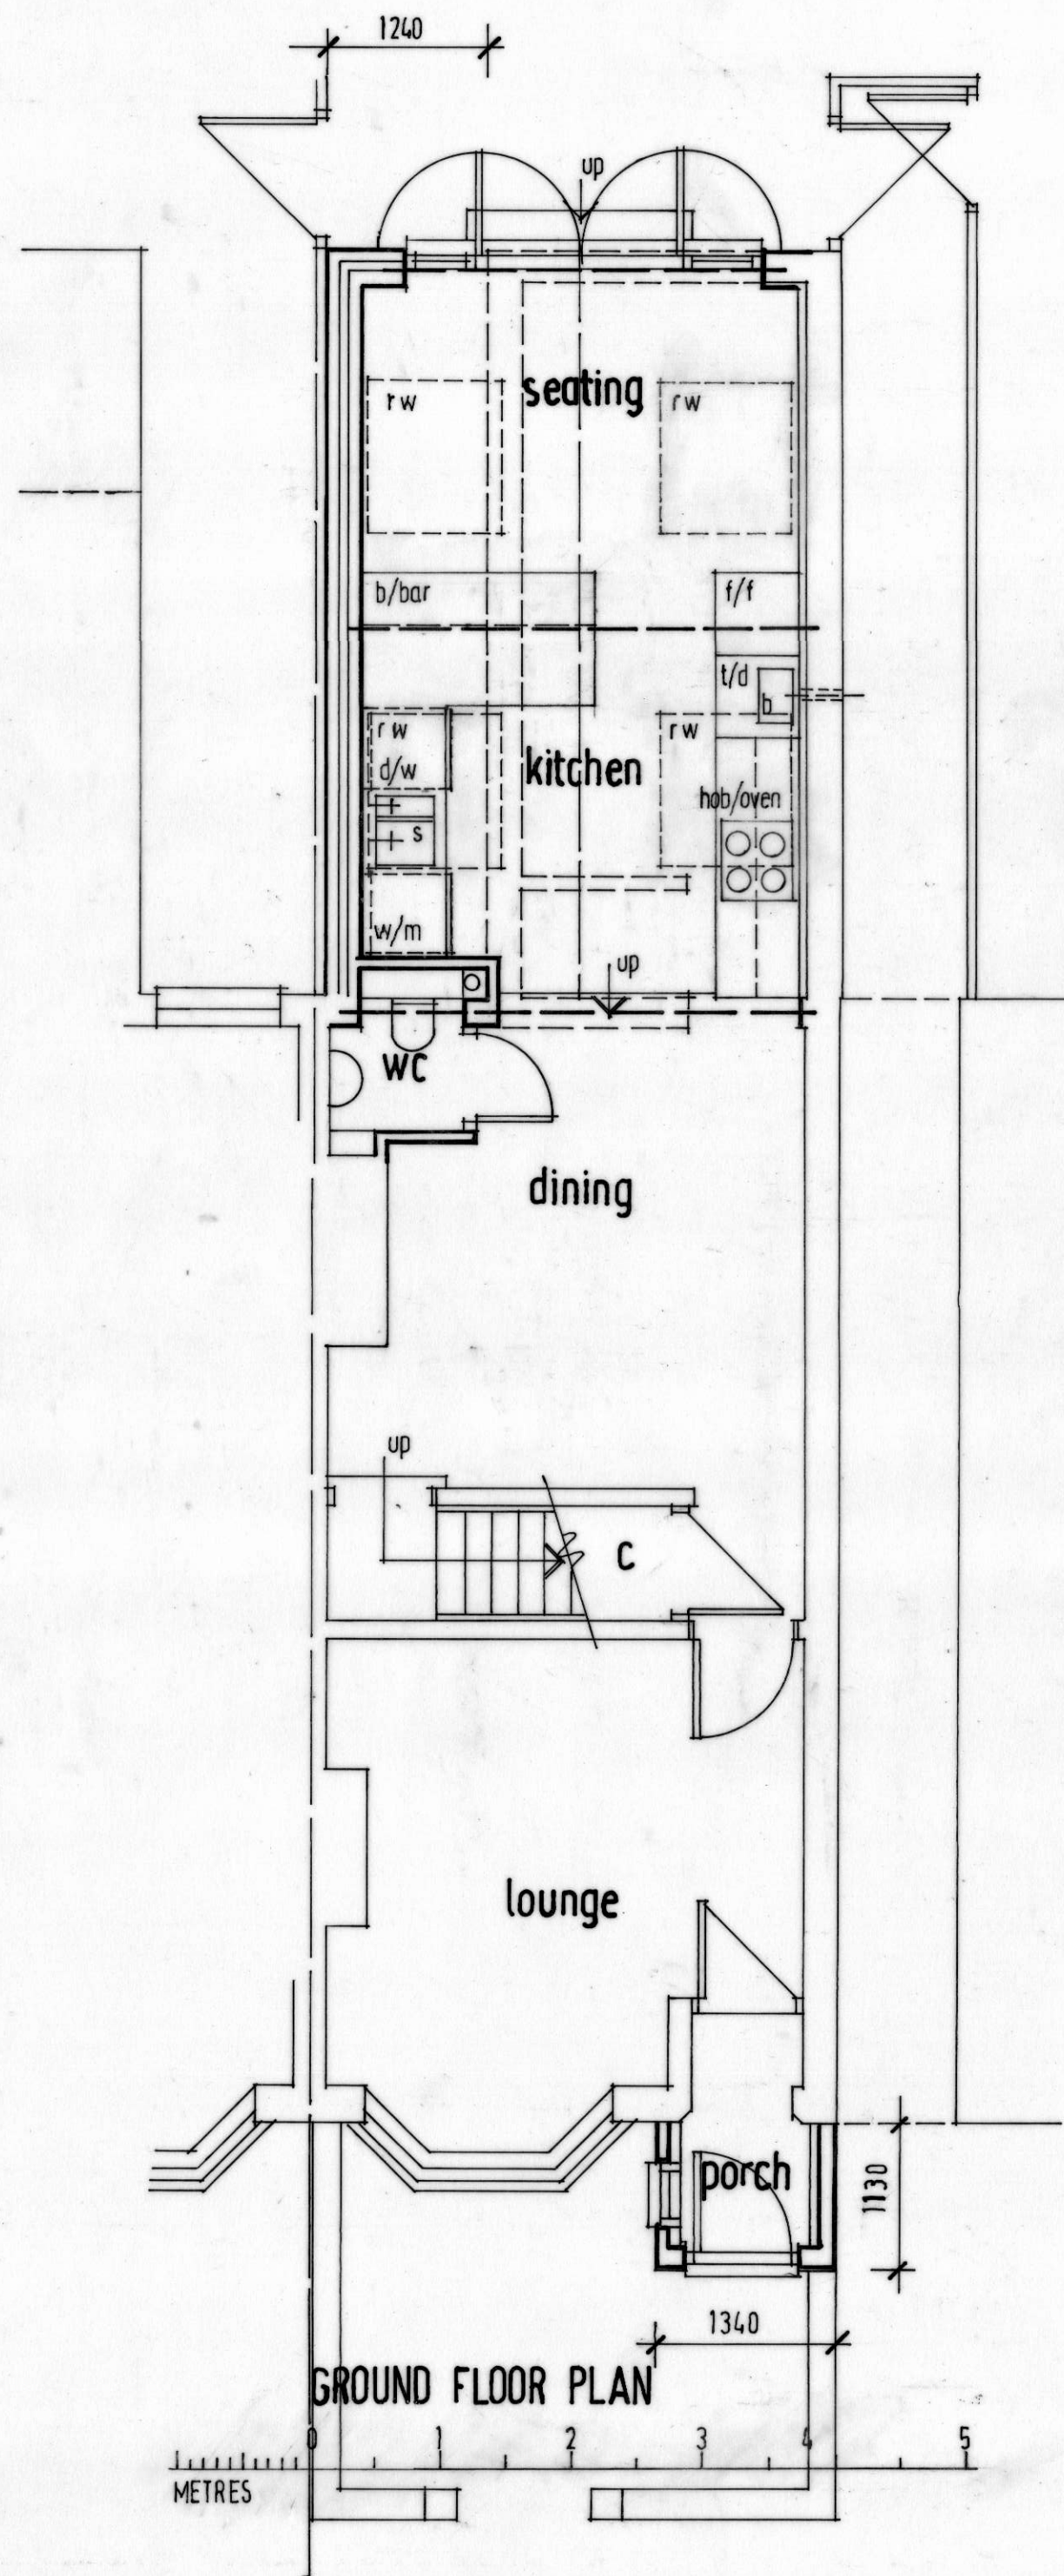


front
PROPOSED ELEVATIONS

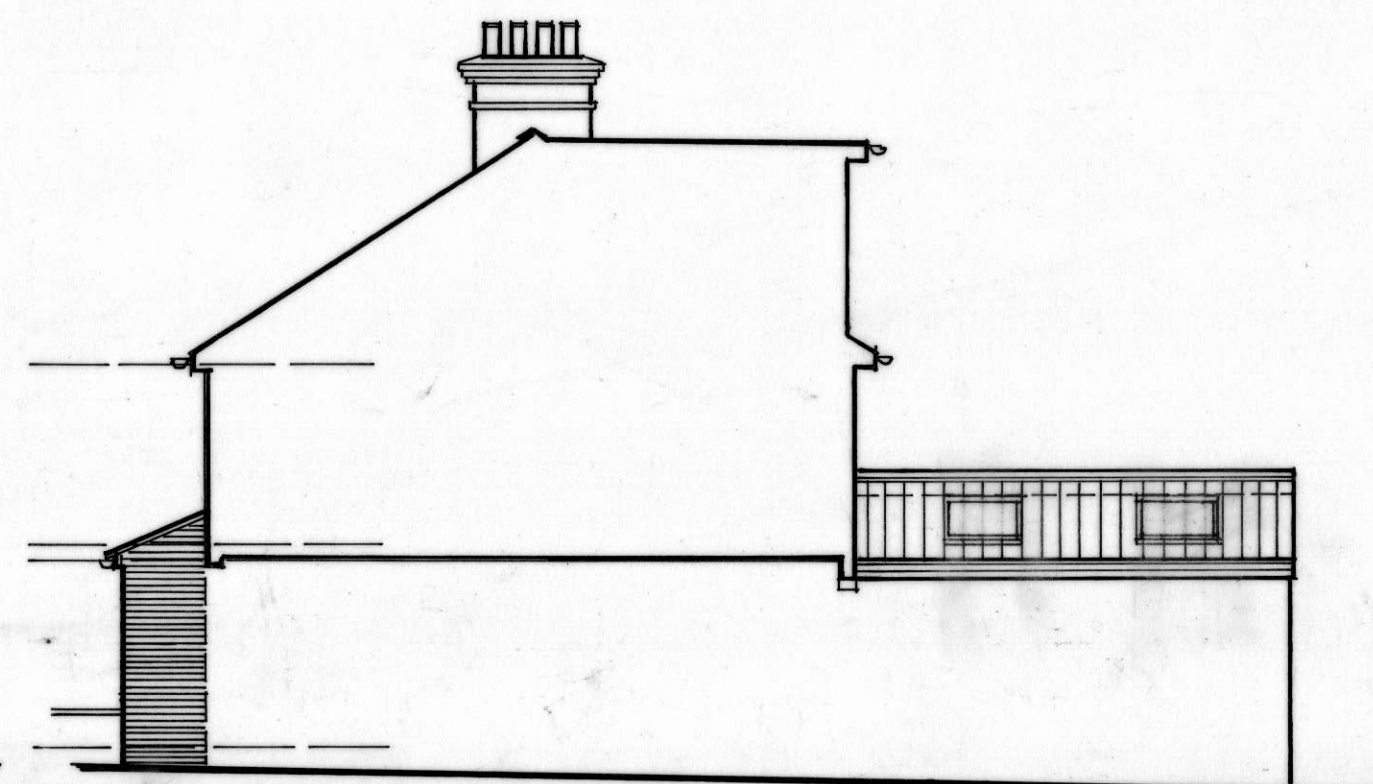



side facing no.81.




rear

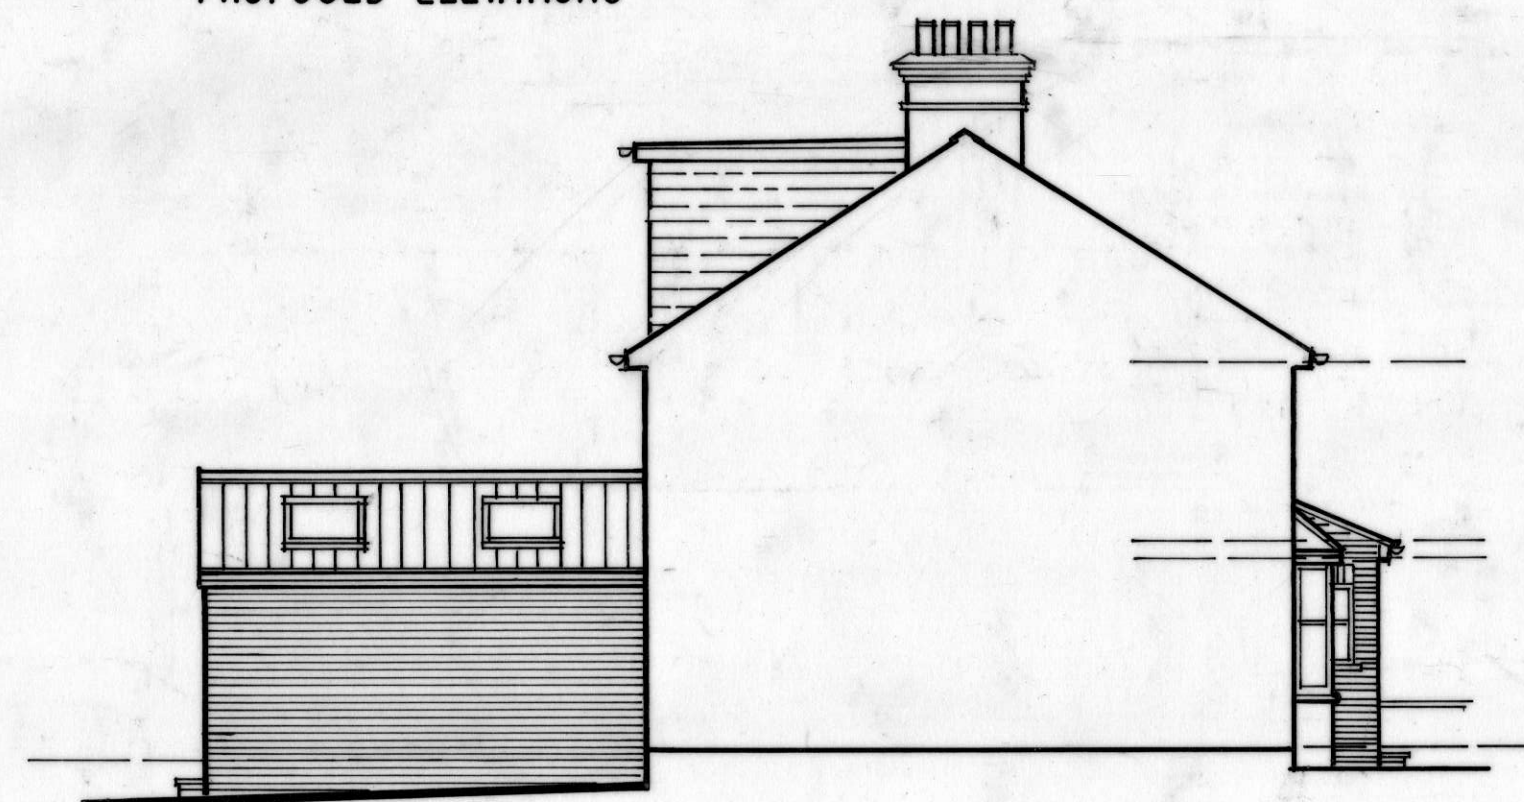

side facing no.79.

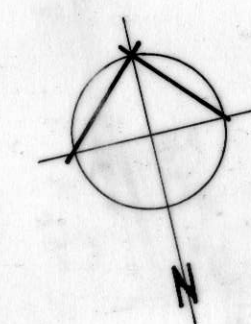 

PROPOSED EXTENSION

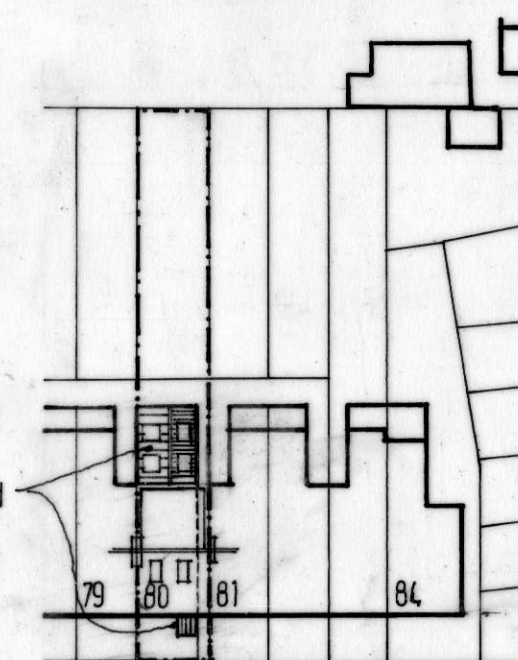

BALMORAL ROAD

BLOCK & ROOF PLAN 1:500

HEATHER MOYE B.Sc. Architectural Design Consultant
Corner House, 1 Balmoral Road,
Hitchin Herts SG5 1XG
Tel 01462 459910

client
MS. M. KING

job
PROPOSED EXTENSION & ALTERATION AT
80 BALMORAL ROAD HITCHIN HERTS

subject
PROPOSED PLANS & ELEVATIONS
(A2 sheet size)

scale 1:50, 1:100, 1:500

date SEPT 2025 drawn HM

drawing no. HM-25669-03 rev.