


THIS DRAWING TO BE READ IN CONJUNCTION WITH TIMBER FRAME
DESIGNS, CONSTRUCTION DETAILS & ANY THIRD PARTY
SPECIALIST DRAWINGS & DETAILS




FRONT ELEVATION
TYPE C1

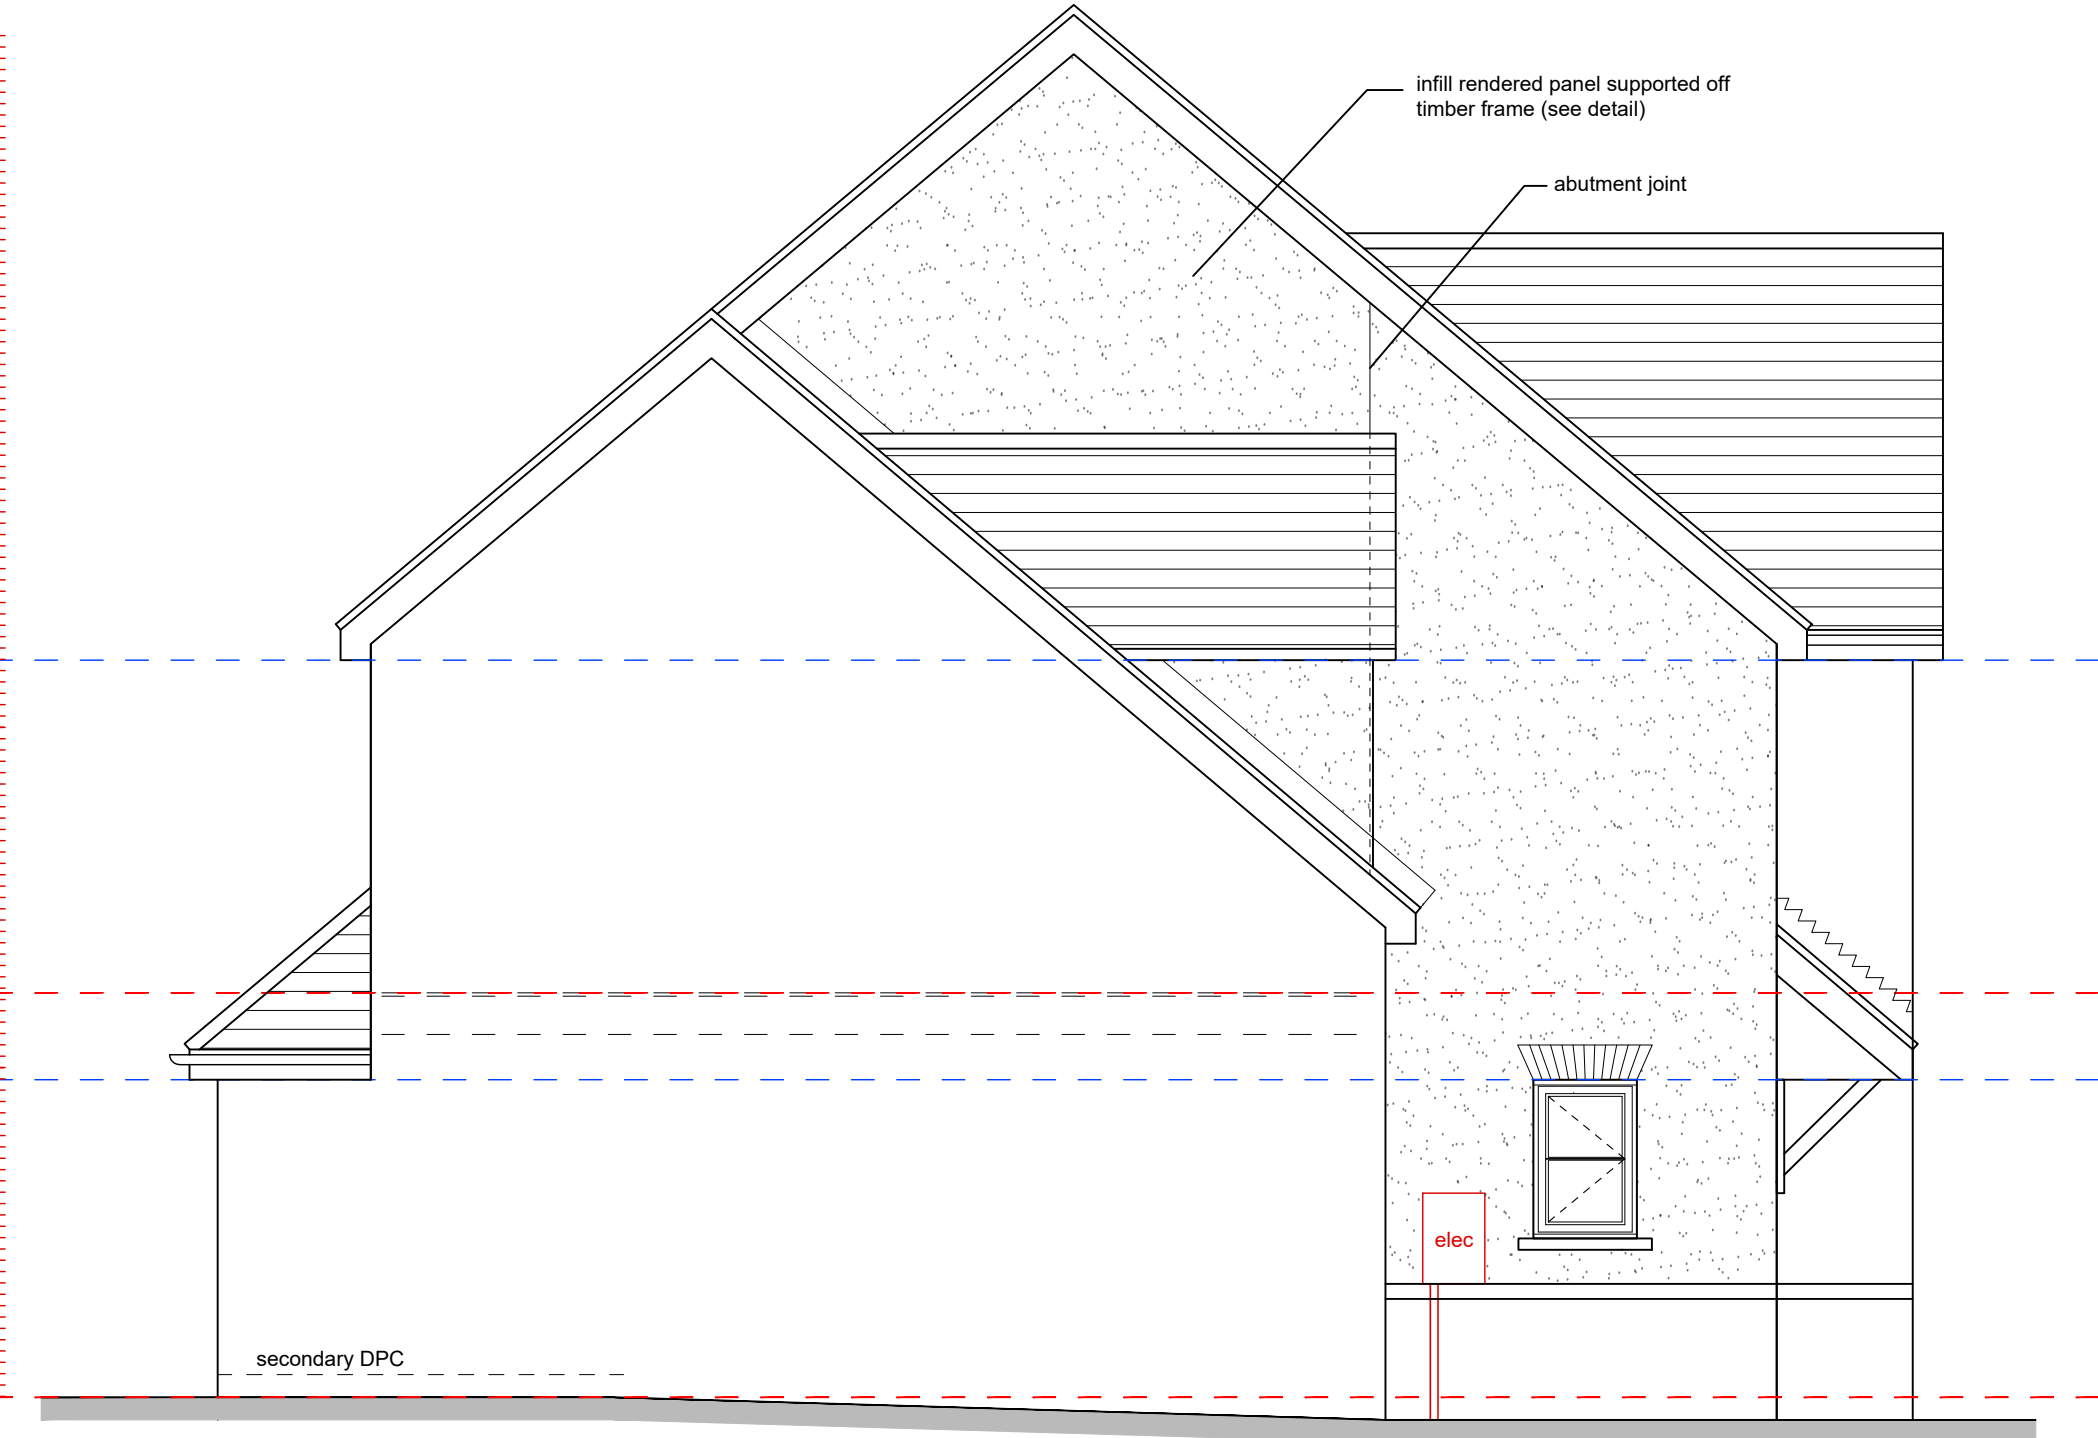

SIDE ELEVATION



REAR ELEVATION

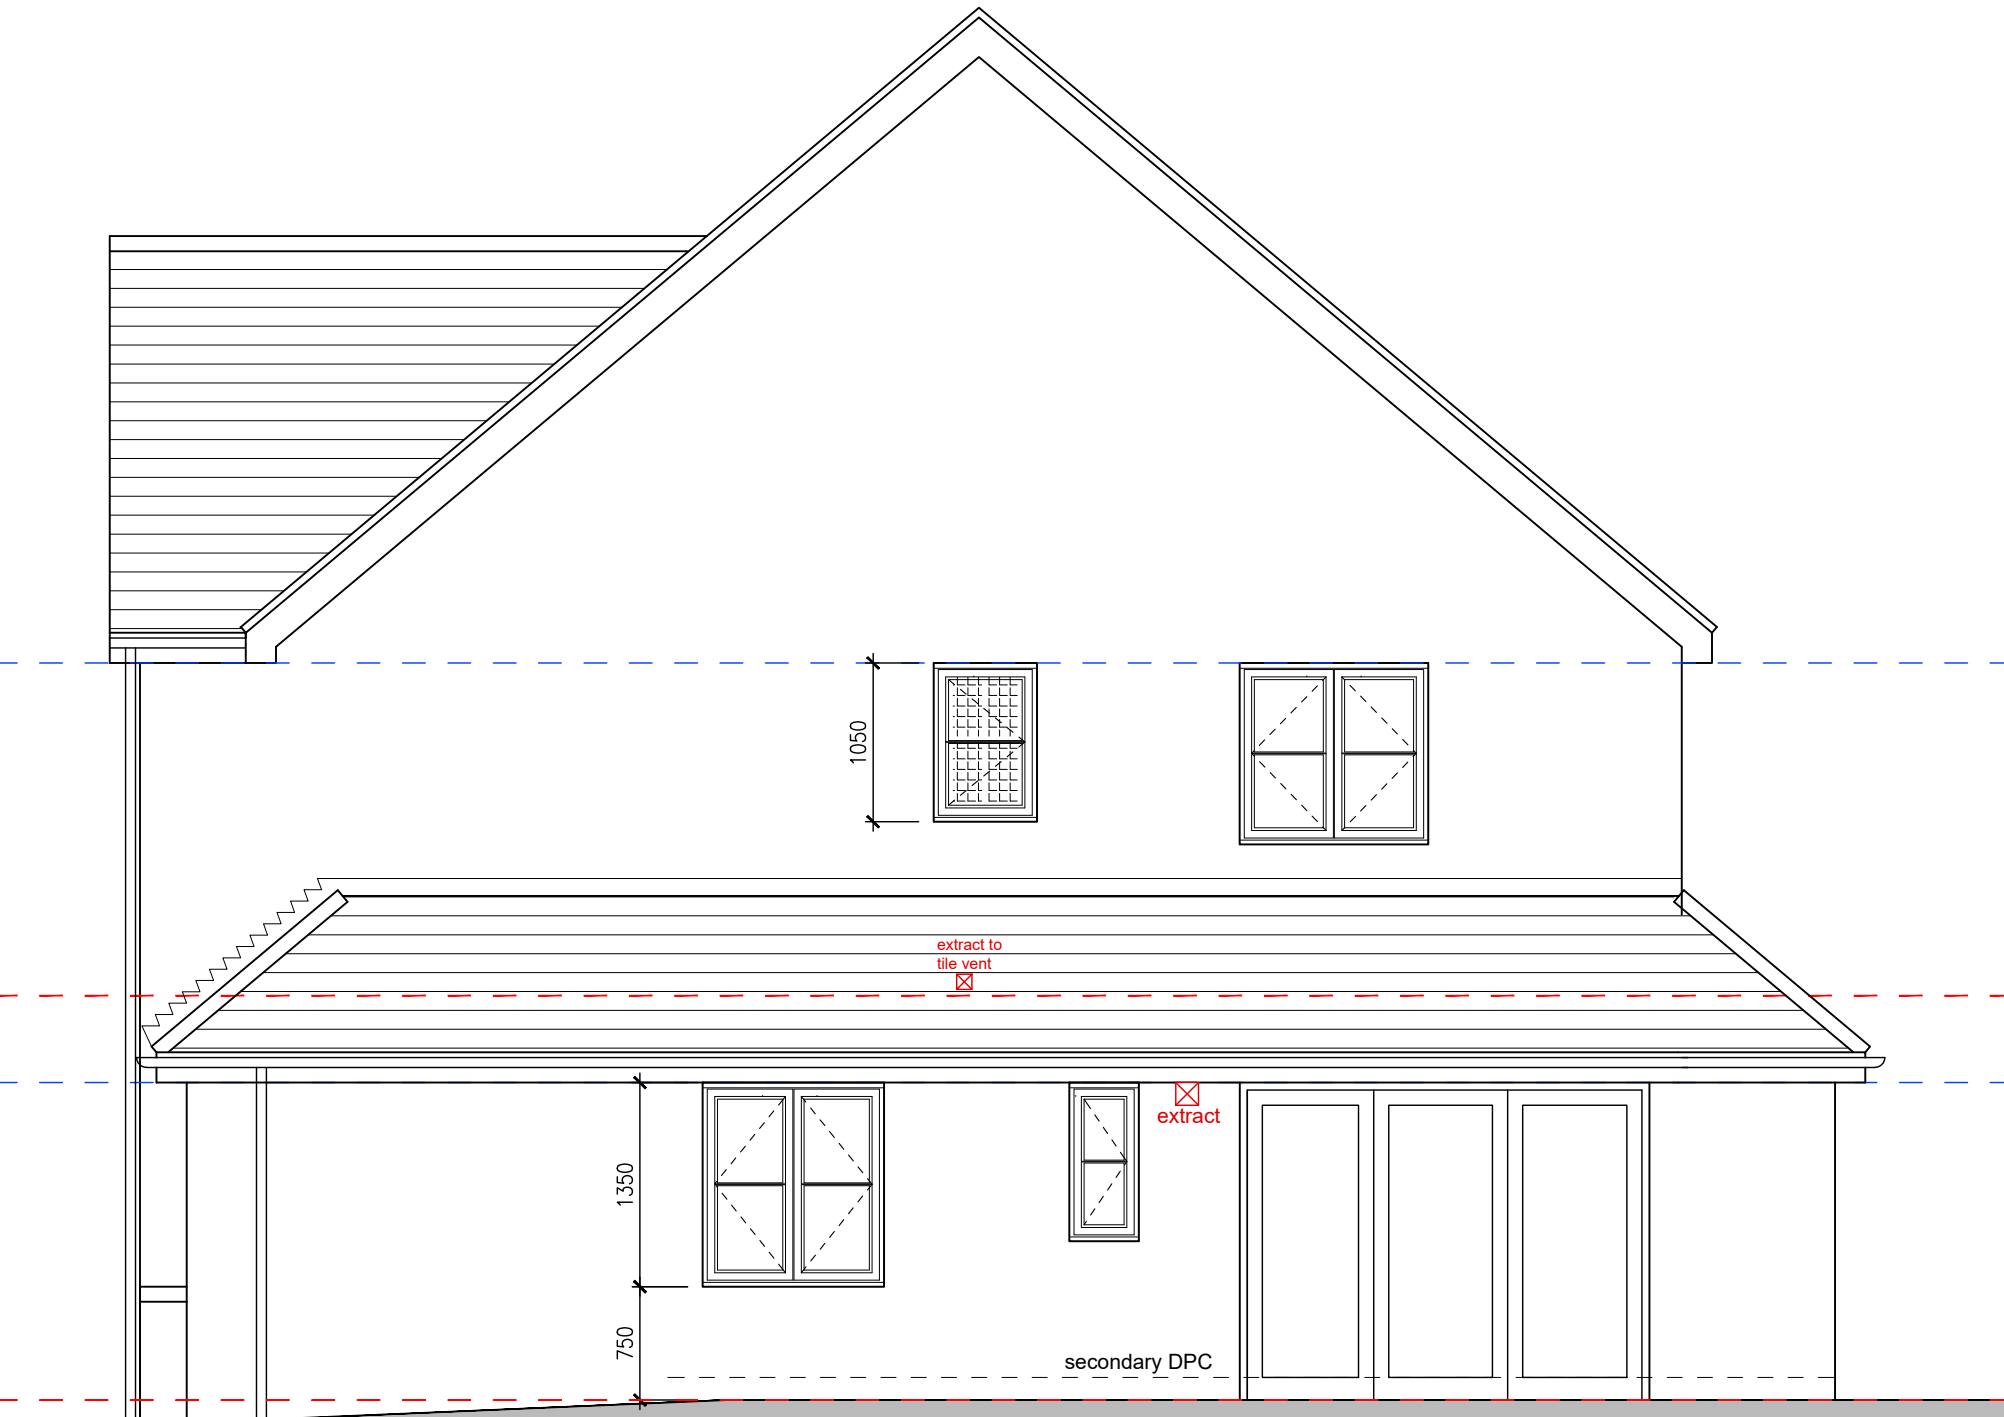


SIDE ELEVATION


P:\2024 Projects\Heath Road, Breachwood Green\08 BHD Docs, Drawings & PDFs\3 Working Drawings\TYPE C1 & C2.dwg

REVISION	DATE	DRAWN	CHECKED	DESCRIPTION	REVISION	DATE	DRAWN	CHECKED	DESCRIPTION
A	21.07.25	AC	—	UPDATED TO SUIT FLOOR PLANS					

NOTES:
ALL DIMENSIONS TO BE CHECKED ON SITE AS WORK COMMENCES AND ANY OMISSIONS OR DISCREPANCIES TO BE REPORTED TO ARCHITECTS @ BHD LTD IMMEDIATELY.
COPYRIGHT – ARCHITECTS @ BHD LTD 2023 ALL RIGHTS RESERVED.
NO PART OF THIS DRAWING MAY BE REPRODUCED, ALTERED, STORED IN A RETRIEVAL SYSTEM OR TRANSMITTED IN ANY FORM OR BY ANY MEANS WITHOUT THE PRIOR WRITTEN PERMISSION OF ARCHITECTS @ BHD LTD.
ARCHITECTS @ BHD LTD HEREBY ASSERTS GENERALLY ALL OF ITS RIGHTS UNDER PART 1 CHAPTER IV OF THE COPYRIGHT DESIGN AND PATENTS ACT 1988.

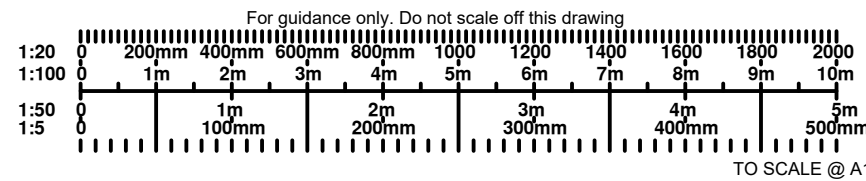

NORTH POINT

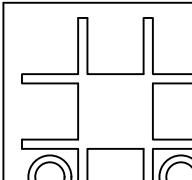 ARCHITECTS @ BHD LTD FIRST FLOOR, 12 CHURCH SQUARE LEIGHTON BUZZARD, BEDS, LU7 1AE Tel: 01522 854770 Email: info@bhd.co.uk Website: www.bhd.co.uk	PROJECT HEATH ROAD BREACHWOOD GREEN	
	SCALE 1:50	PROJECT CODE 2427
DRAWING TITLE TYPE C2 ELEVATIONS	DRAWN DATE 28.04.25	CHECKED AC
DRAWING NUMBER C2-01	REVISION DATE 21.07.25	REVISION AC
DRAWING SCALE BUILDING REGULATION	PAPER SIZE A1	