



THIS DRAWING TO BE READ IN CONJUNCTION WITH TIMBER FRAME
DESIGNS, CONSTRUCTION DETAILS & ANY THIRD PARTY
SPECIALIST DRAWINGS & DETAILS

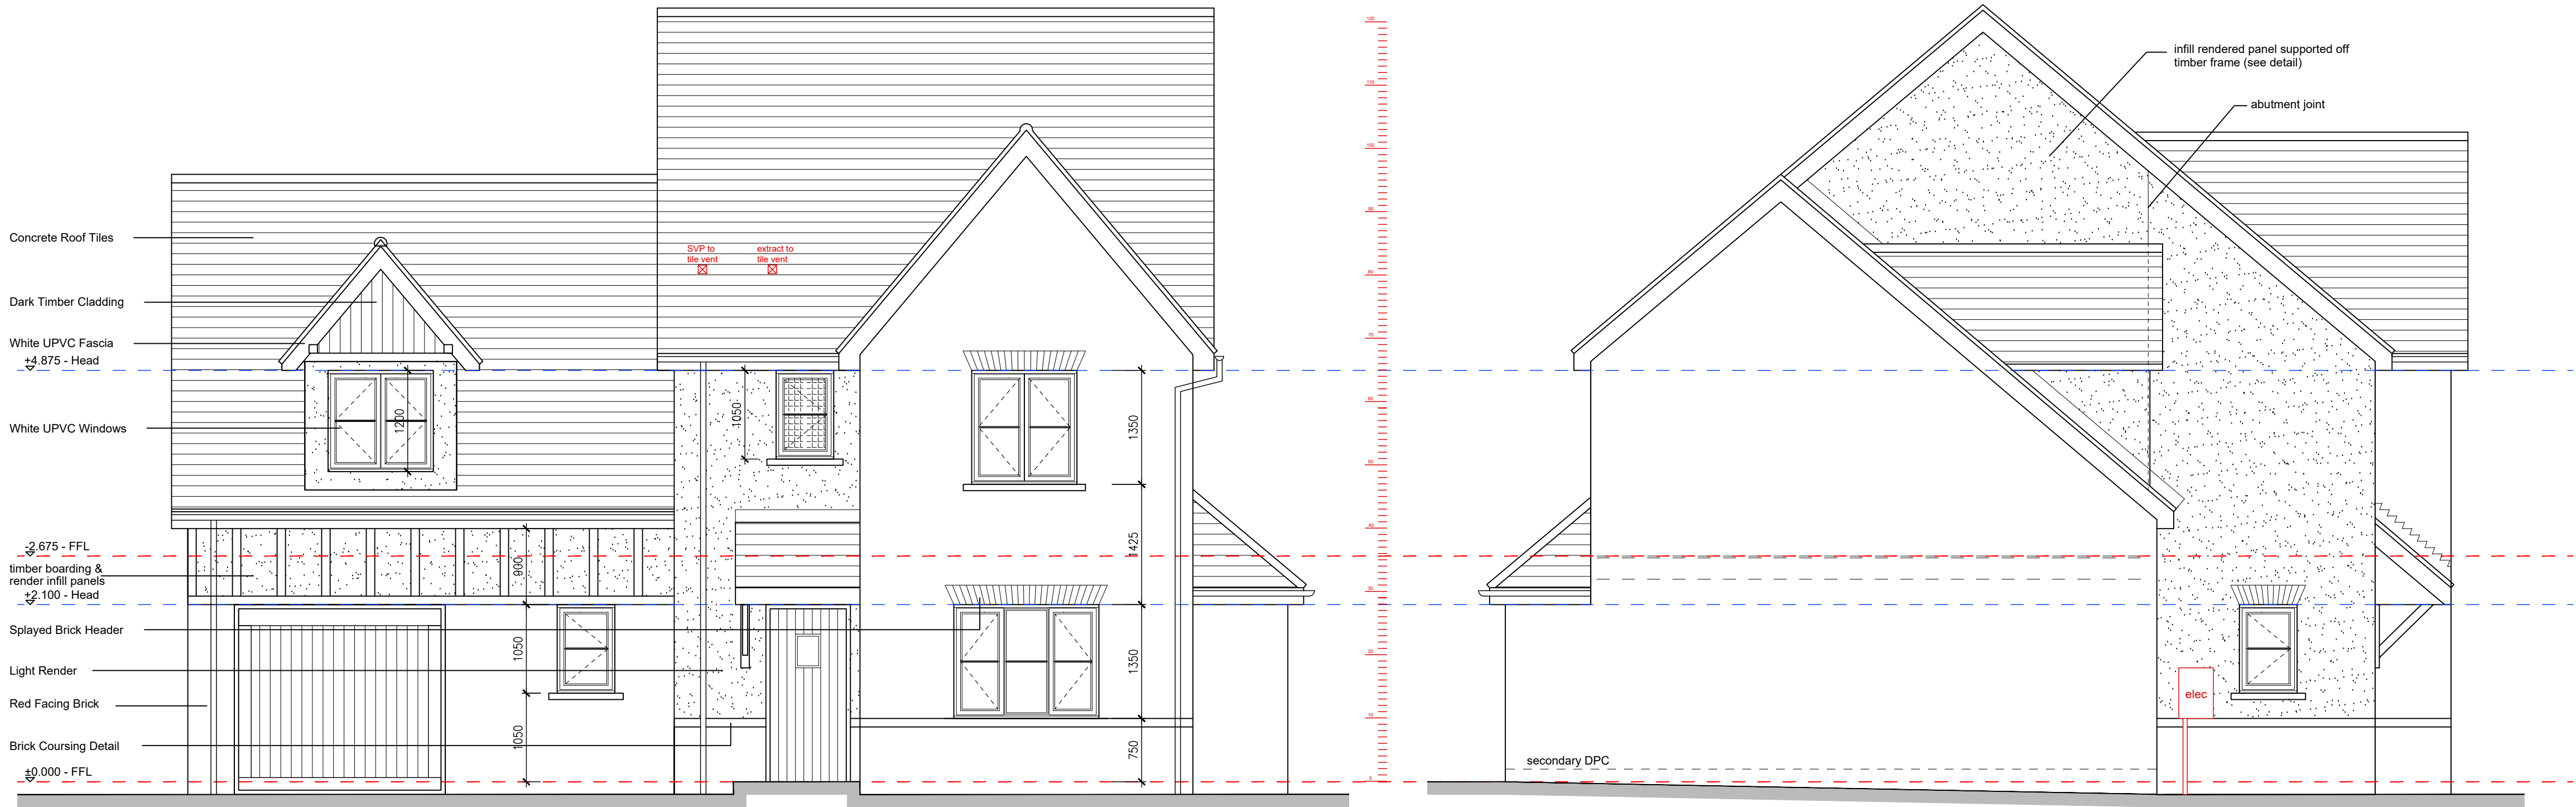

FRONT ELEVATION
TYPE C1

SIDE ELEVATION

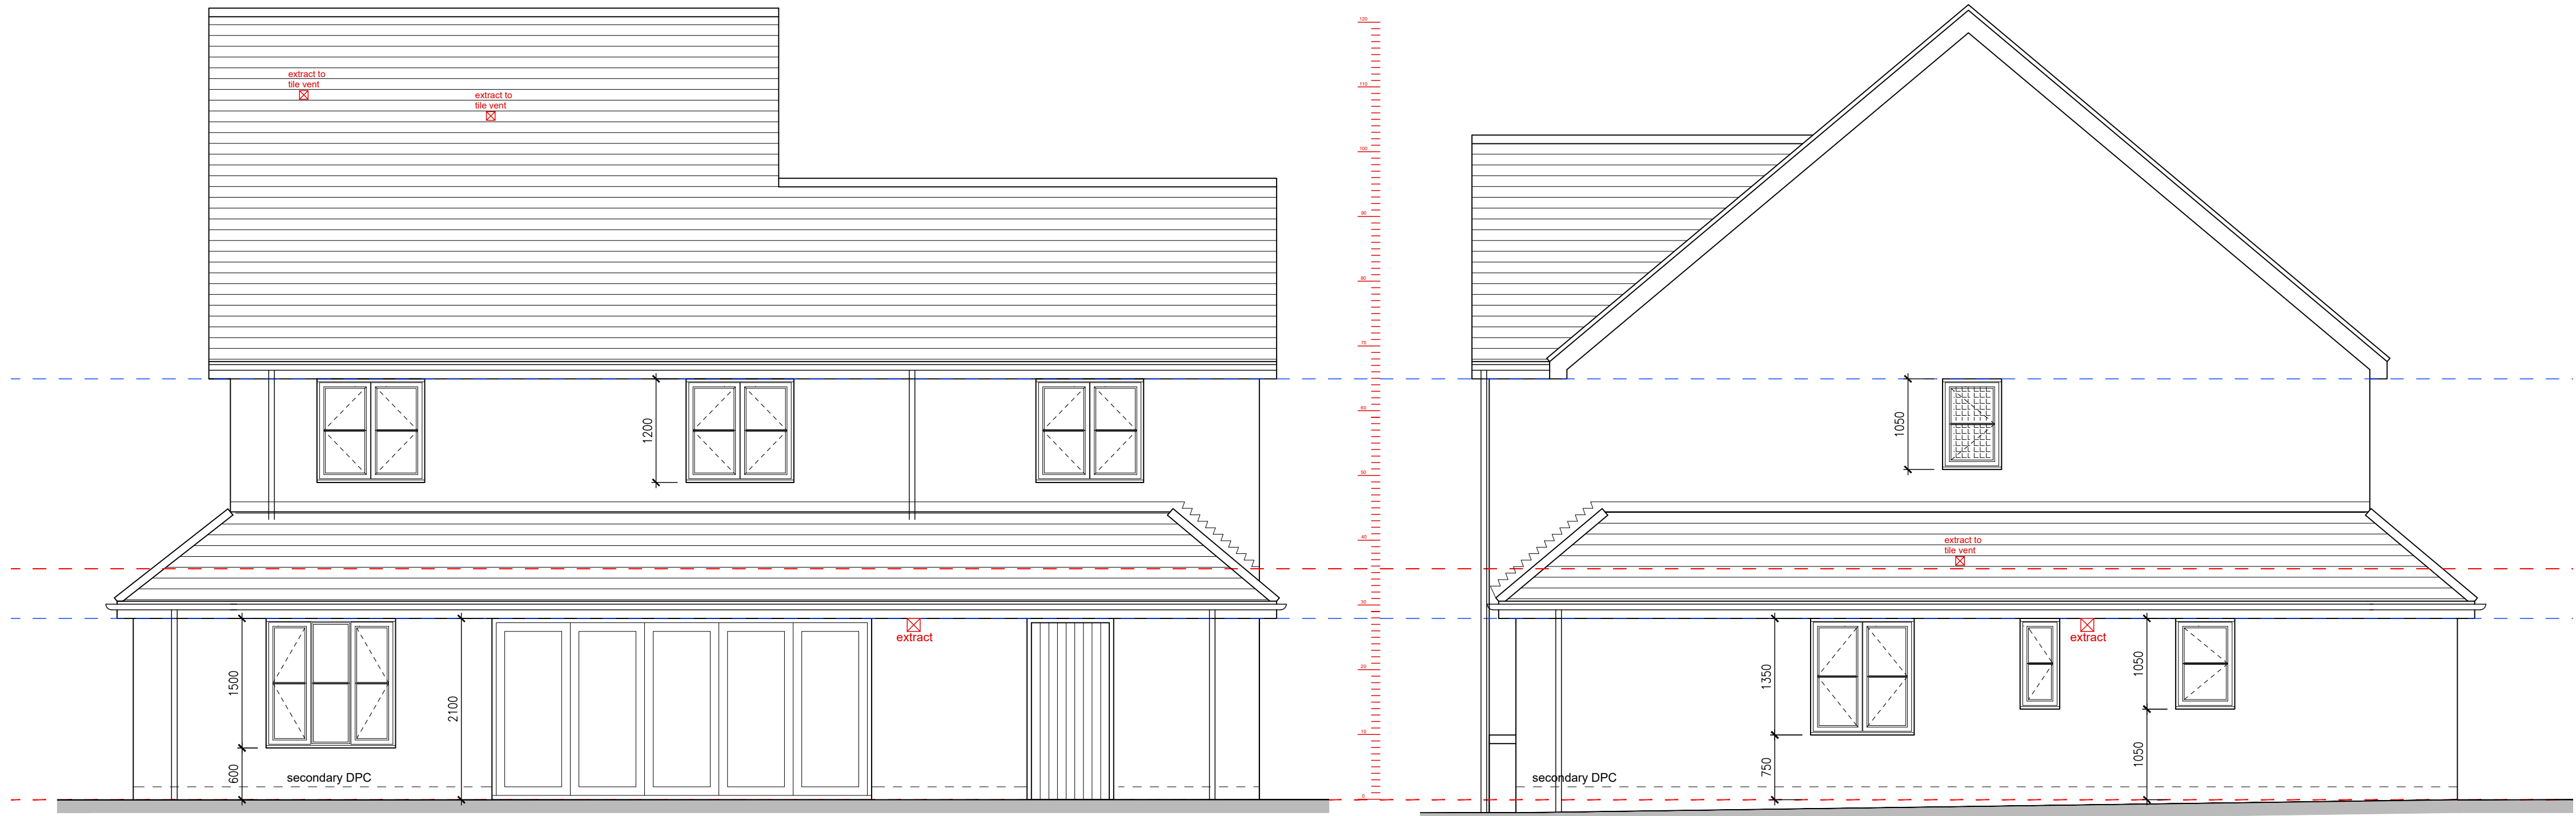

REAR ELEVATION

SIDE ELEVATION

P:\2024 Projects\Heath Road, Breachwood Green\08 BHD Docs, Drawings & PDFs\3 Working Drawings\TYPE C1 & C2.dwg

REVISION	DATE	DRAWN	CHECKED	DESCRIPTION	REVISION	DATE	DRAWN	CHECKED	DESCRIPTION
A	21.07.25	AC	—	UPDATED TO SUIT FLOOR PLANS					

NOTES:

ALL DIMENSIONS TO BE CHECKED ON SITE AS WORK COMMENCES AND ANY OMISSIONS OR DISCREPANCIES TO BE REPORTED TO ARCHITECTS @ BHD LTD IMMEDIATELY.

COPYRIGHT – ARCHITECTS @ BHD LTD 2023 ALL RIGHTS RESERVED.

NO PART OF THIS DRAWING MAY BE REPRODUCED, ALTERED, STORED IN A RETRIEVAL SYSTEM OR TRANSMITTED IN ANY FORM OR BY ANY MEANS WITHOUT THE PRIOR WRITTEN PERMISSION OF ARCHITECTS @ BHD LTD.

ARCHITECTS @ BHD LTD HEREBY ASSERTS GENERALLY ALL OF ITS RIGHTS UNDER PART 1 CHAPTER IV OF THE COPYRIGHT DESIGN AND PATENTS ACT 1988.


For guidance only. Do not scale off this drawing

1:20 0 200mm 400mm 600mm 800mm 1000 1200 1400 1600 1800 2000

1:100 0 1m 2m 3m 4m 5m 6m 7m 8m 9m 10m

1:50 0 100mm 200mm 300mm 400mm 500mm

1:5 TO SCALE @ A1

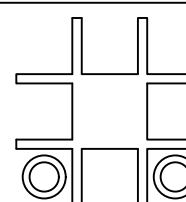 bhd ARCHITECTS @ BHD LTD FIRST FLOOR, 12 CHURCH SQUARE LEIGHTON BUZZARD, BEDS, LU7 1AE Tel: 01522 854770 Email: info@bhd.co.uk Website: www.bhd.co.uk	PROJECT: HEATH ROAD BREACHWOOD GREEN	
	SCALE: 1:50	PROJECT CODE: 2427
	DRAWN DATE: 28.04.25	DRAWN: AC CHECKED: — DRAWING NUMBER: C1-01
	REVISION DATE: 21.07.25	REVISION: AC CHECKED: — REVISION: A PAPER SIZE: A1