

All dimensions to be checked on site.  
Figured dimensions to be read in preference to scaled.


Diazo Architects Limited accepts no responsibility for any unauthorised amendments to the drawing and does not permit unauthorised copying of the drawing.

This drawing is copyright and remains the property of Diazo Architects Limited unless otherwise agreed.

Scale 1:50



Notes

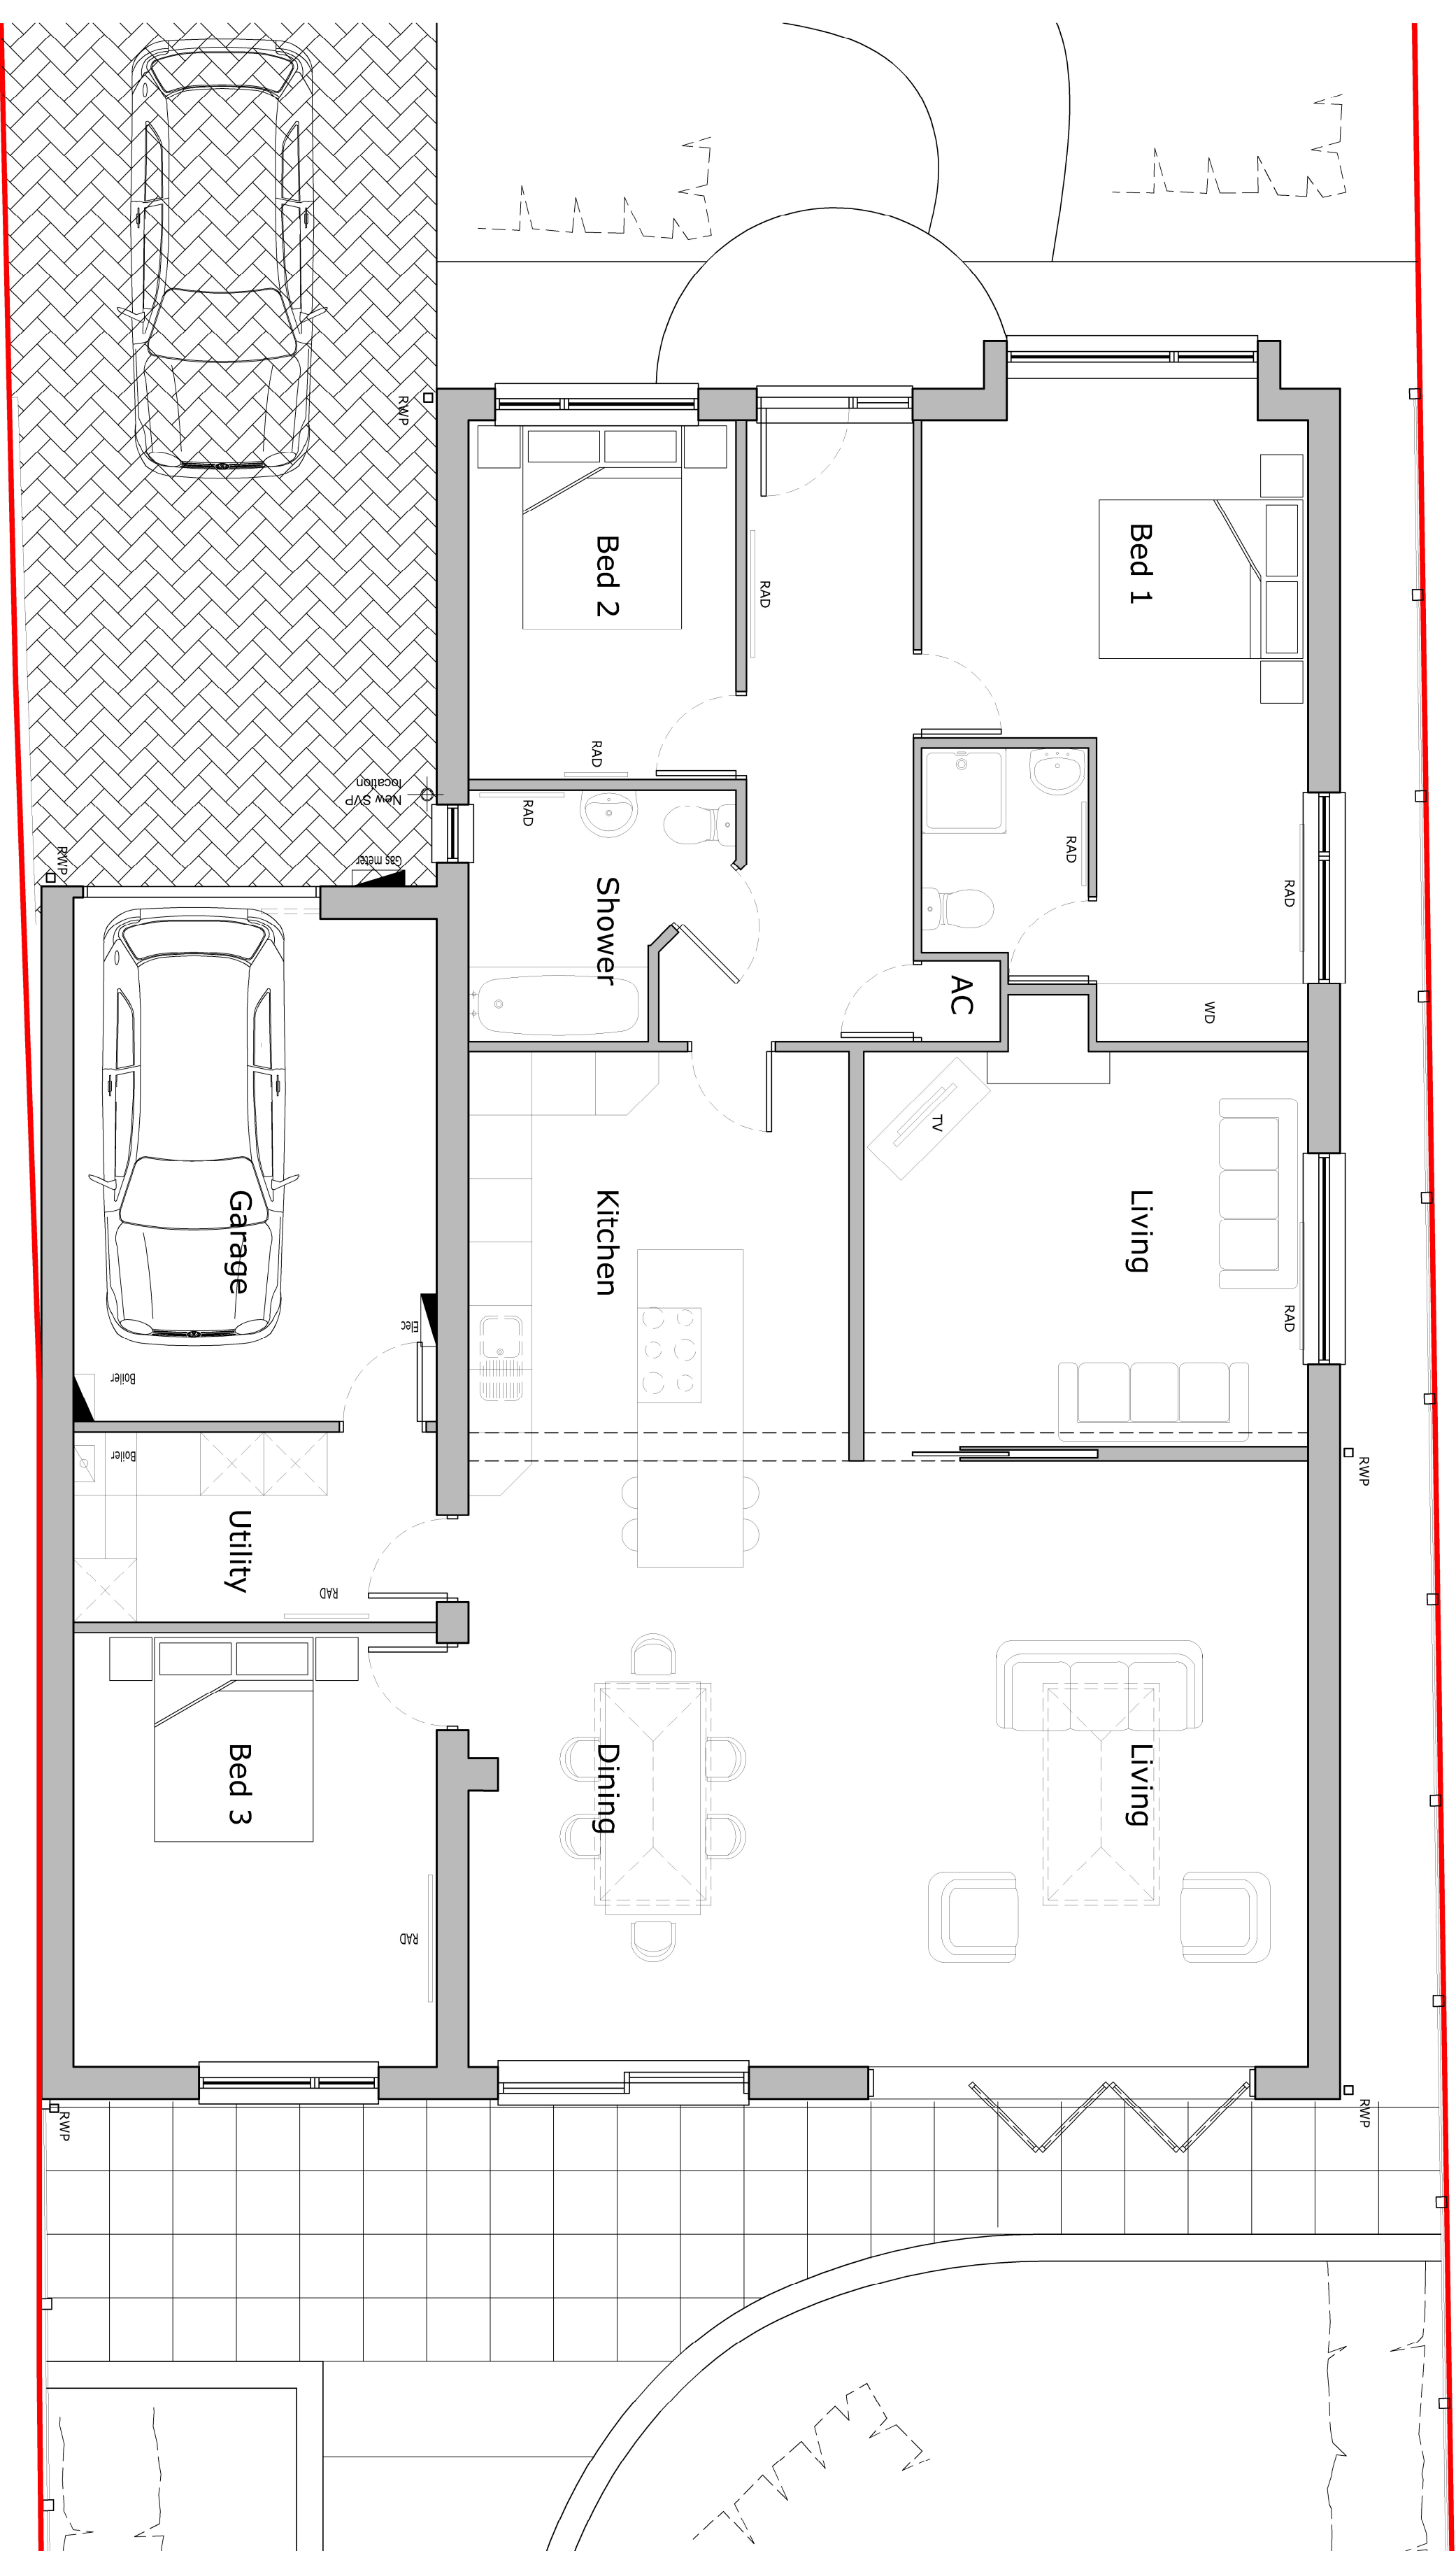

FOR COMMENT/APPROVAL ONLY

| Revision |     |     |  |
|----------|-----|-----|--|
| Date     | Rev | Rev |  |
| -        | -   | -   |  |

NOTE: THESE DRAWINGS ARE SUBJECT TO BUILDING REGULATIONS APPROVAL AND THAT BUILDING CONTROL MAY ASK FOR AMENDMENTS AND THIS MAY HAVE AN EFFECT ON THE COST/PROGRAMME.

| Client   | Mr & Mrs Elliott          | Scale      | 1:50@A2 | Drawn          | PI    | Checked |   | Date | MAR-26 |
|---|---------------------------|------------|---------|----------------|-------|---------|---|------|--------|
| Job title   | 7 Uplands Avenue, Hitchin | Job number | 0304_51 | Drawing number | PL502 | Rev     | - |      |        |
| Drawing title   | Ground Floor Plan         |            |         |                |       |         |   |      |        |
| The Workshop, Upper Floors, 89 Bancroft, Hitchin, Hertfordshire, SG5 1NQ . T. 07770844110 . W. www.diazoarchitects.com |                           |            |         |                |       |         |   |      |        |