

All dimensions to be checked on site.
Figured dimensions to be read in preference to scaled.


Diazo Architects Limited accepts no responsibility for any unauthorised amendments to the drawing and does not permit unauthorised copying of the drawing.

This drawing is copyright and remains the property of Diazo Architects Limited unless otherwise agreed.


Scale 1:50



Notes

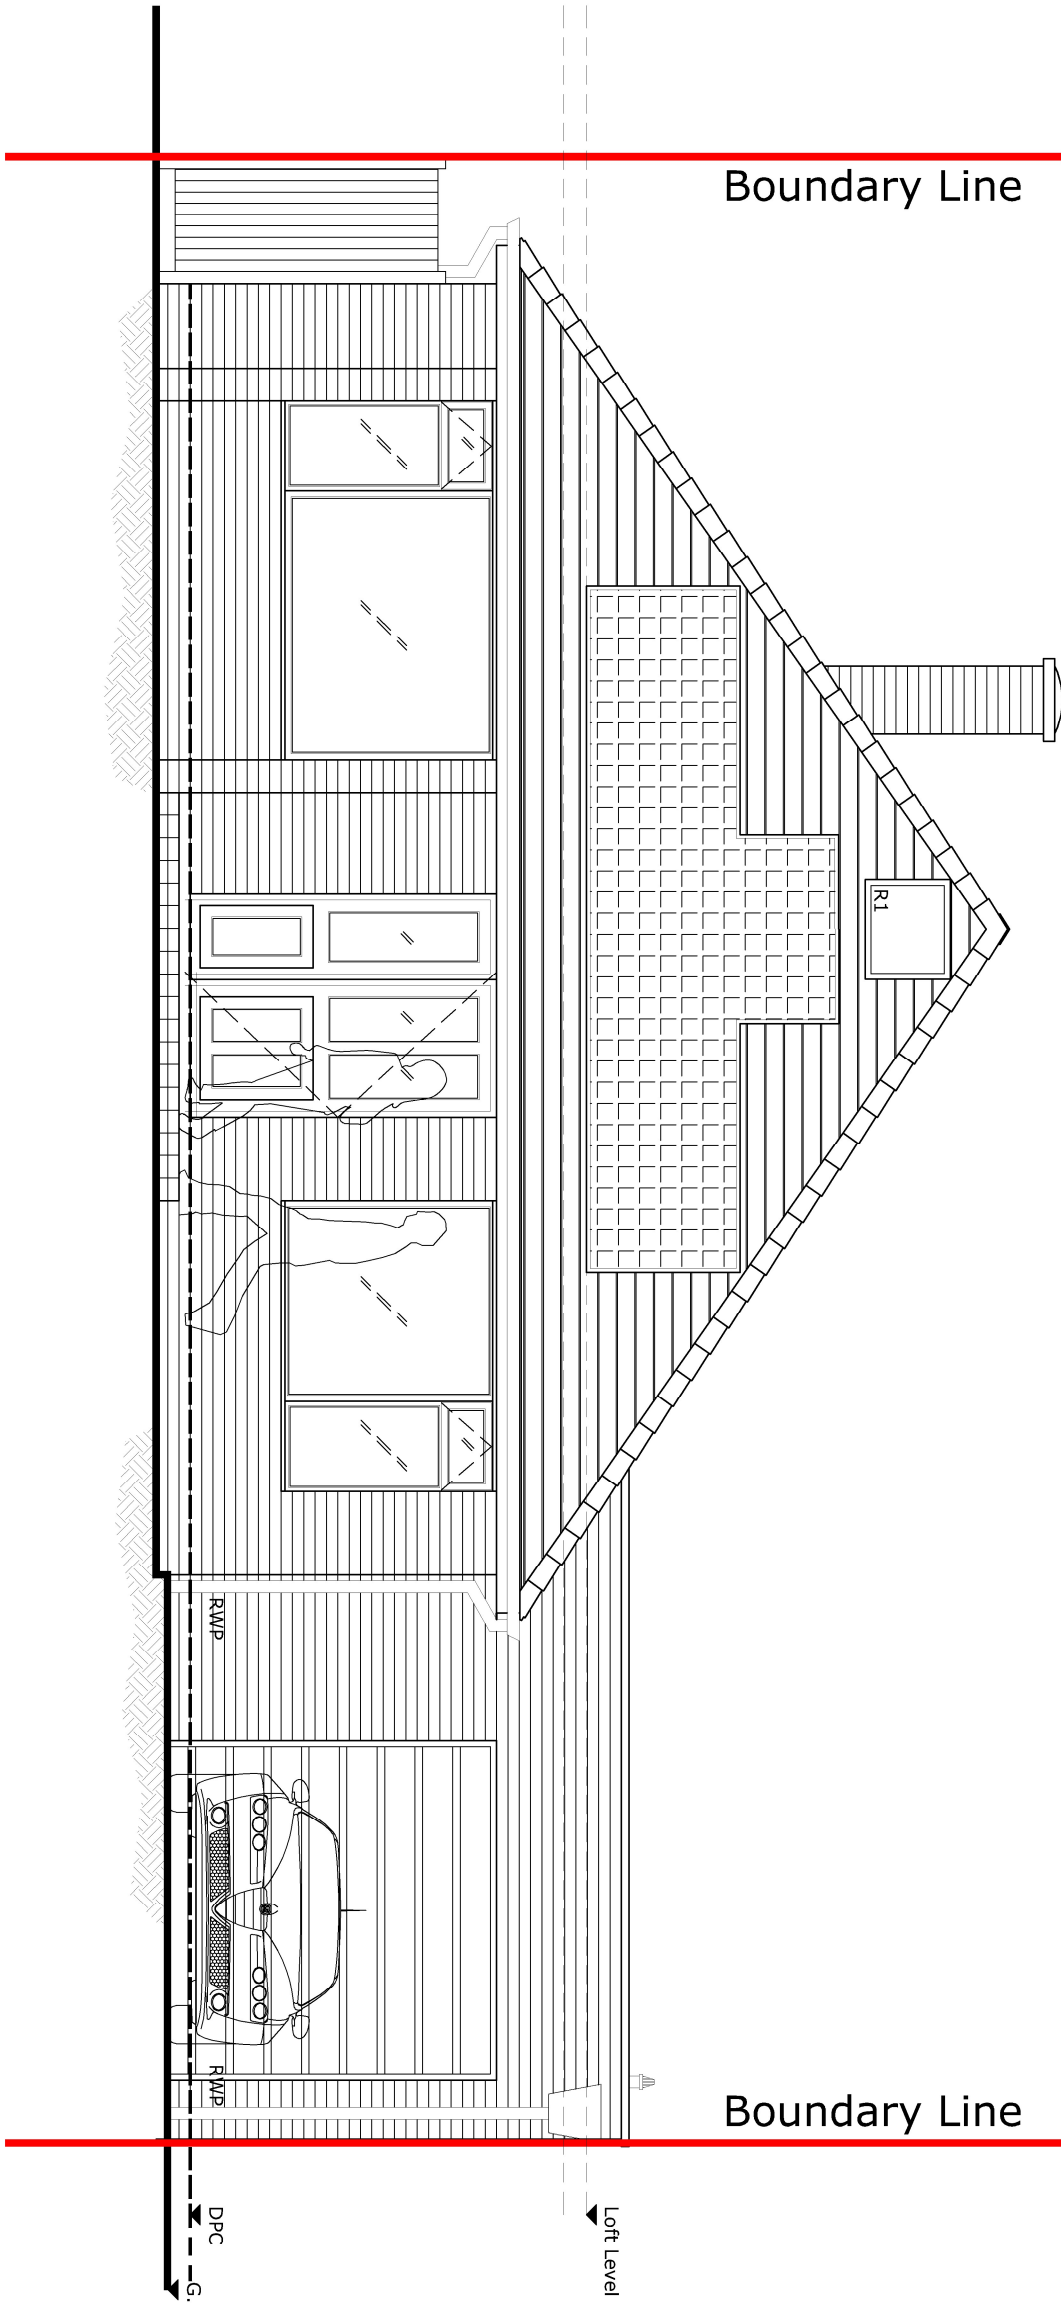

FRONT ELEVATION

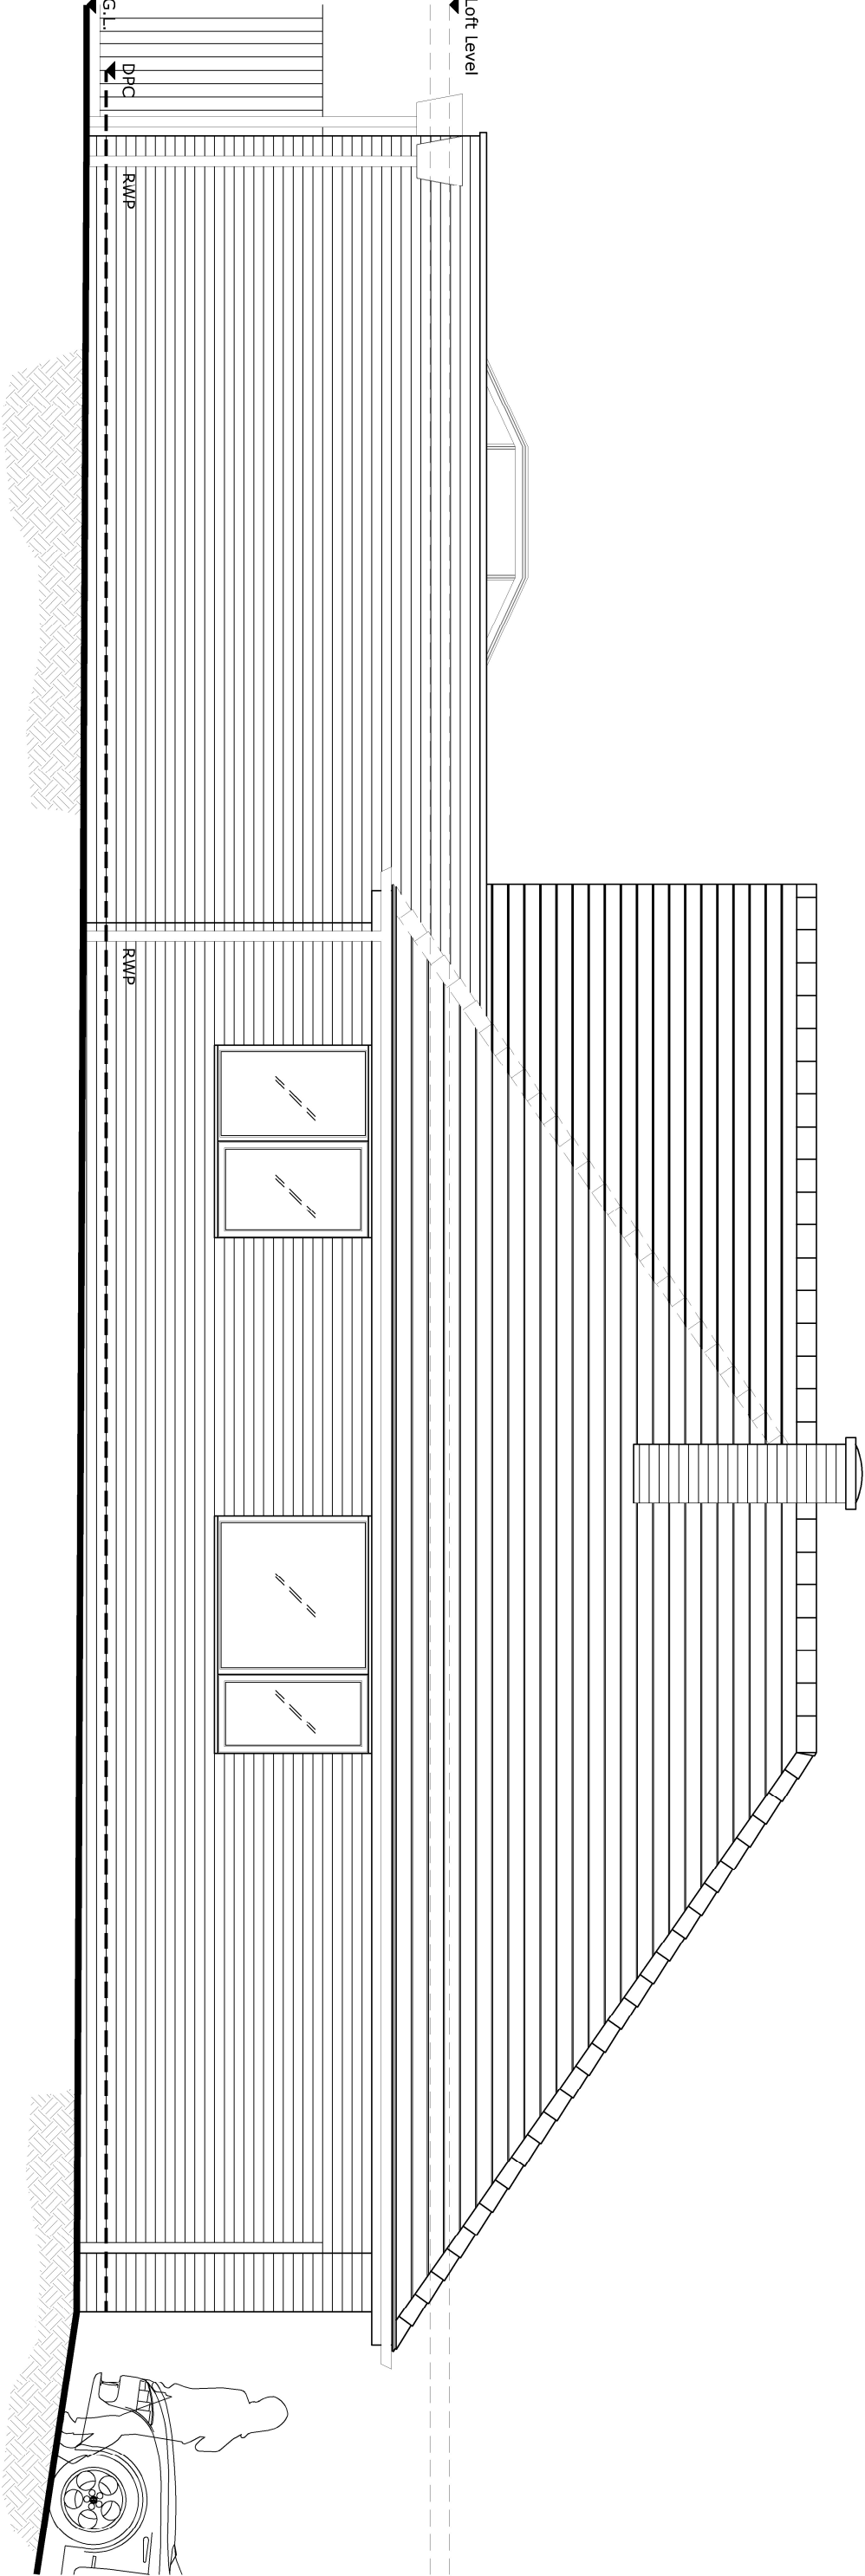

SIDE ELEVATION

FOR COMMENT/APPROVAL ONLY

Revision			
Date	Rev	Rev	
-	-	-	

NOTE: THESE DRAWINGS ARE SUBJECT TO BUILDING REGULATIONS APPROVAL AND THAT BUILDING CONTROL MAY ASK FOR AMENDMENTS AND THIS MAY HAVE AN EFFECT ON THE COST/PROGRAMME.

Client	Mr & Mrs Elliott			Scale	1:50@A2	Drawn	Checked	Date
Job title	7 Uplands Avenue, Hitchin					P/M	.	MAR-26
Drawing title	Proposed Front & Side Elevation			Job number	0304_51	Drawing number	PL509	Rev
-								
The Workshop, Upper Floors, 87 Bancroft, Hitchin, Hertfordshire, SG5 1NQ . T. 07770844110 . W. www.diazoarchitects.com								