

All dimensions to be checked on site.
Figured dimensions to be read in preference to scaled.


Diazo Architects Limited accepts no responsibility for any unauthorised amendments to the drawing and does not permit unauthorised copying of the drawing.

This drawing is copyright and remains the property of Diazo Architects Limited unless otherwise agreed.


Scale 1:50



Notes

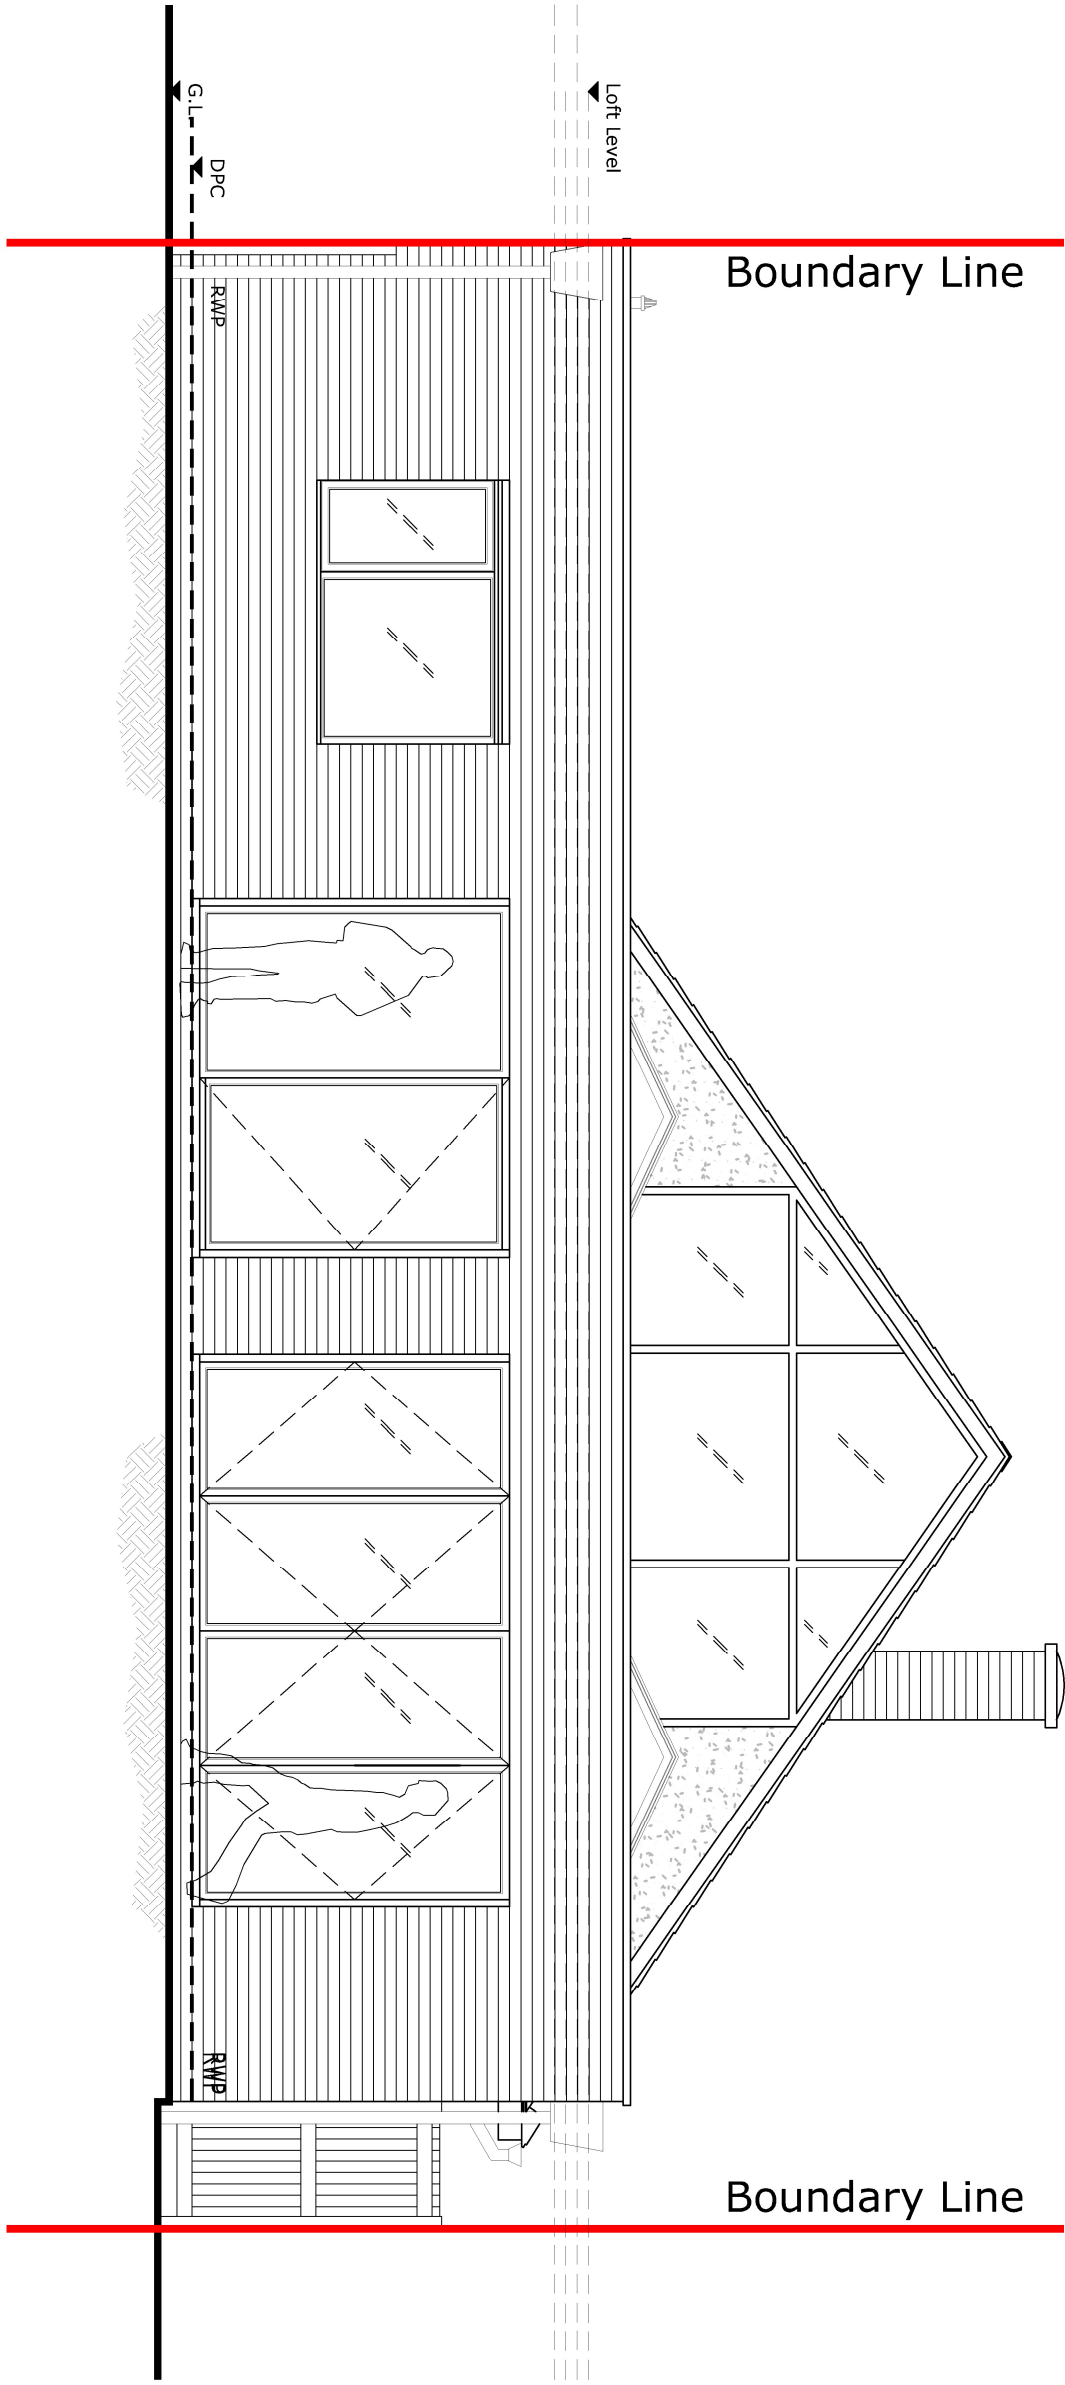

REAR ELEVATION

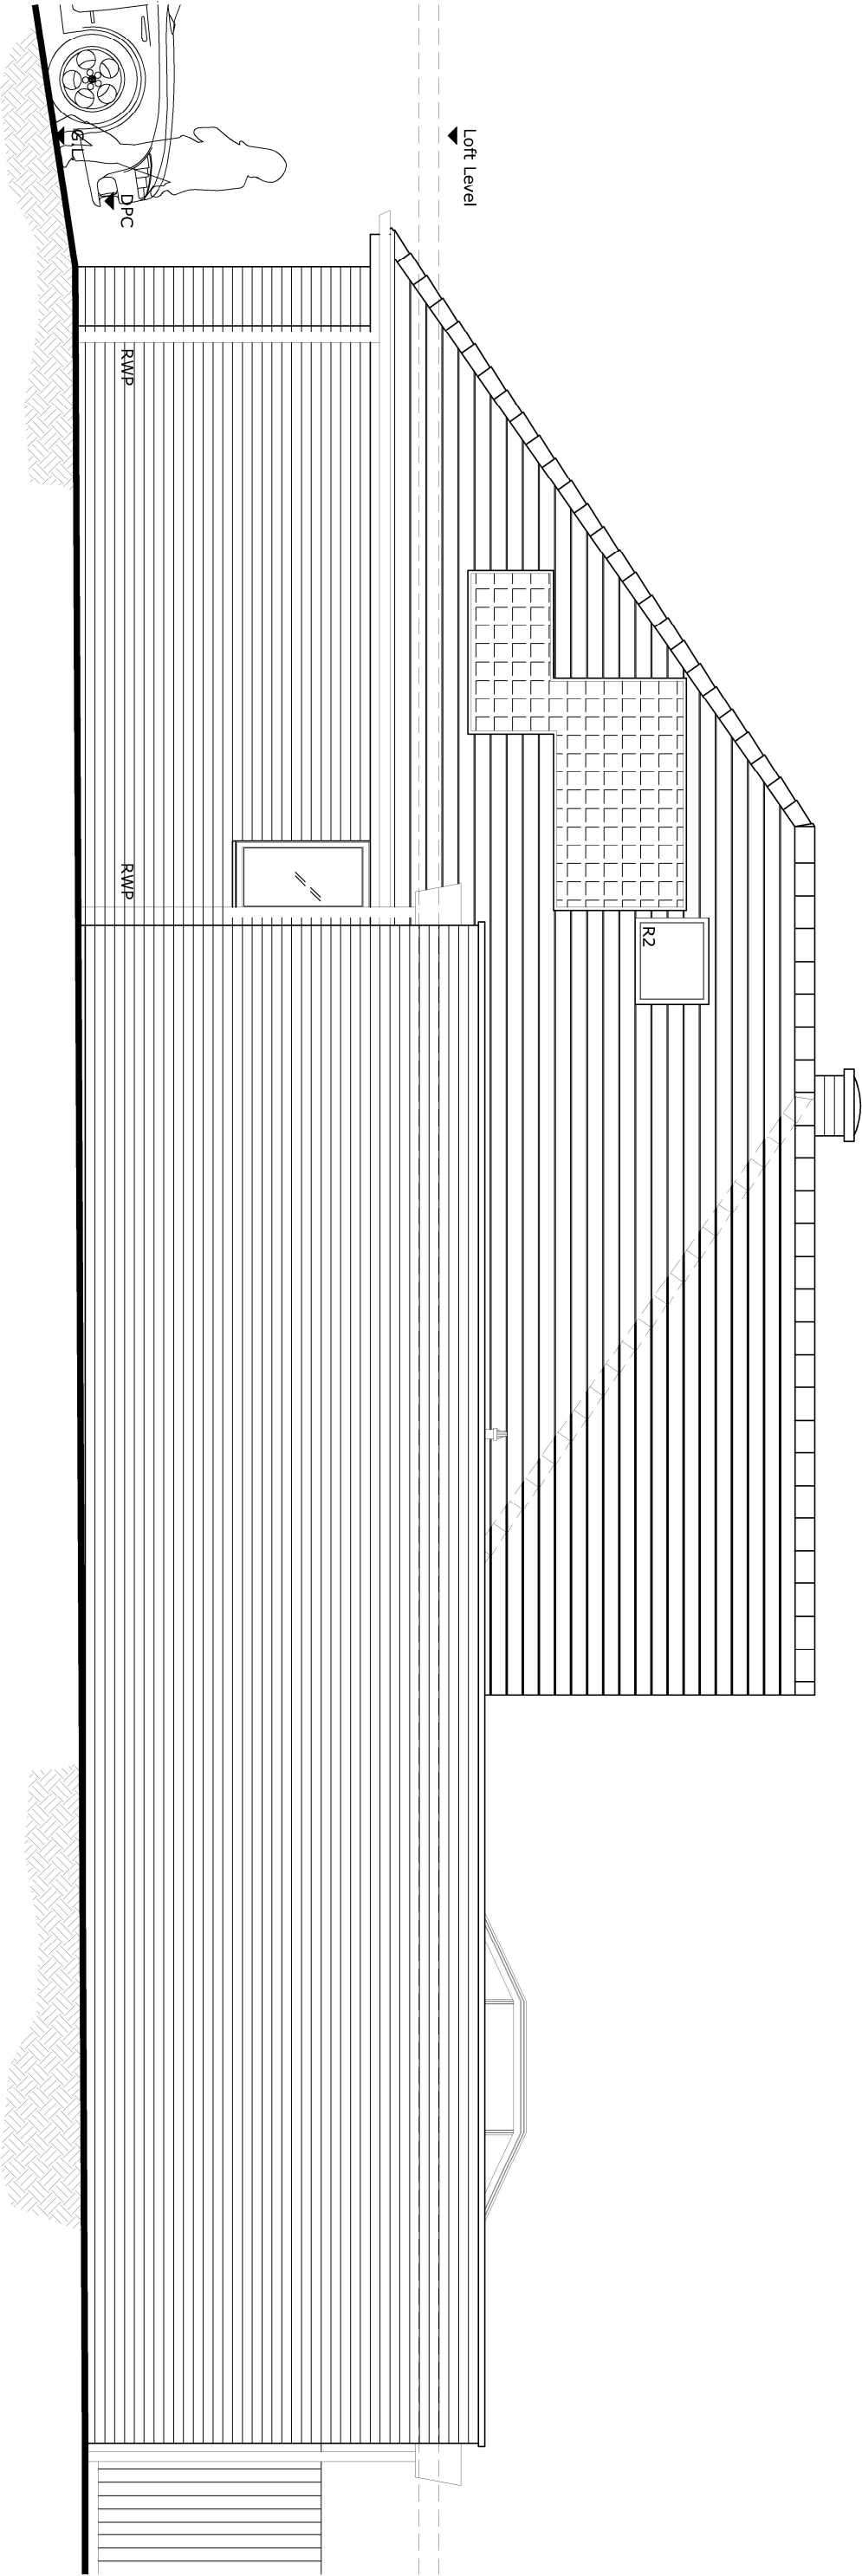

SIDE ELEVATION

FOR COMMENT/APPROVAL ONLY

Revision			
Date	Rev	Rev	
-	-	-	

NOTE: THESE DRAWINGS ARE SUBJECT TO BUILDING REGULATIONS APPROVAL AND THAT BUILDING CONTROL MAY ASK FOR AMENDMENTS AND THIS MAY HAVE AN EFFECT ON THE COST/PROGRAMME.

Client	Mr & Mrs Elliott			Scale	1:50@A2	Drawn	Checked	Date
Job title	7 Uplands Avenue, Hitchin			Job number	0304_51	Job number	Rev	MAR-26
Drawing title	Proposed Rear & Side Elevation					Drawing number	PL510	
The Workshop, Upper Floors, 87 Bancroft, Hitchin, Hertfordshire, SG5 1NQ . T. 07770844110 . W. www.diazoarchitects.com								