


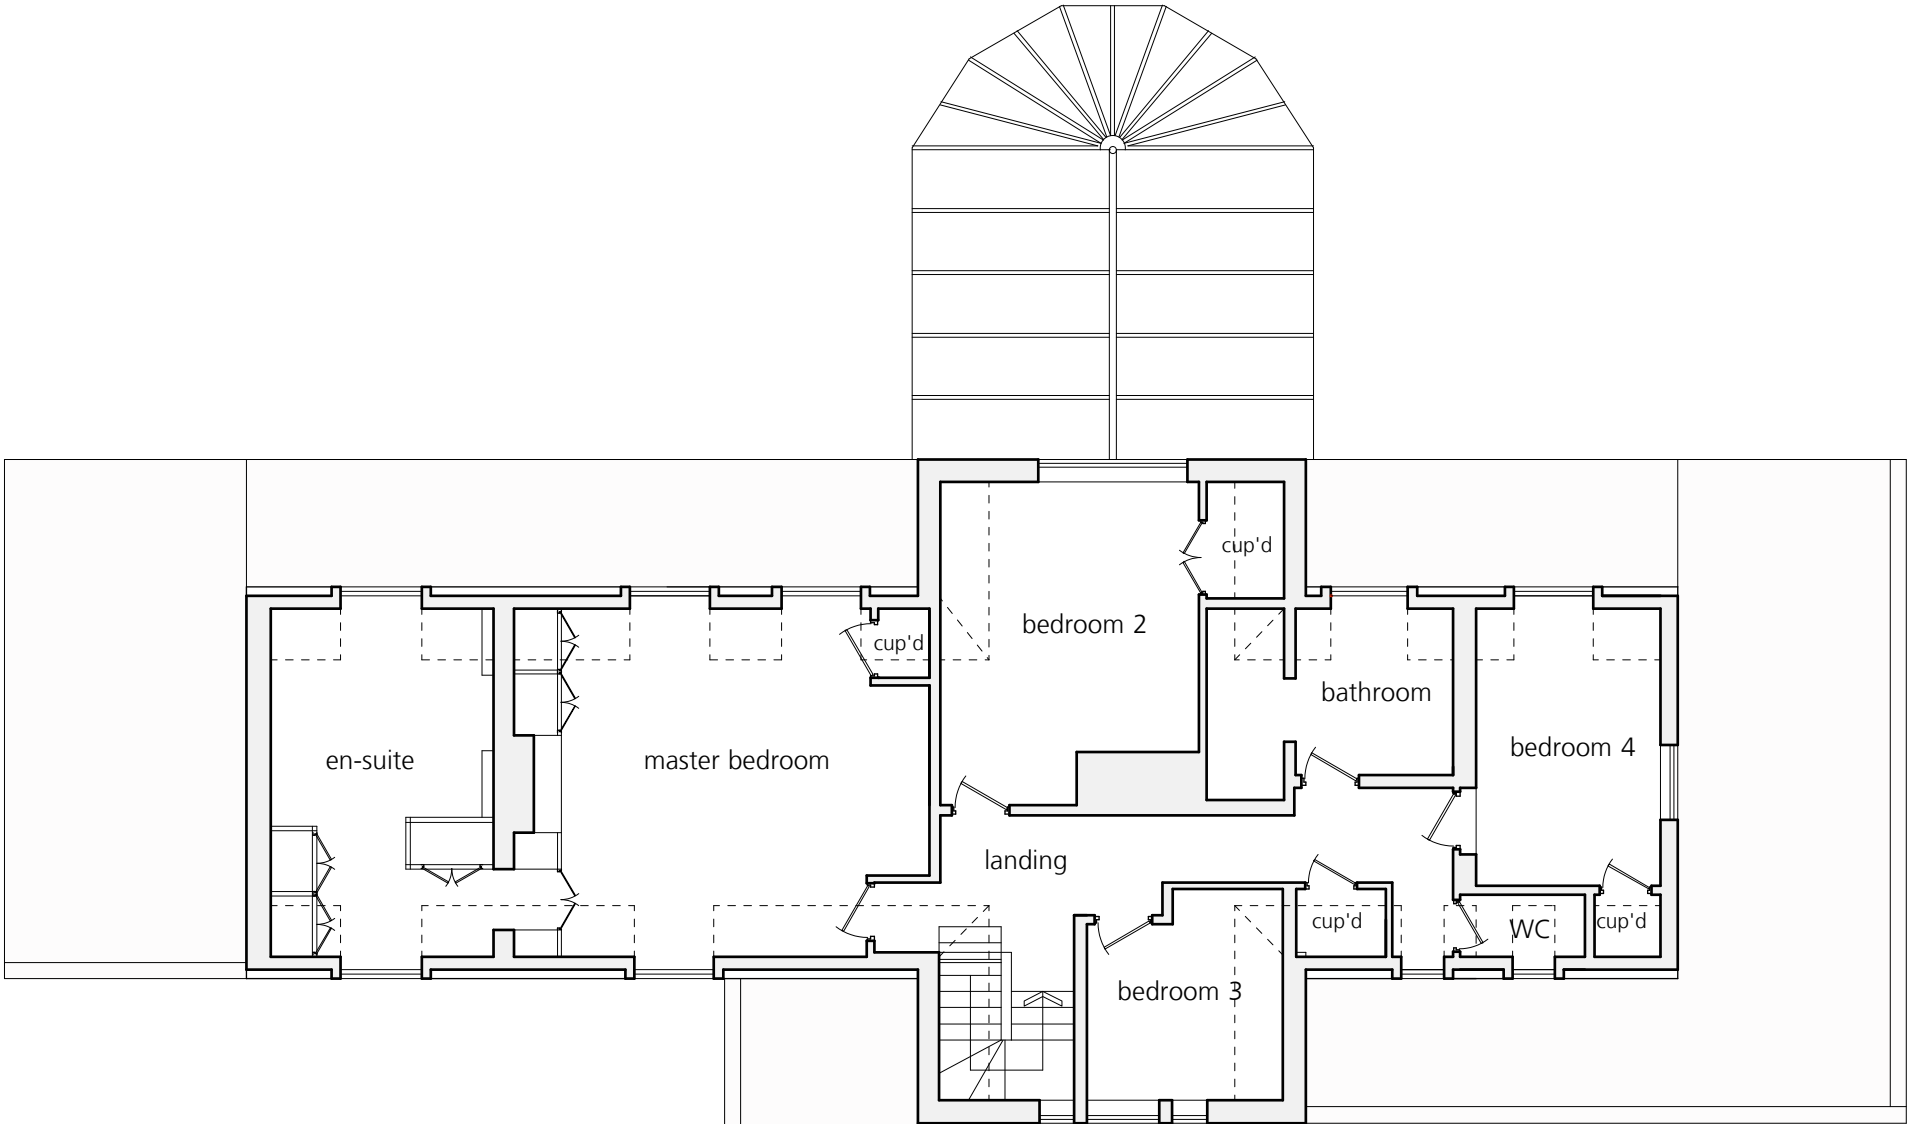

P1
REVISION

2.11.24
DATE

FLOOR AREA: 100m²

INFORMATION CONTAINED IN THIS DRAWING IS THE SOLE COPYRIGHT OF STUDIO THOMAS AND IS NOT TO BE REPRODUCED WITHOUT THEIR PERMISSION. DO NOT SCALE. ALL DIMENSIONS TO BE CONFIRMED ON SITE

PROJECT
Mansard, Newlands Close West, Hitchin, Hertfordshire SG4 9BA

DRAWING

AS EXISTING_First Floor Plan

CLIENT
Phil & Claire Parry

SCALE
1:100@A3

DATE
November 2024

DWG No.
41_EX_01

REVISION
P1

studiothomas

21 Hawley Square, Margate, Kent CT9 1PQ
www.studiothomas.uk 07799 263 959