


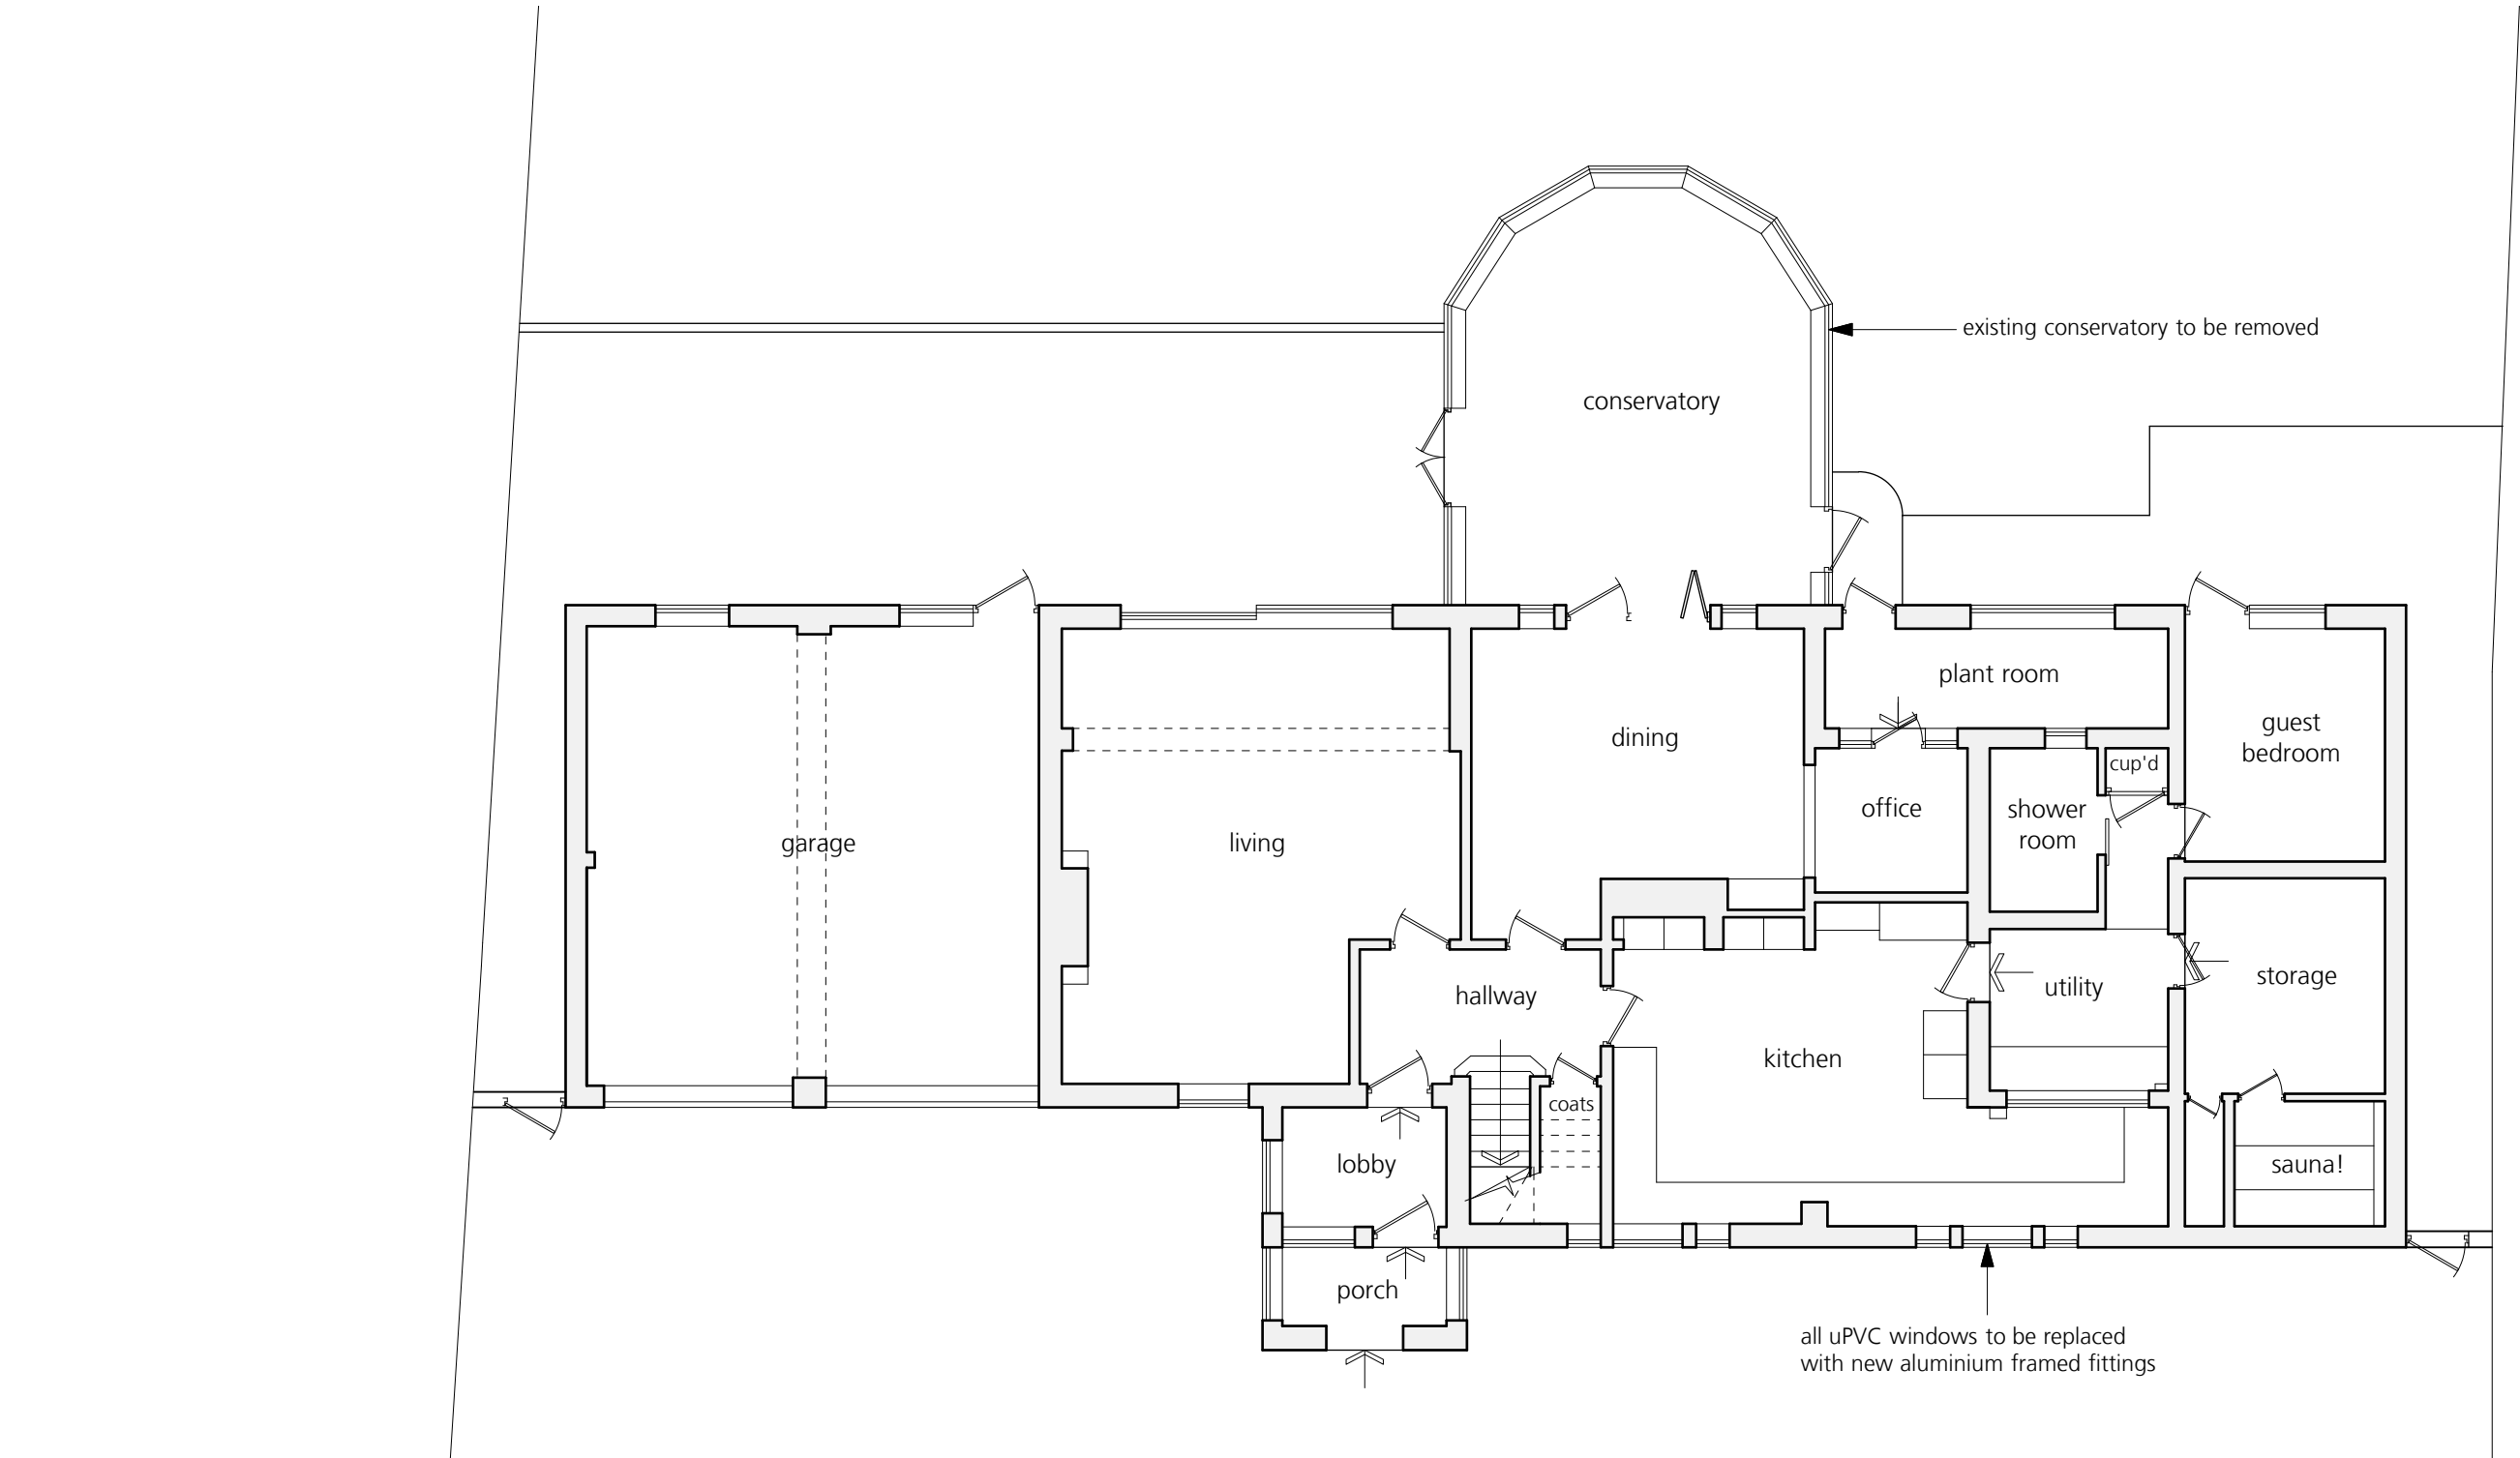

012345m FLOOR AREA: 212m² INFORMATION CONTAINED IN THIS DRAWING IS THE SOLE COPYRIGHT OF STUDIO THOMAS AND IS NOT TO BE REPRODUCED WITHOUT THEIR PERMISSION. DO NOT SCALE. ALL DIMENSIONS TO BE CONFIRMED ON SITE	PROJECT	CLIENT	SCALE	DWG No.	studiothomas 21 Hawley Square, Margate, Kent CT9 1PQ www.studiothomas.uk 07799 263 959
	Mansard, Newlands Close West, Hitchin, Hertfordshire SG4 9BA	Phil & Claire Parry	1:100@A3	41_EX_00	
	DRAWING		DATE	REVISION	
	AS EXISTING_Ground Floor Plan		November 2024	P1	

P1

REVISION

Planning Submission

12.11.24

DATE