


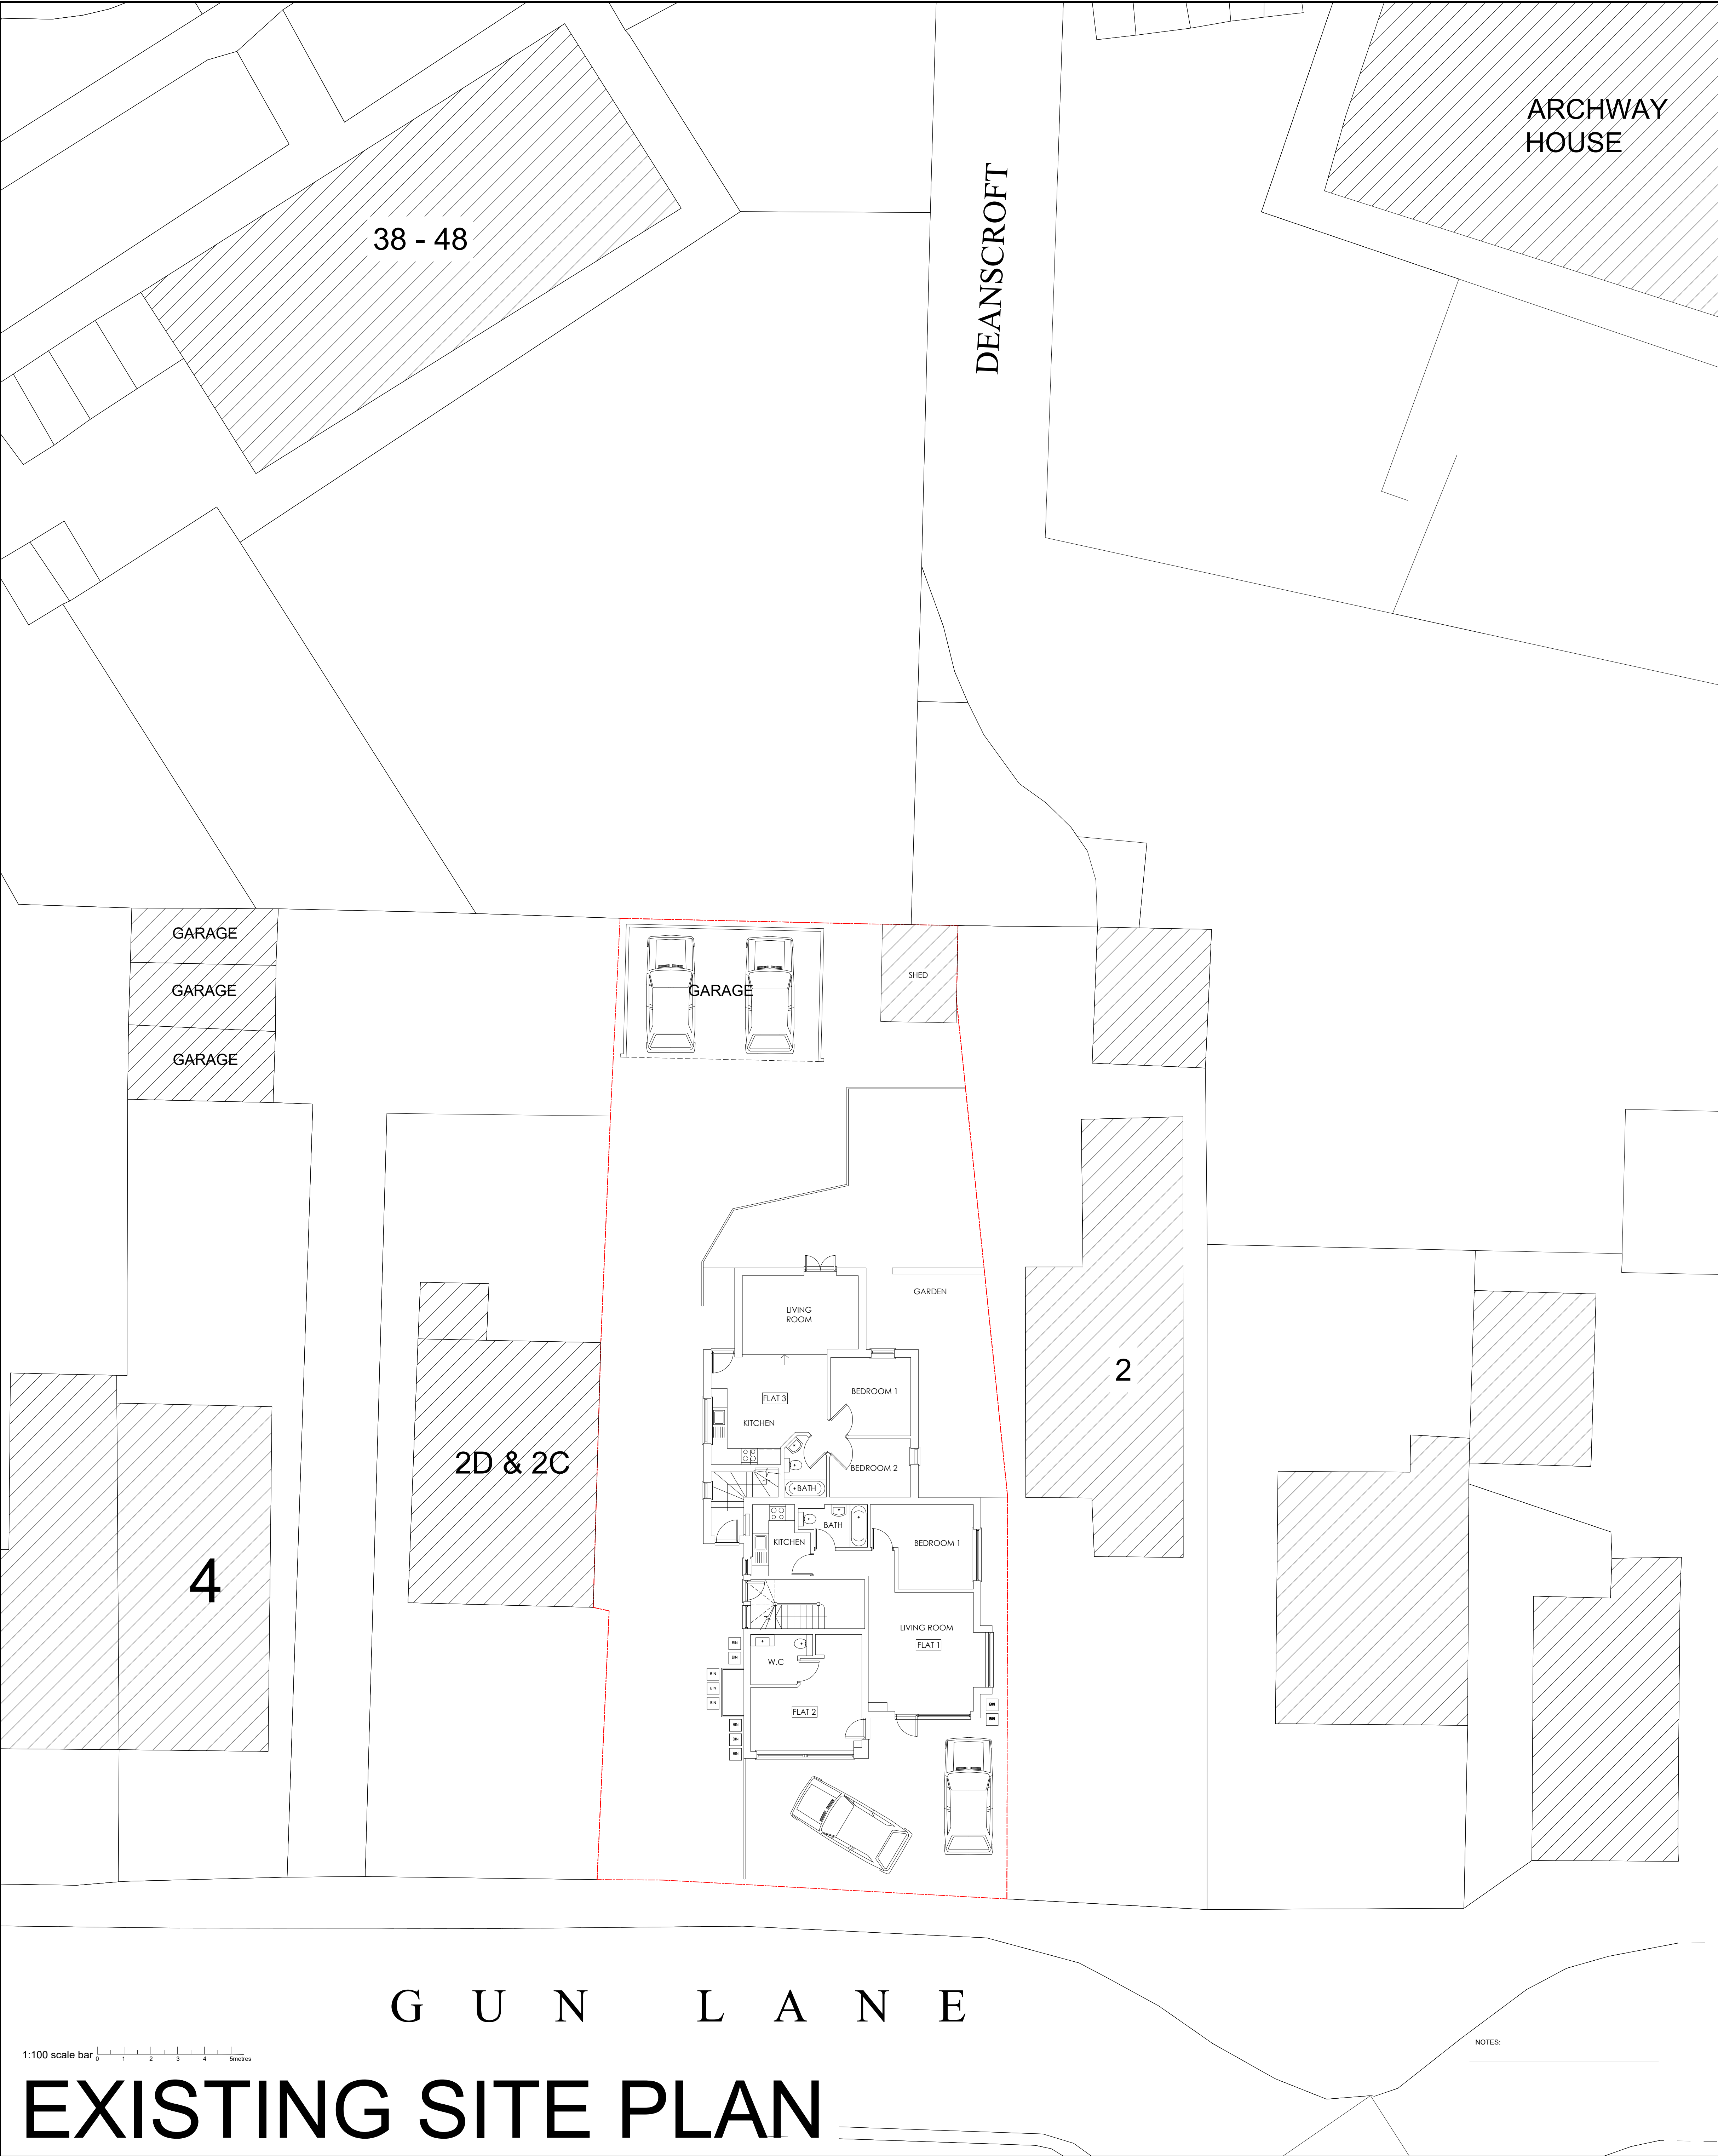

EXISTING SITE PLAN

CLIENT: Craft&Sons	SITE: 2a & 2b Gun Lane, Knebworth
DESIGNER: Westby Architecture	TITLE: Existing Site Plan & Garage
SCALE AT A1: 1:50 1:100	DATE: 05.01.24
PROJECT NO: 1038	DRAWING NO: 1038/EX/03
	CHECKED: C.B.
	REVISION:

