

With exception of planning application purposes, users shall not scale from drawings. All Dimensions supplied are in mm unless otherwise specified. All dimensions are to be checked on site prior to works commencing.

All works commenced prior to planning consent and building regulations approval is at contractor/clients own risk.


All maps are created using CAD Mapper, which utilises data sourced from OpenStreetMap, an open-data platform licensed under the Open Data Commons Open Database License (ODbL) by the OpenStreetMap Foundation (OSMF).

www.openstreetmap.org/copyright

All dimensions are from site survey.



Northings and Eastings: Coordinates relate to centre point of proposed Street Hub within Site Boundary Line.

STREET HUB 3.0:

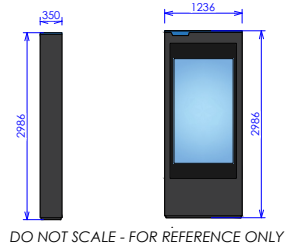

KEY:

Site Boundary Line

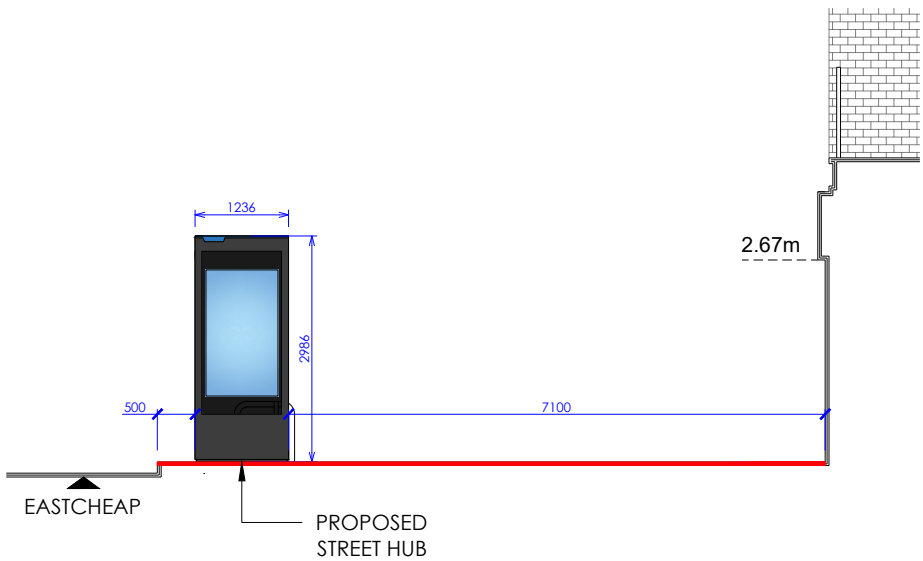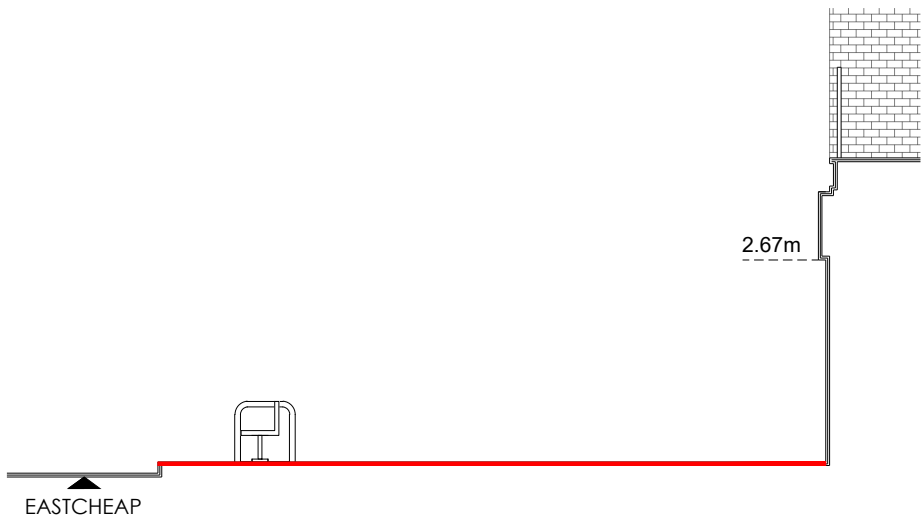

EXISTING REAR ELEVATION
SCALE 1:100



PROPOSED REAR ELEVATION
SCALE 1:100

P1	07/26	JB	FIRST ISSUE	FD
Issue	Date	By	Description	Chk'd
CLIENT:				
BT GROUP PLC				
PROJECT:				
BT GLOBAL STREET HUB				
SITE:				
PAVEMENT OUTSIDE				
29 EASTCHEAP				
LETCHWORTH GARDEN CITY				
SG6 3BY				
DRAWING:				
EXISTING & PROPOSED				
REAR ELEVATION				
SCALE:		DATE:		DRAWN_BY
1:100 @A3		JULY 2026		JB
PROJECT REF:		DRAWING NO:		ISSUE NO:
LRD-100		4010		P1



Libre SOLUTIONS
LAWLEY HOUSE,
BUTT ROAD,
COLCHESTER,
ESSEX,
CO3 3DG
01206 483960
www.libresolutions.co.uk



© Copyright of Libre SOLUTIONS (Trading Name of Lord Residential Limited)
The drawings have been prepared on behalf of the client and it is agreed on condition that it is not to be reproduced or distributed to any unauthorised persons, in whole or in part, without the prior consent in writing of the copyright owner (Libre SOLUTIONS). Do not scale from this drawing. This drawing is to be printed on paper.
With exception of planning application purposes, users shall not scale from drawings. All Dimensions supplied are in mm unless otherwise specified. All dimensions are to be checked on site prior to works commencing.
All works commenced prior to planning consent and building regulations approval is at contractor/clients own risk.