


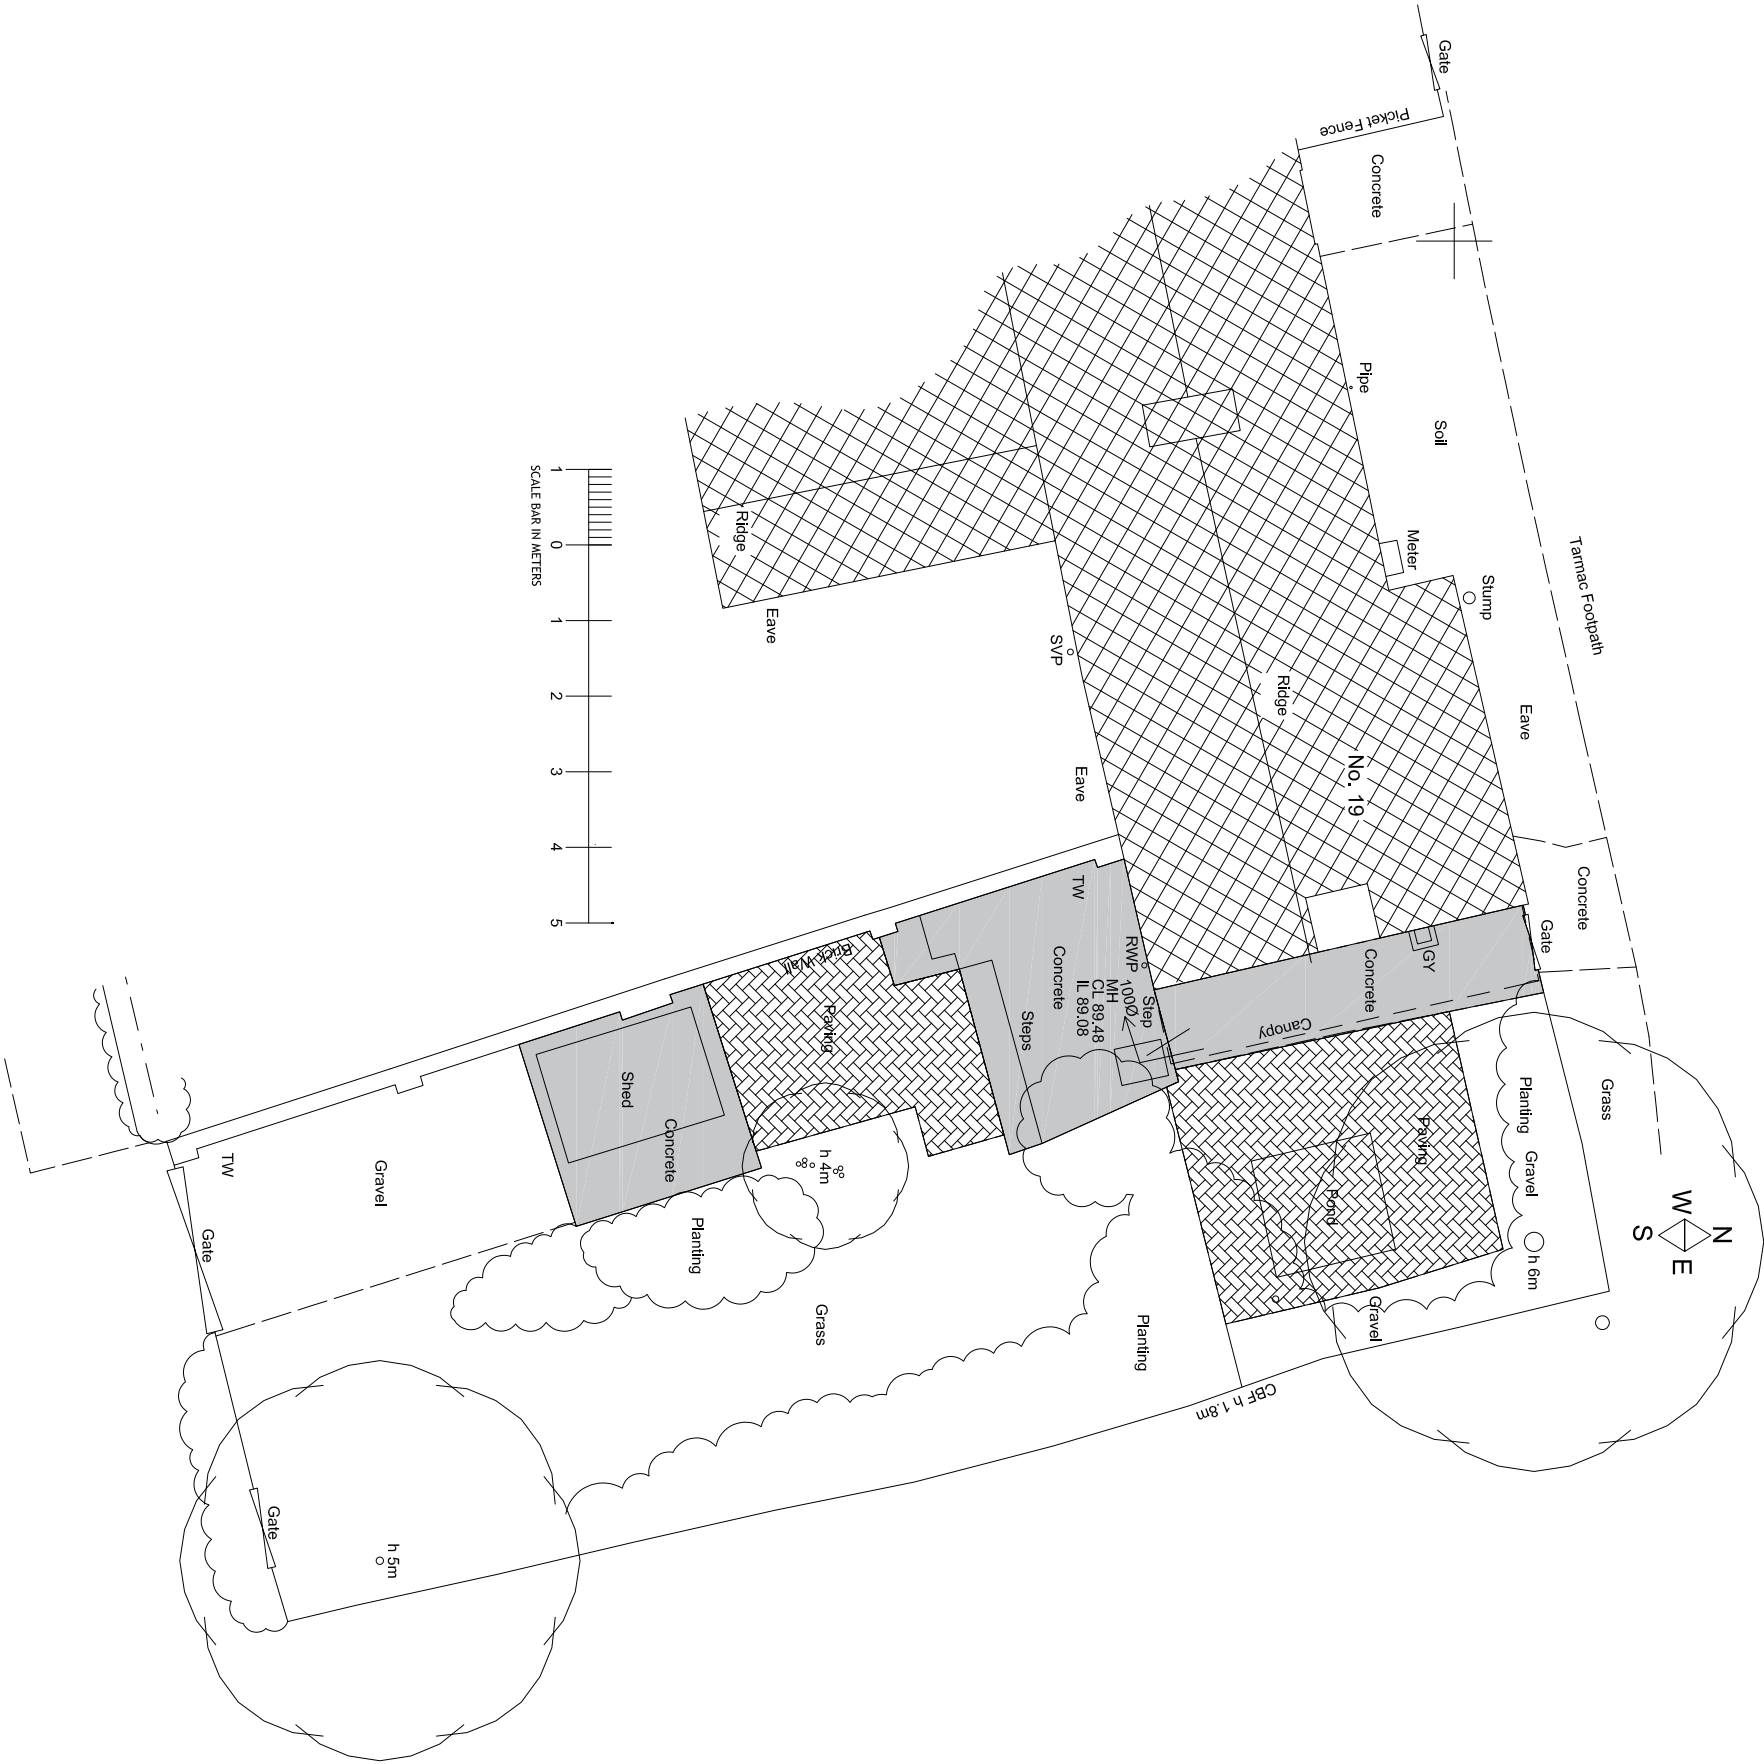

Scale from this drawing for planning only.
All existing site tree and building information has been compiled from
All dimensions are to be checked on site.
Errors are to be corrected immediately to the Architect.
To be used in conjunction with all relevant Architect's
Services and Structural Engineers drawings.

© HUGO HARDY ARCHITECT

Revision	Date	Description	Drawn By	Checked

Project			
19 GARDEN FIELDS, KIMPTON			
Client	NATASHA BAYNE	Unless indicated below this drawing is for information only	
Date	23.04.26		
Format	A3		
Scale	1:100	PLANNING	
Drawn	NH	CAD Reference	
Checked	NH		
Drawing Title	Project Number	Drawing Number	Issue
EX: SITE PLAN	076	076/EX/01/PL	-

© HUGO HARDY ARCHITECT

20 Parkway Rd,
Hemel Hempstead
Herts SG9 6JH
England
UK
T4434742
+44 (0) 7861 429701