


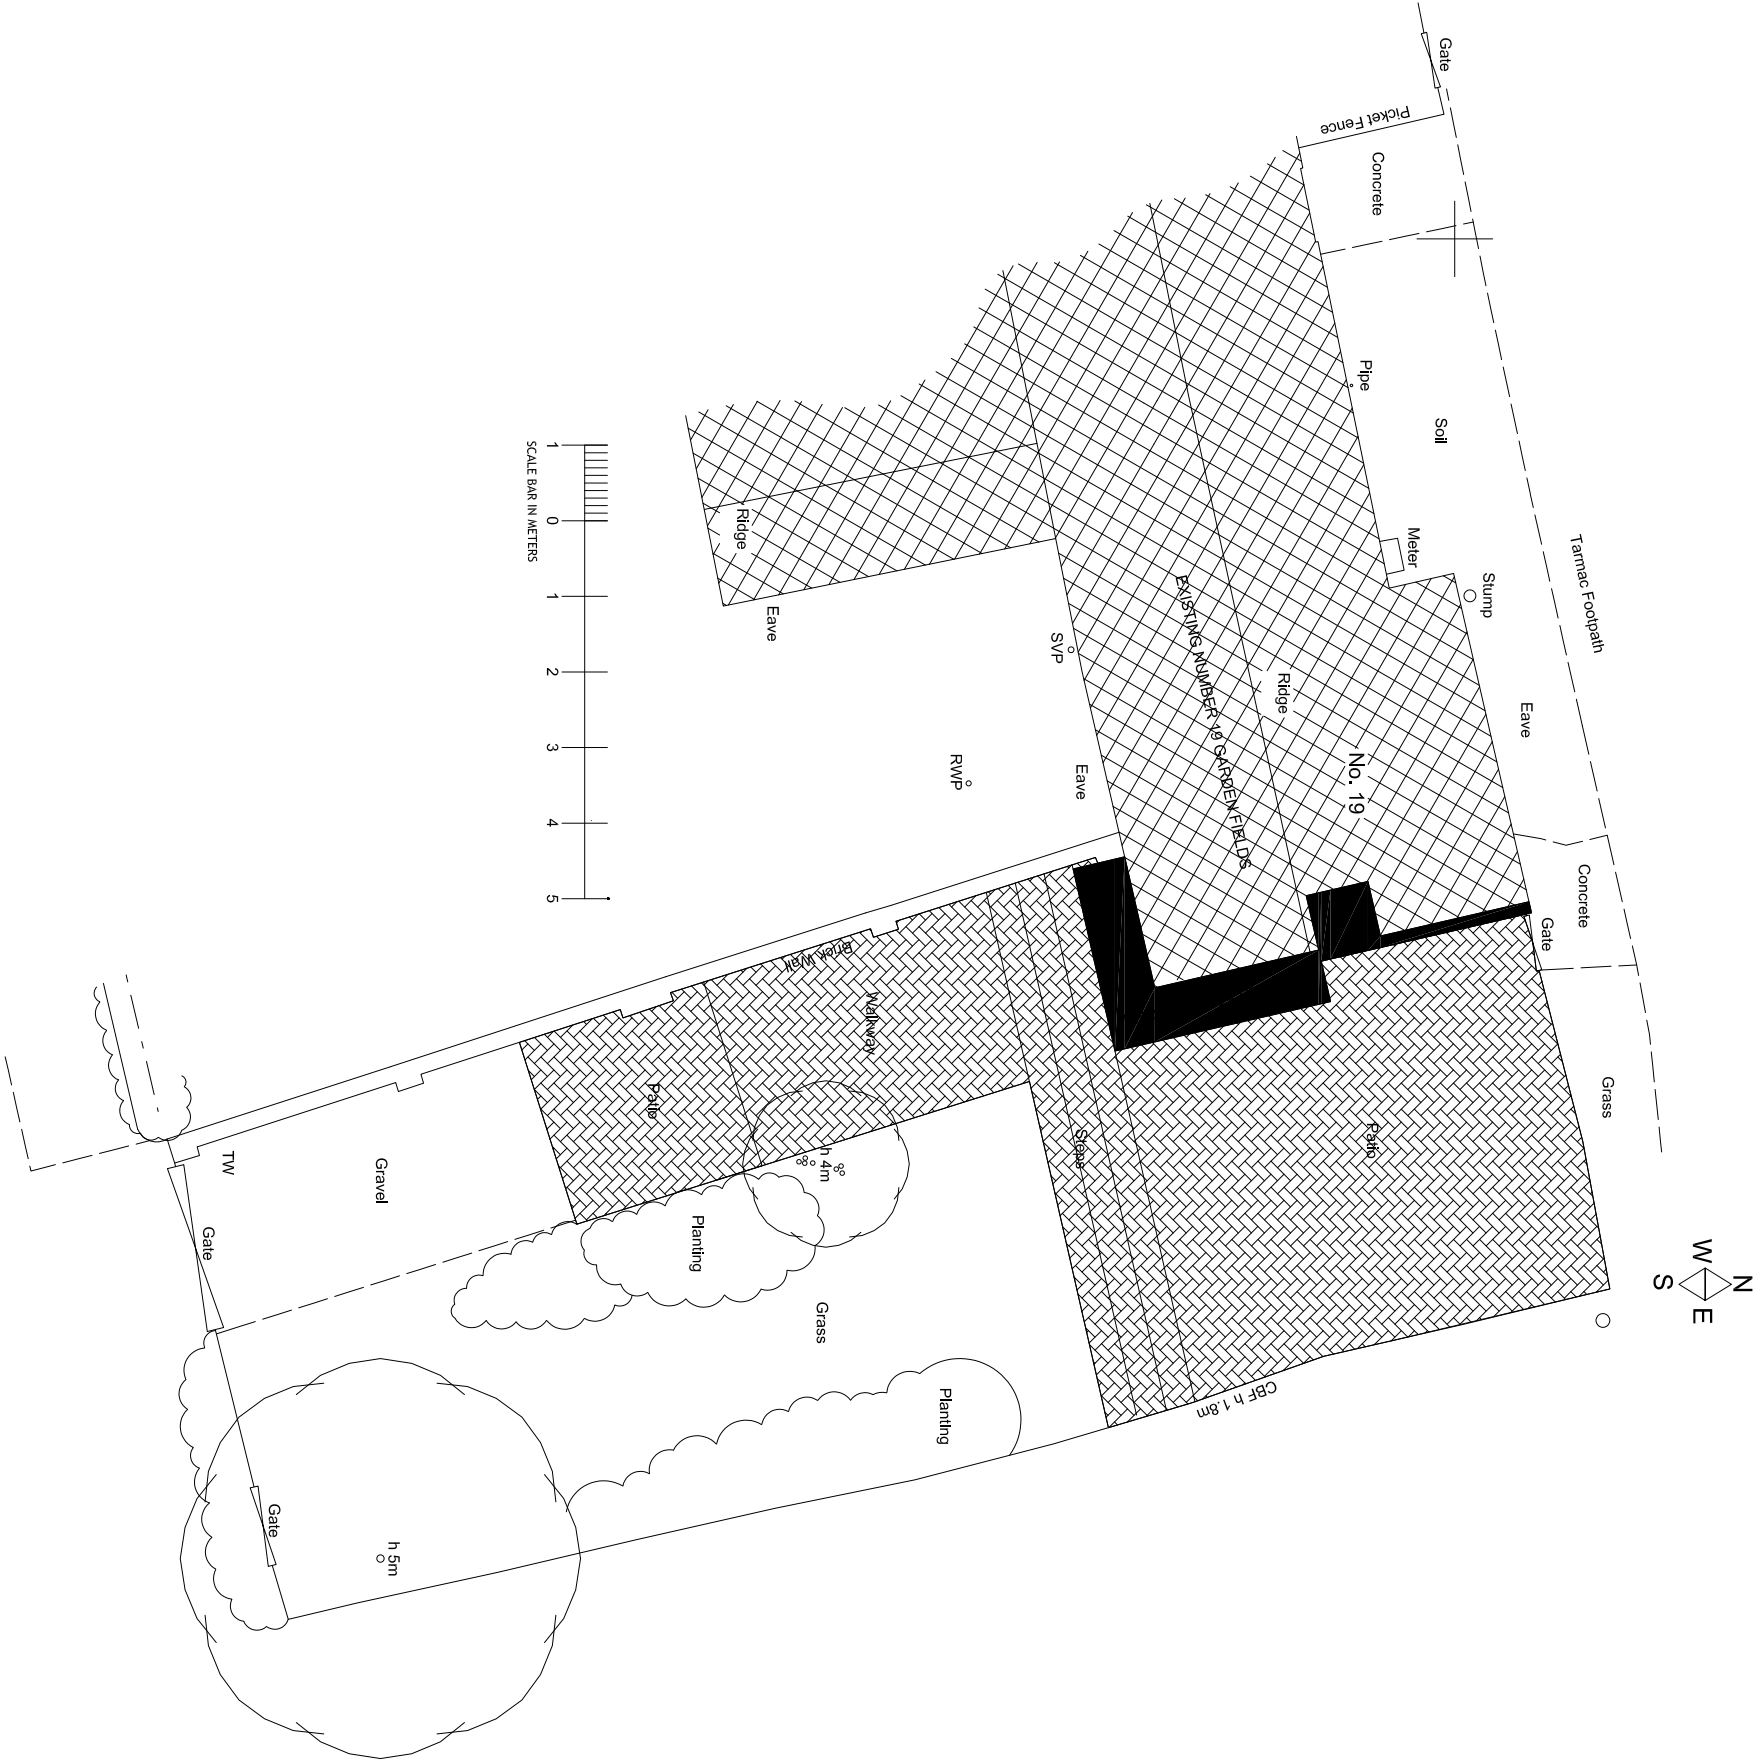

Scale from this drawing for planning only.
All existing site lines and building information has been compiled from
All dimensions are to be checked on site.
Errors are to be corrected immediately to the Architect.
To be used in conjunction with all relevant Architect's
Services and Structural Engineers drawings.

© HUGO HARDY ARCHITECT

Revision	Date	Description	Drawn By	Checked

Project			
19 GARDEN FIELDS, KIMPTON			
Client	NATASHA BAYNE	Unless indicated below this drawing is for information only	
Date	23.04.26		
Scale	A3	PLANNING	
Scale	1:100		
Drawn	NH	CAD Reference	
Checked	NH		
Drawing Title	PROP. SITE PLAN	Project Number	076
		Drawing Number	076/01/PL
		Issue	-

© HUGO HARDY ARCHITECT

50 Parkway Rd,
Hemel Hempstead
Herts SG1 1YD
Tel: 01462 474747
+44 (0) 7861 429701