


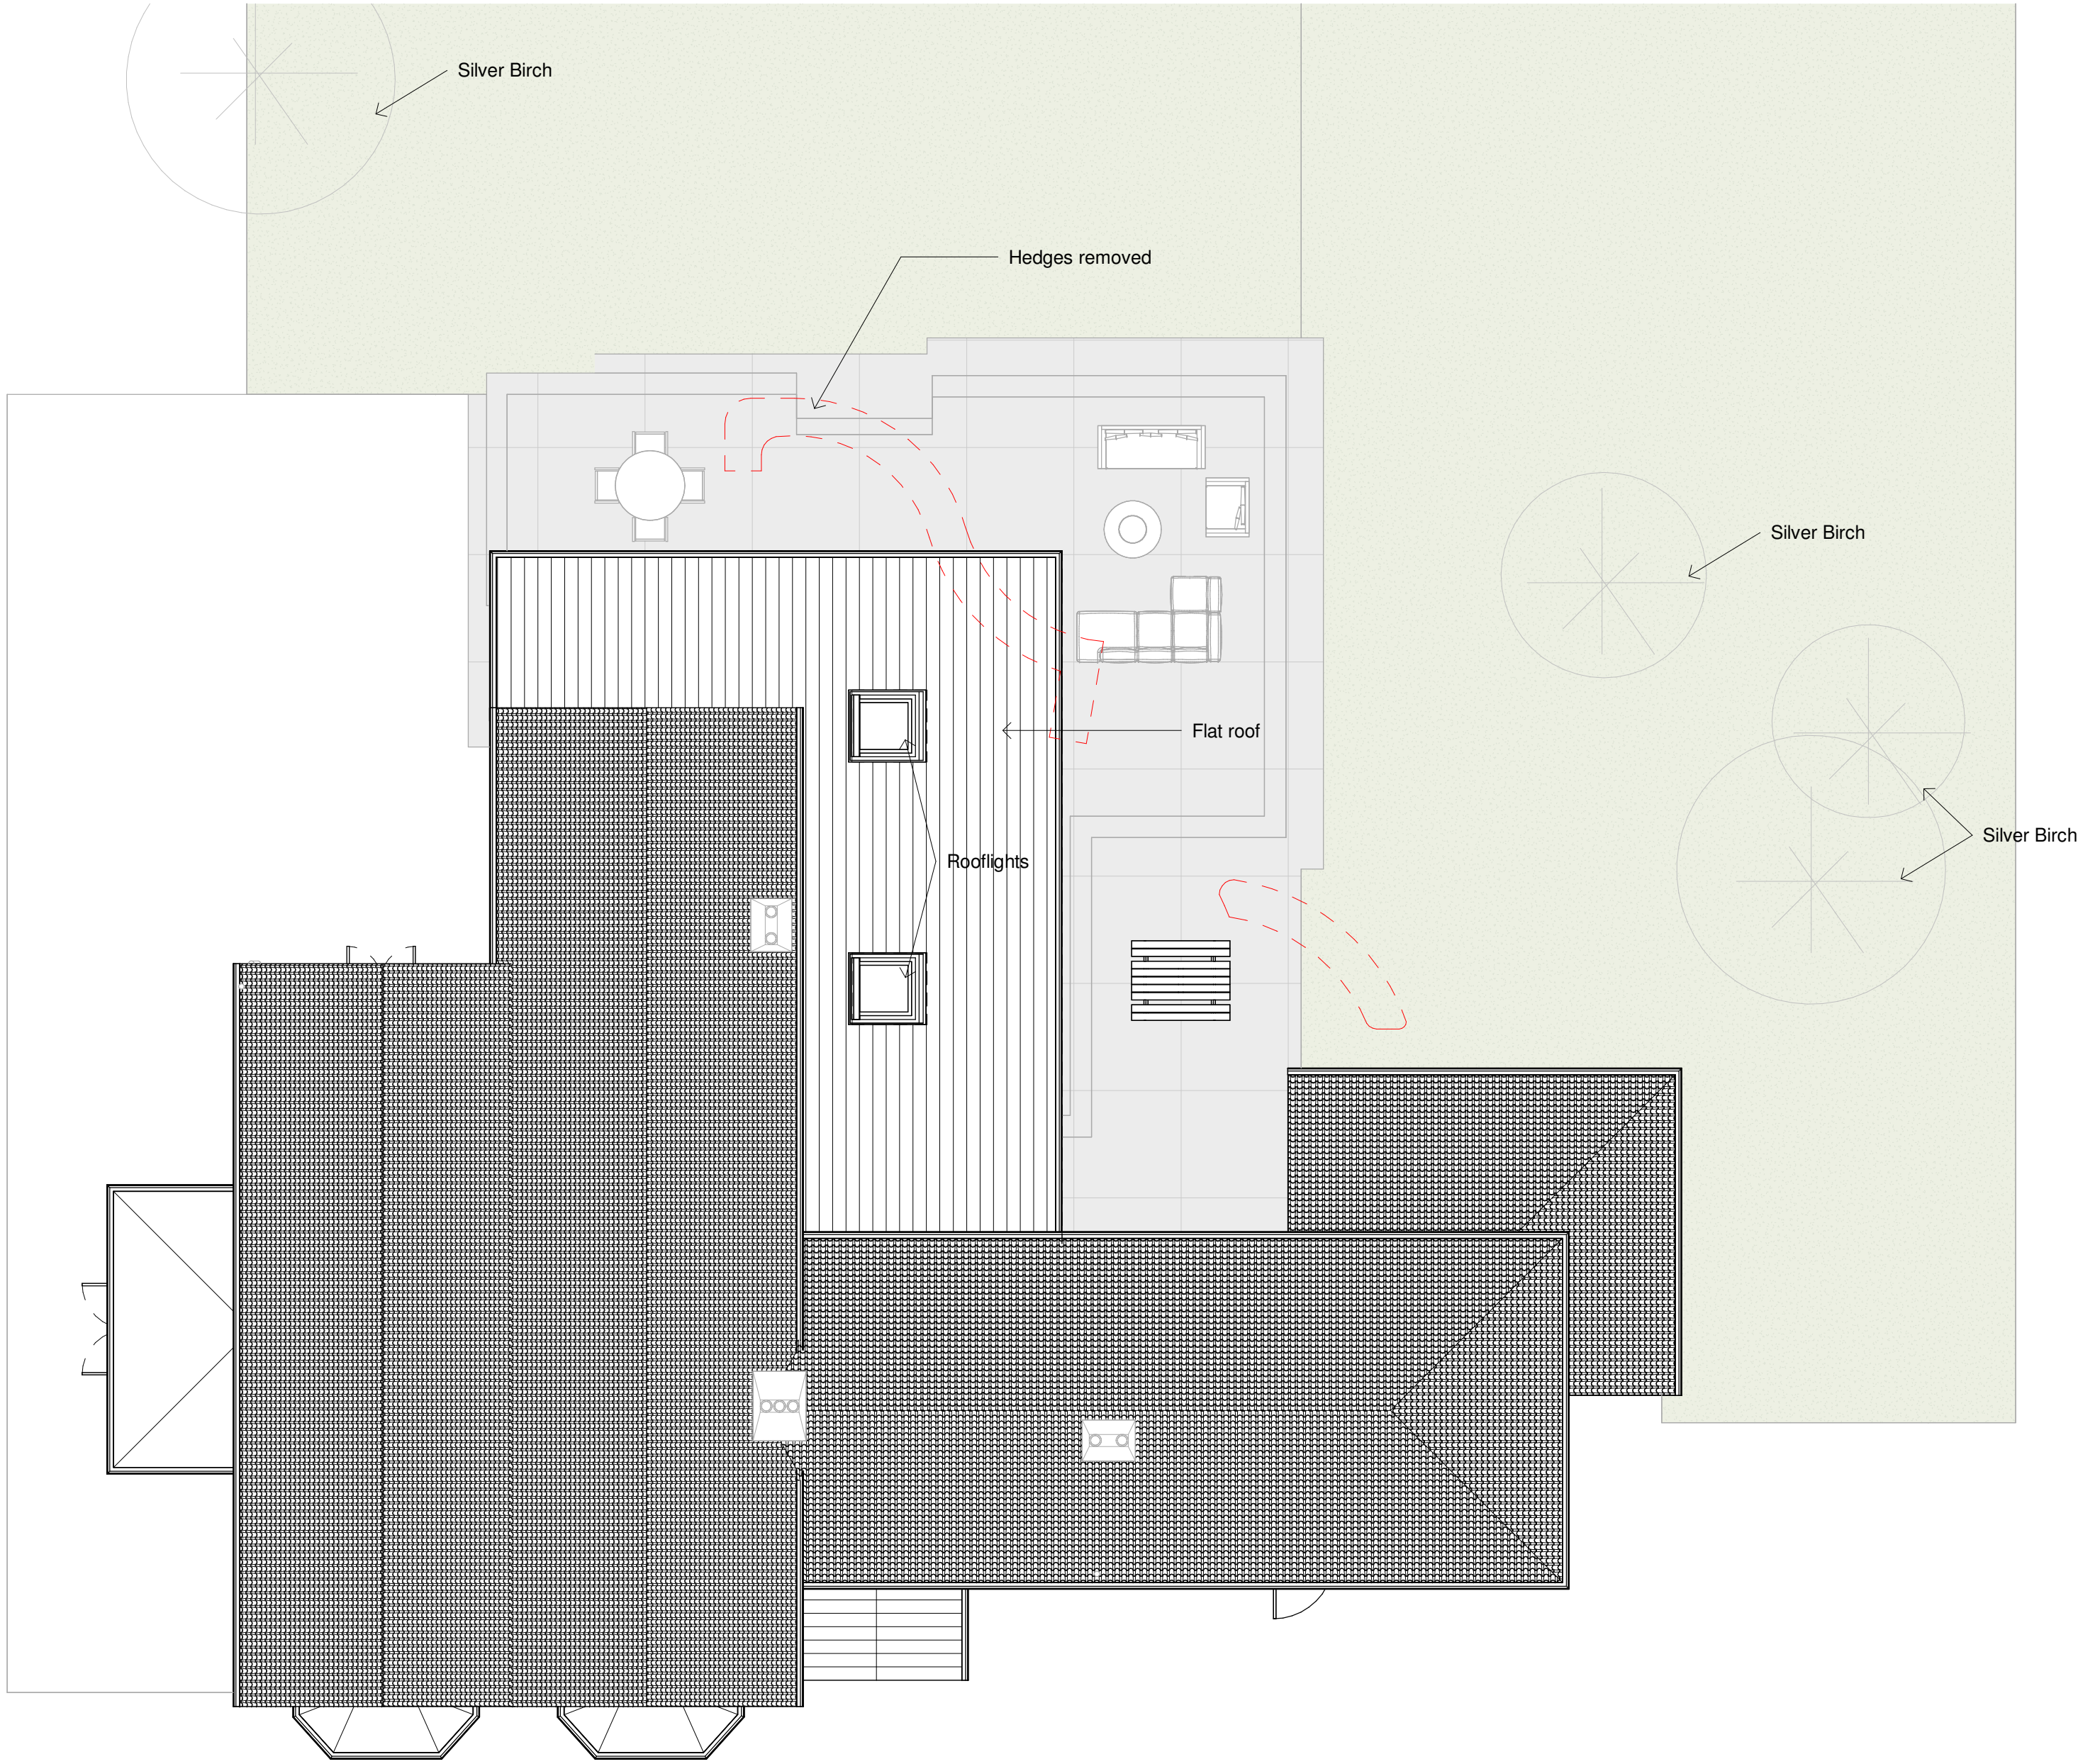

1 **Block Plan - As Proposed.**
1 : 100



2 **Proposed Rear Elevation**
1 : 100



4 **Proposed Side Elevation**
1 : 100



3 **Proposed Side Elevation.**
1 : 100


MATERIALS

Roof
Single Ply membrane Flat roof

Walls
Brick to match existing.

Doors
Aluminium framed double glazed patio doors

Windows
Aluminium framed double glazed patio windows

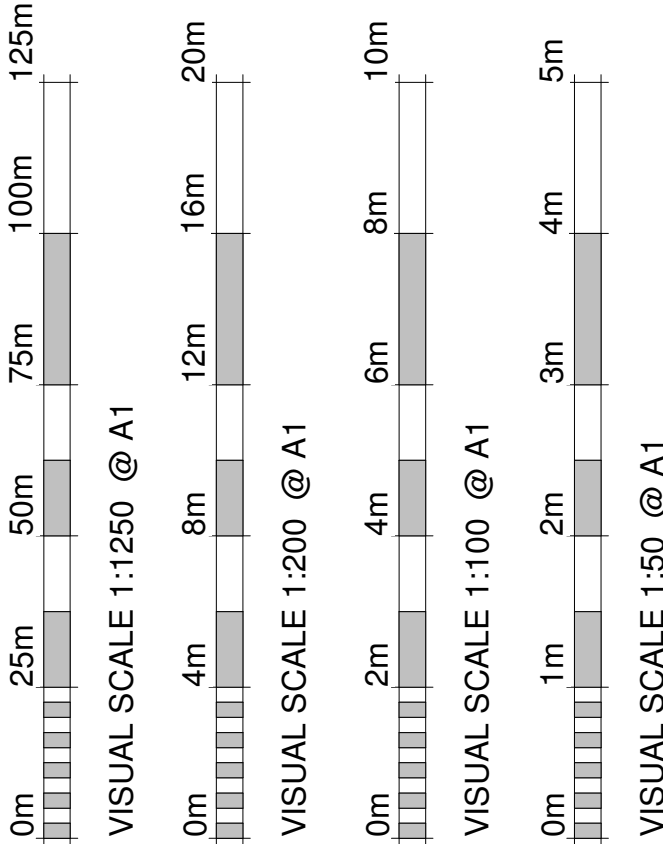

A Elevation labels changed 06/03/2025 NC

Revision Number	Revision Description	Revision Date	Issued by
Revision			

Planning

Status:
Dimensions, areas and levels where given are only approximate and subject to site survey.
All dimensions are to be checked on site. Figured dimensions only are to be taken from this drawing.
This drawing is to be read in conjunction with all relevant consultants and/or specialists drawings/documents and any discrepancies or variations are to be notified to the Architect before the affected work commences. This drawing is copyright and remains the property of the Architects.



telephone:01462 453931
email:info@croearchitects.co.uk
web: www.croearchitects.co.uk

Project:
Lylley Manor Farm
Hexton Road, Lilley
LU2 8NA

Client:
Mr & Mrs Shaw

Drawing name:
As Prop Block plan/ elevations

Scale: 1 : 100 at A1	Drawing number	Revision
Date: 12 - 24	24103 - 011	
Drawn by: NC		