

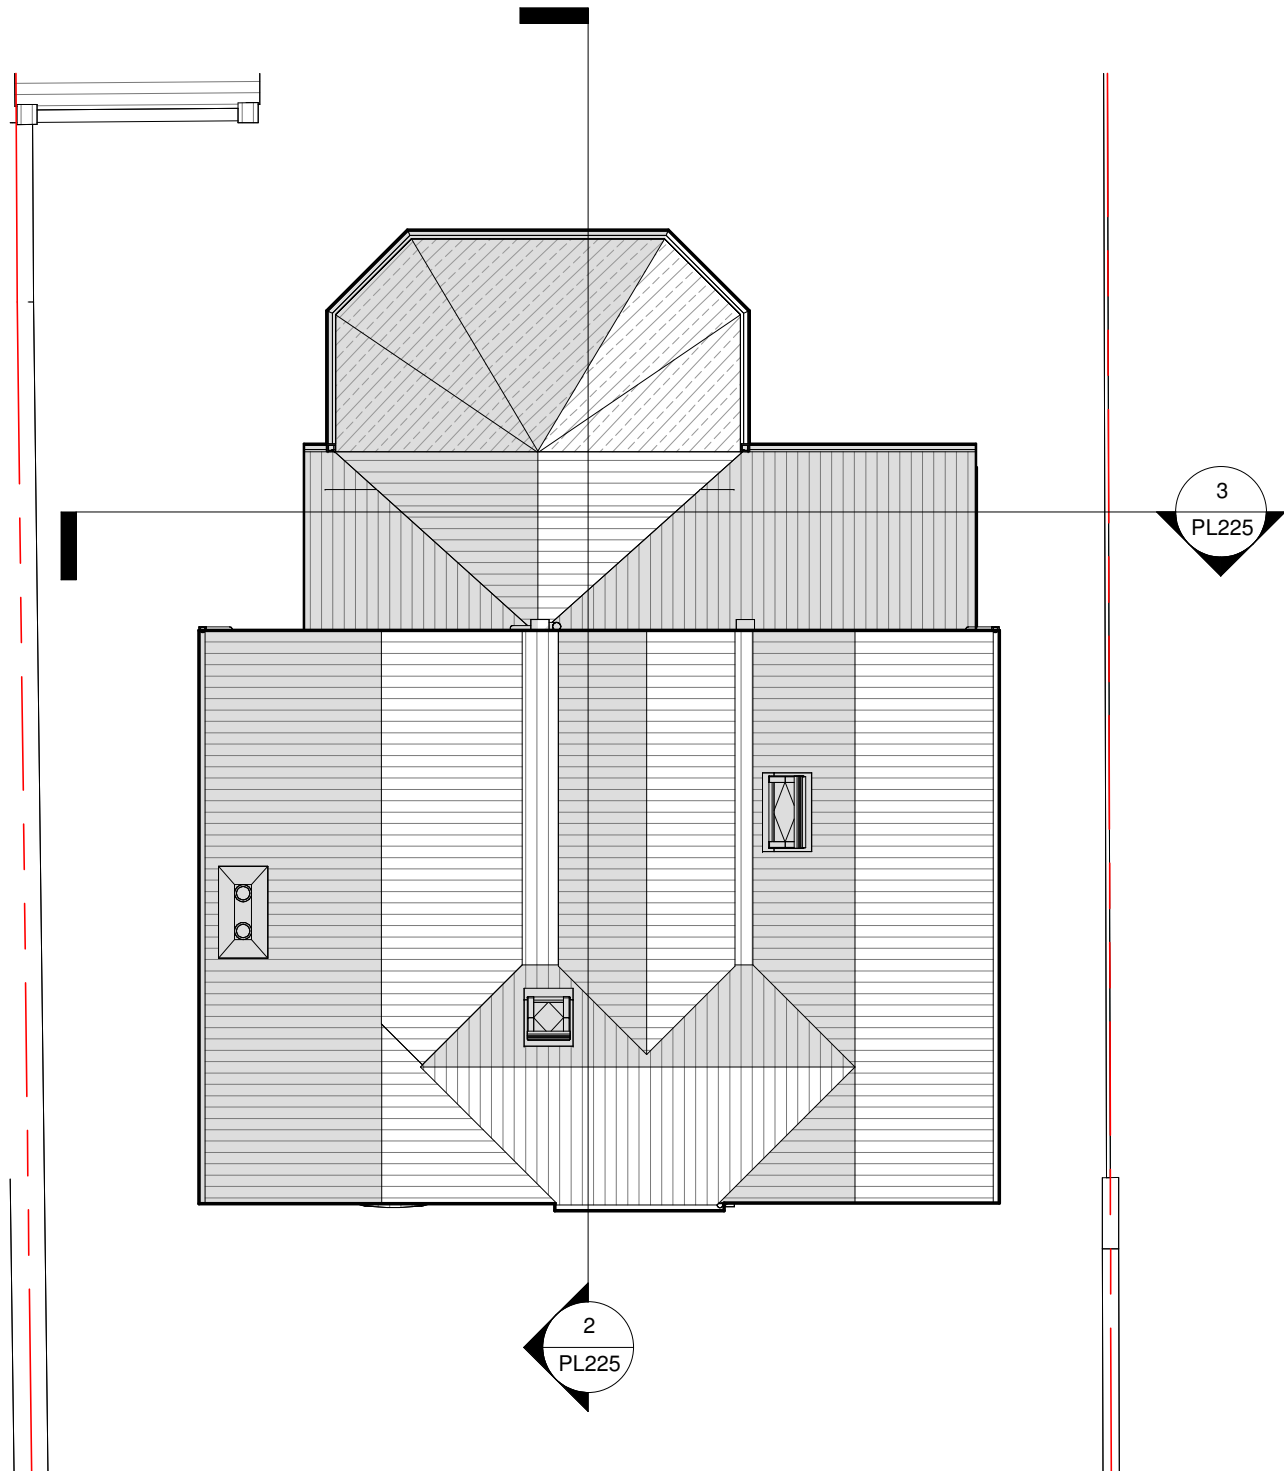


 

1 Roof Plan - Existing
1 : 100 @A3

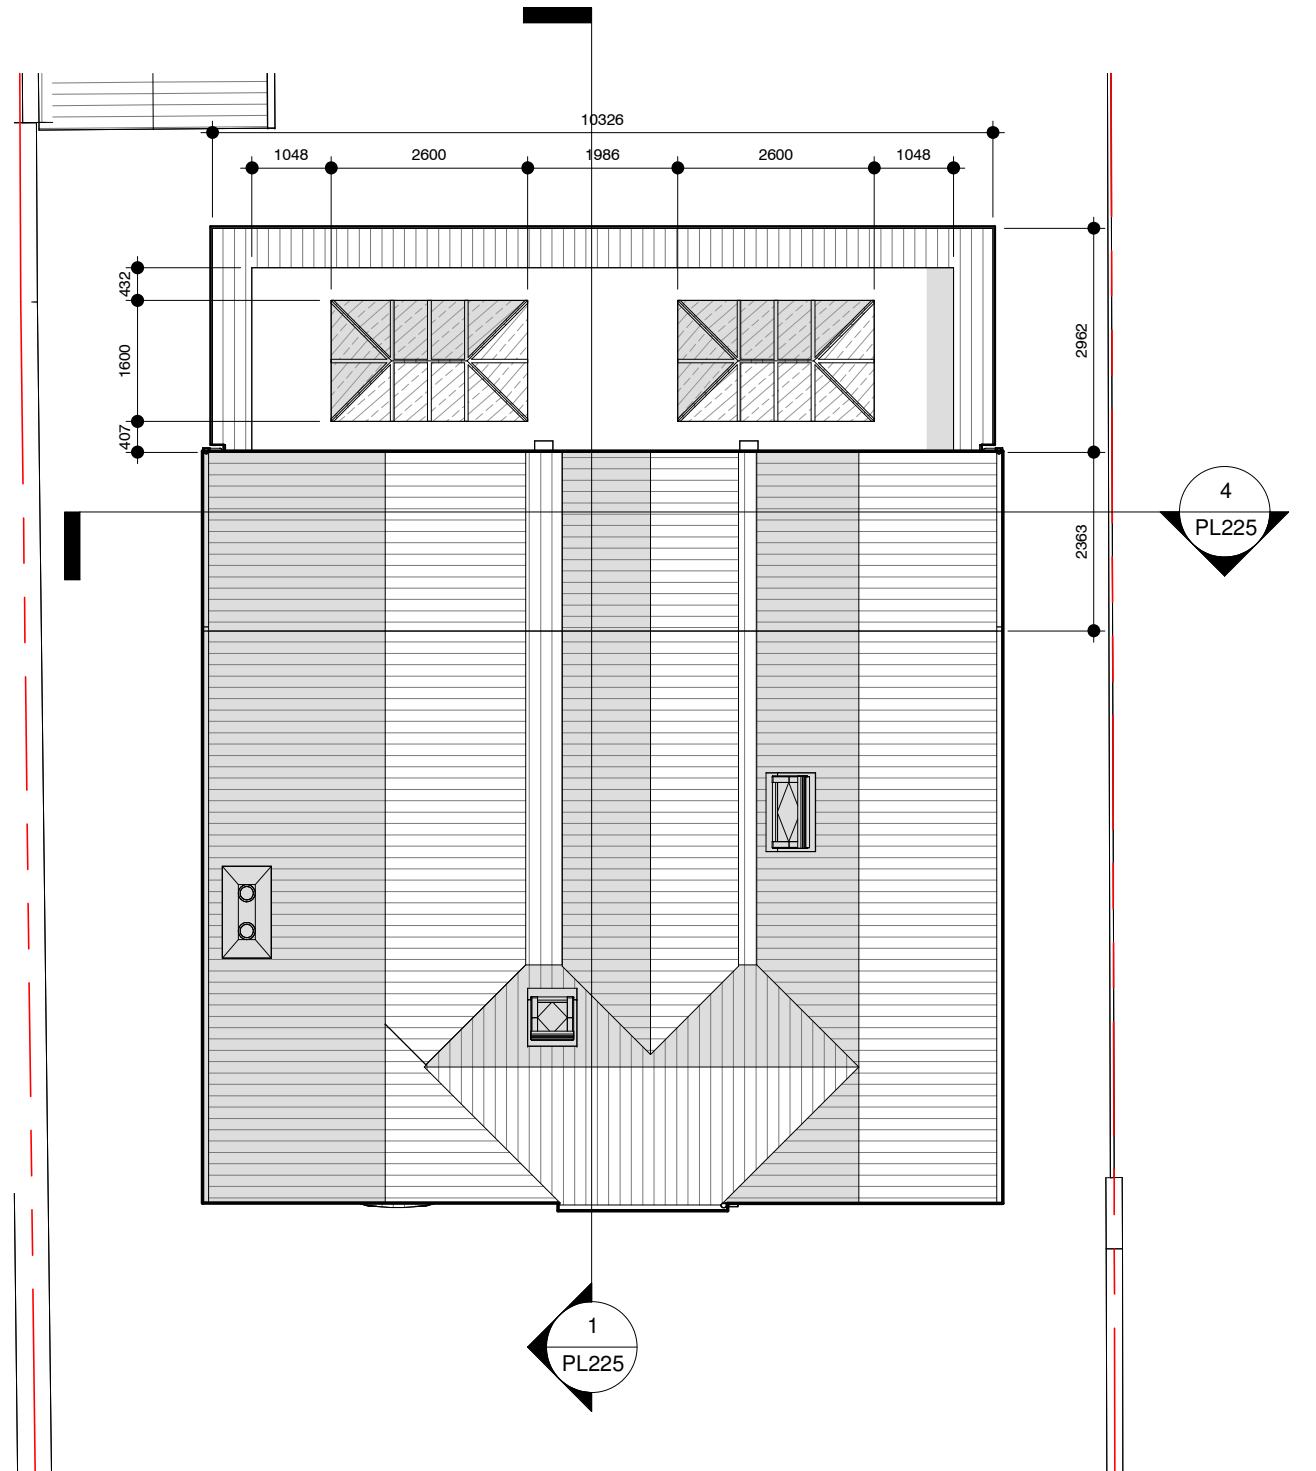

2 Roof Plan - PROPOSED
1 : 100 @A3

Client: Ben & Katie Farrer
Address: 10 The Quadrant, Letchworth Garden City, SG6 4TY
Sheet Size - A3

Title: Roof Plans
Status: Planning

Project number: BF-2535	Drawing number: PL150	Revision:
Scale: 1 : 100@A3	Drawn by: Author	Date: 09/18/25

The copyright of this drawing is vested with the author and must not be copied or reproduced without consent. Figures and dimensions are to be taken from this drawing. All contractors must visit the site and be responsible for checking all existing conditions and notifying the author of any discrepancies prior to any manufacture or construction work. Note this drawing will only be to scale at stated sheet size.

Revisions:	Rev	Description	Date


PicklePlanning

1 Sale Drive-
Baldock-SG7 6NS
07843238113
pickleplanning@gmail.com
www.pickleplanning.co.uk