

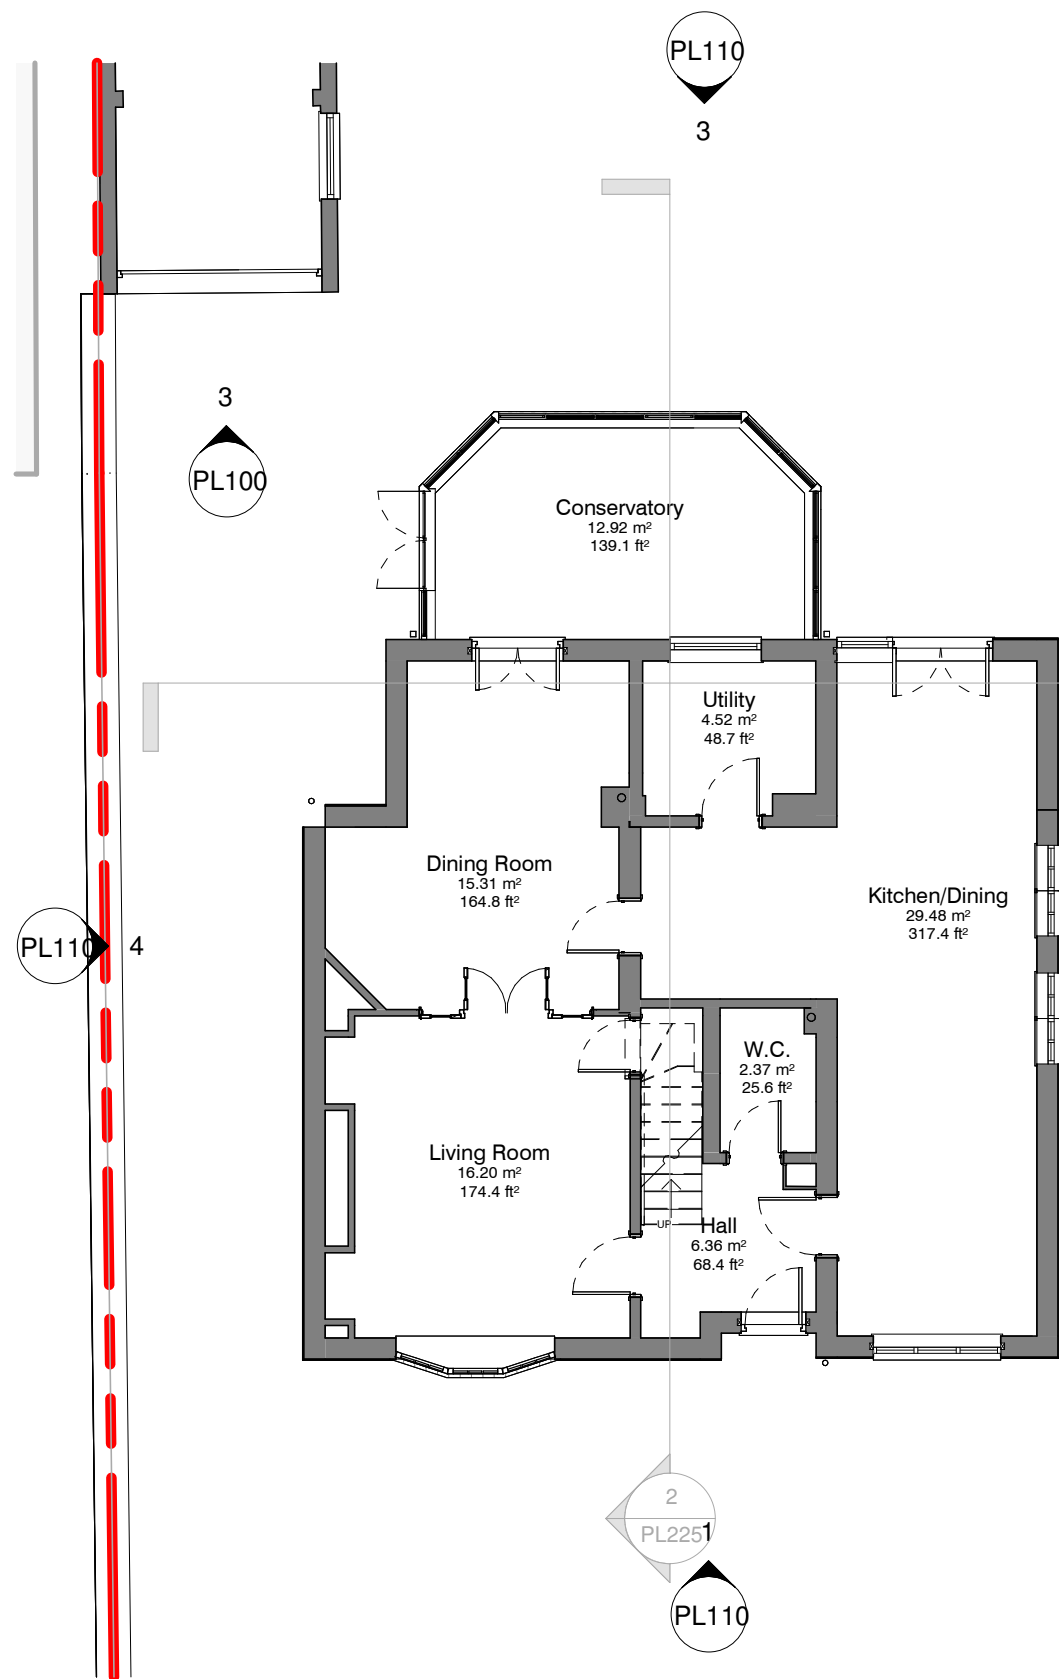


 

1 GROUND - Existing
1 : 100 @A3

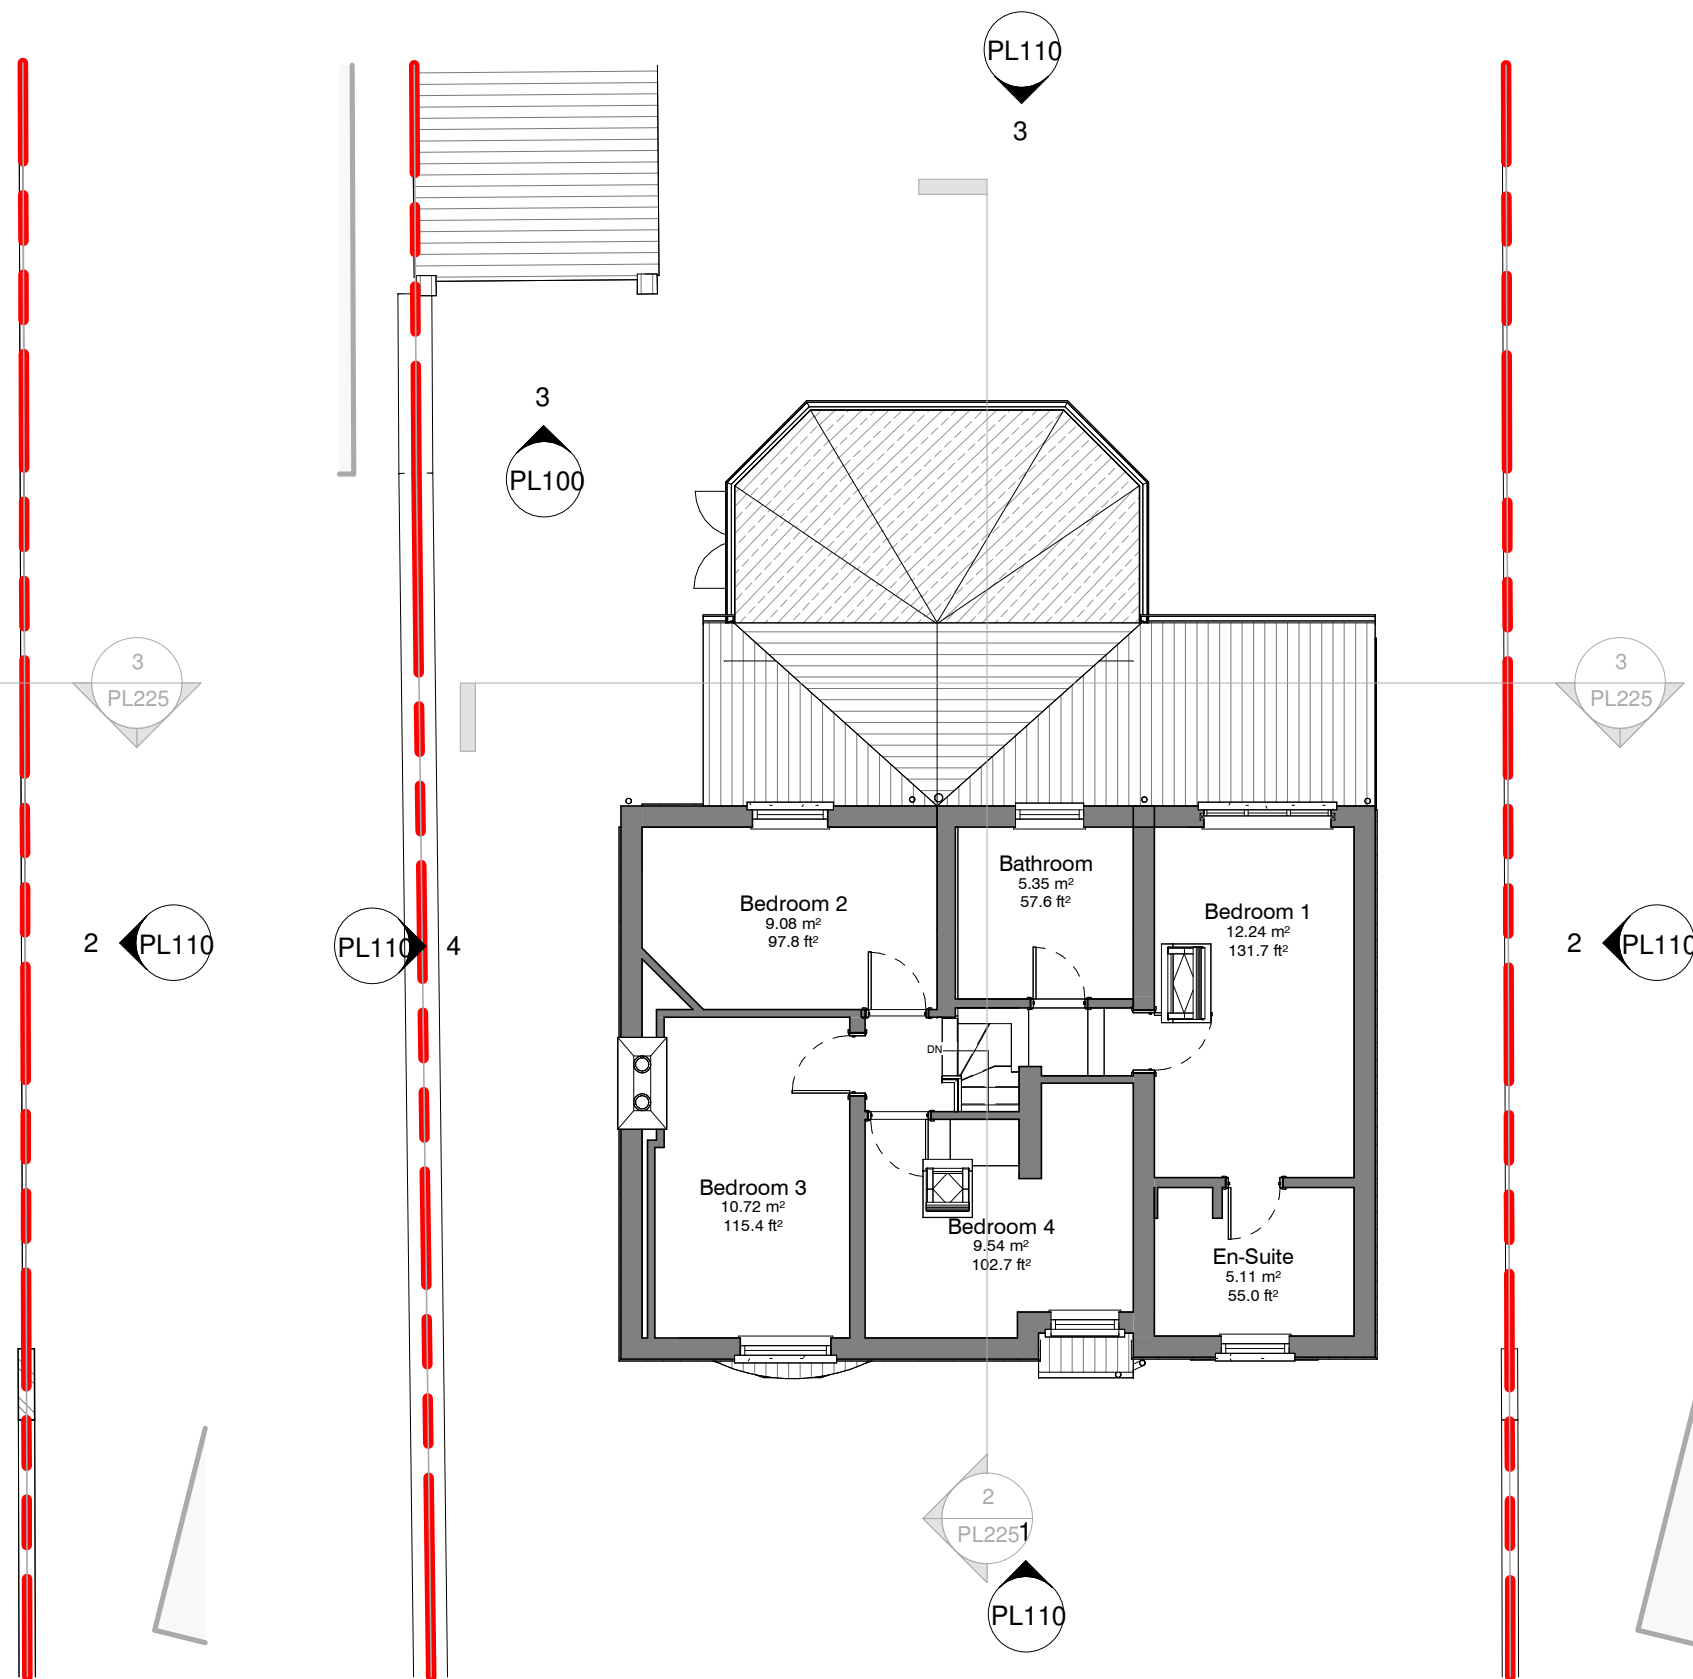

3 FIRST - Existing
1 : 100 @A3

Client: Ben & Katie Farrer		Title: Existing Floor Plans		Project number: BF-2535		Drawing number: PL101		Revision: 		Revisions: Rev Description Date		 PicklePlanning	1 Sale Drive- Baldock-SG7 6NS 07843238113 pickleplanning@gmail.com www.pickleplanning.co.uk 
Address: 10 The Quadrant, Letchworth Garden City, SG6 4TY		Status: Planning		Scale: 1 : 100@A3		Drawn by: SNJ		Date: 18/07/25					
Sheet Size - A3													