




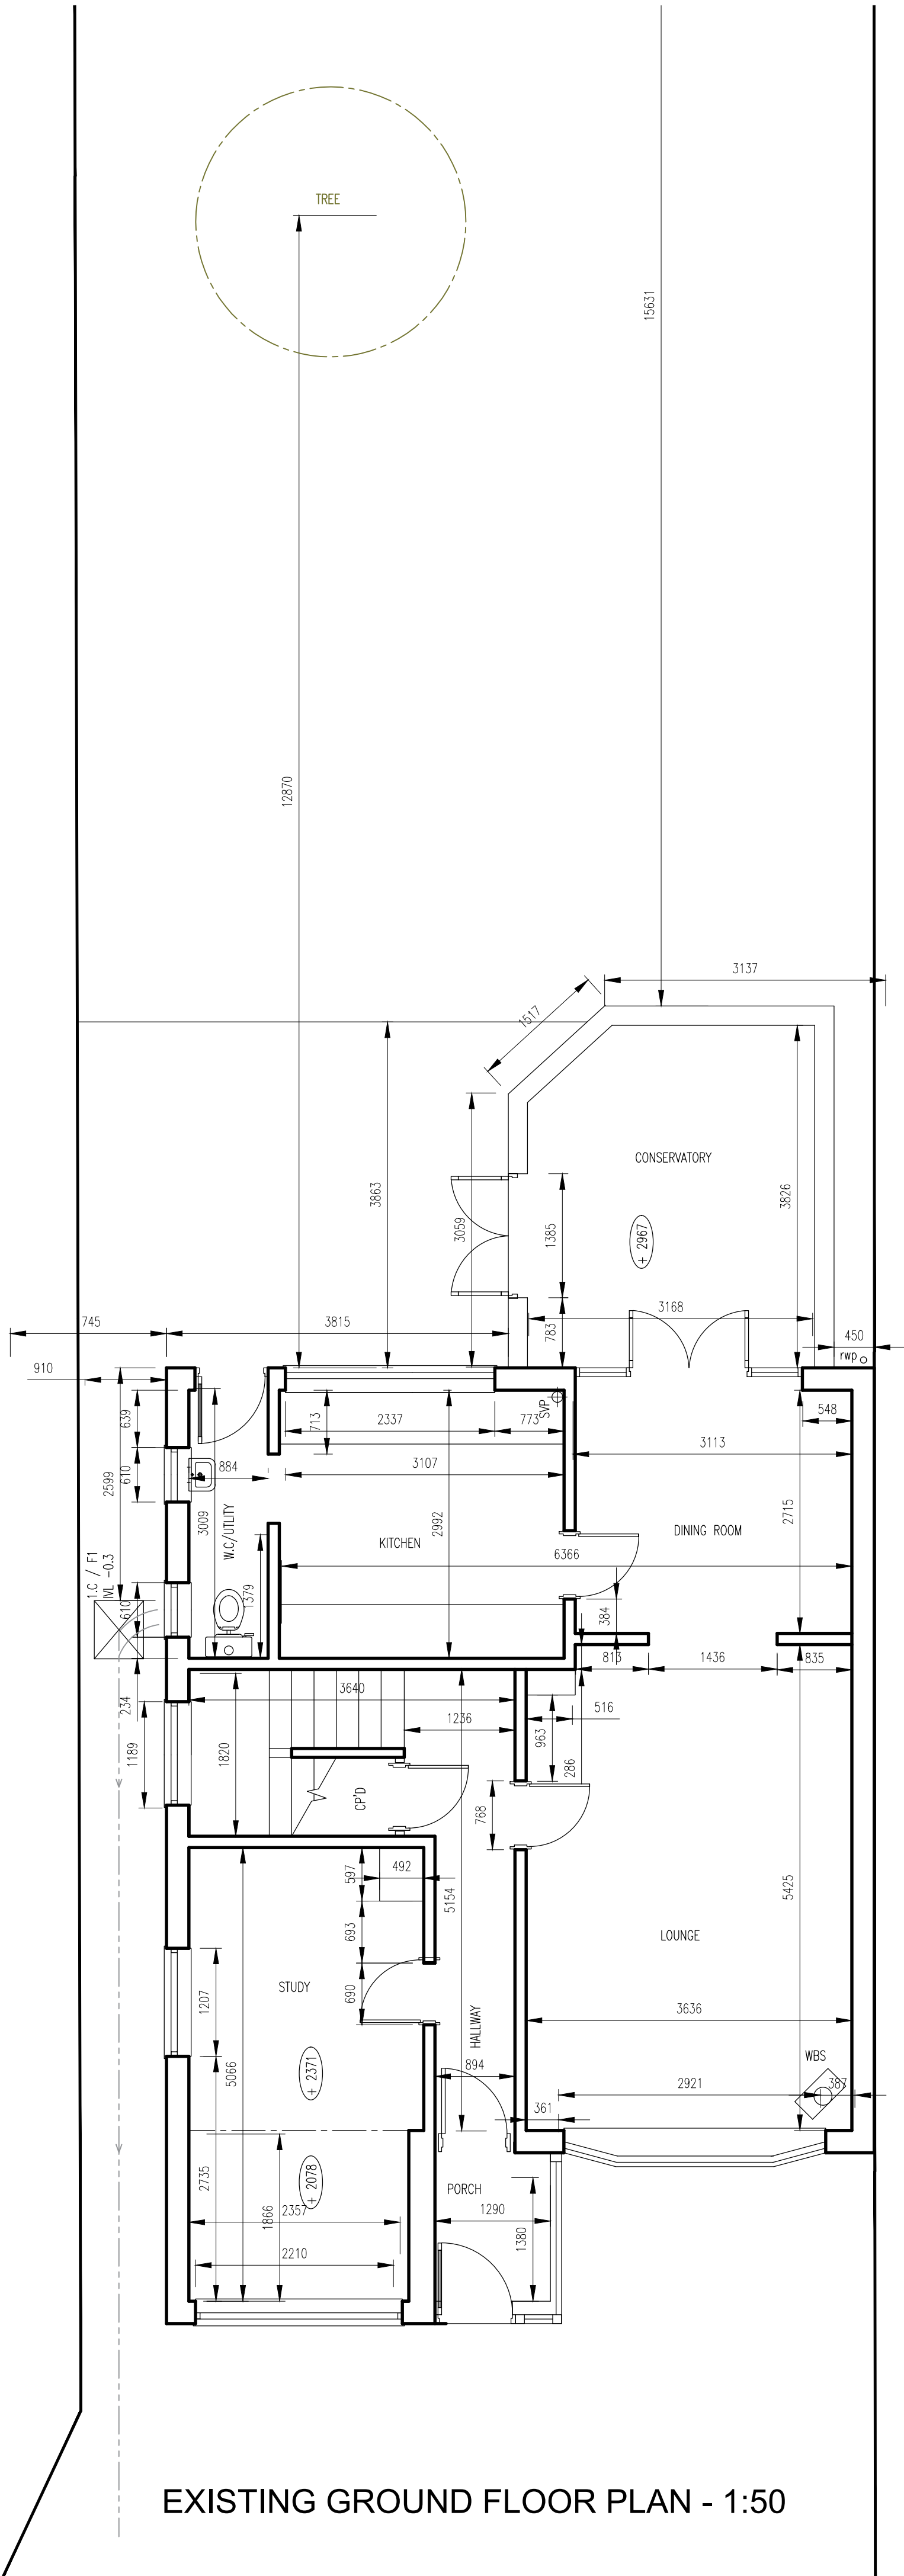

EXISTING GROUND FLOOR PLAN - 1:50

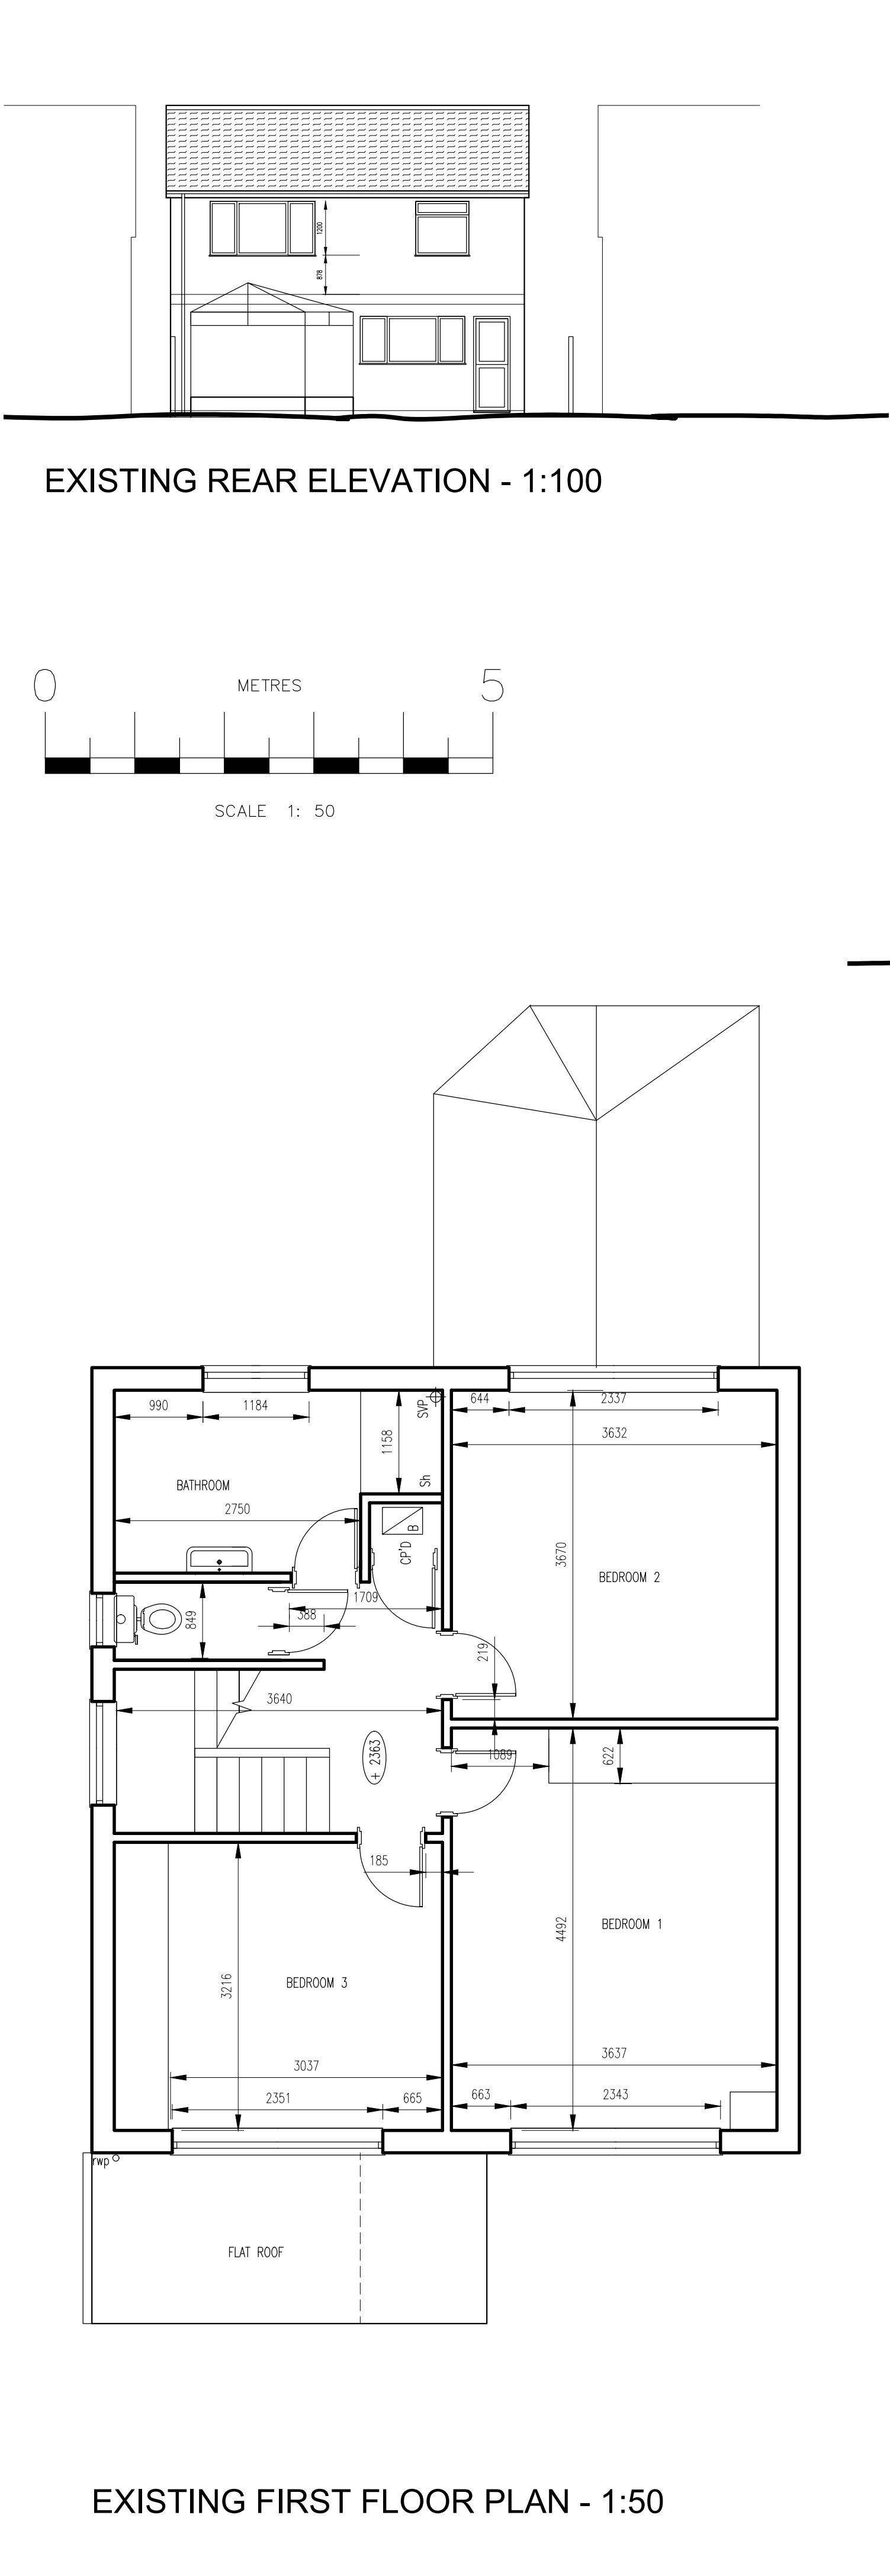


EXISTING FIRST FLOOR PLAN - 1:50

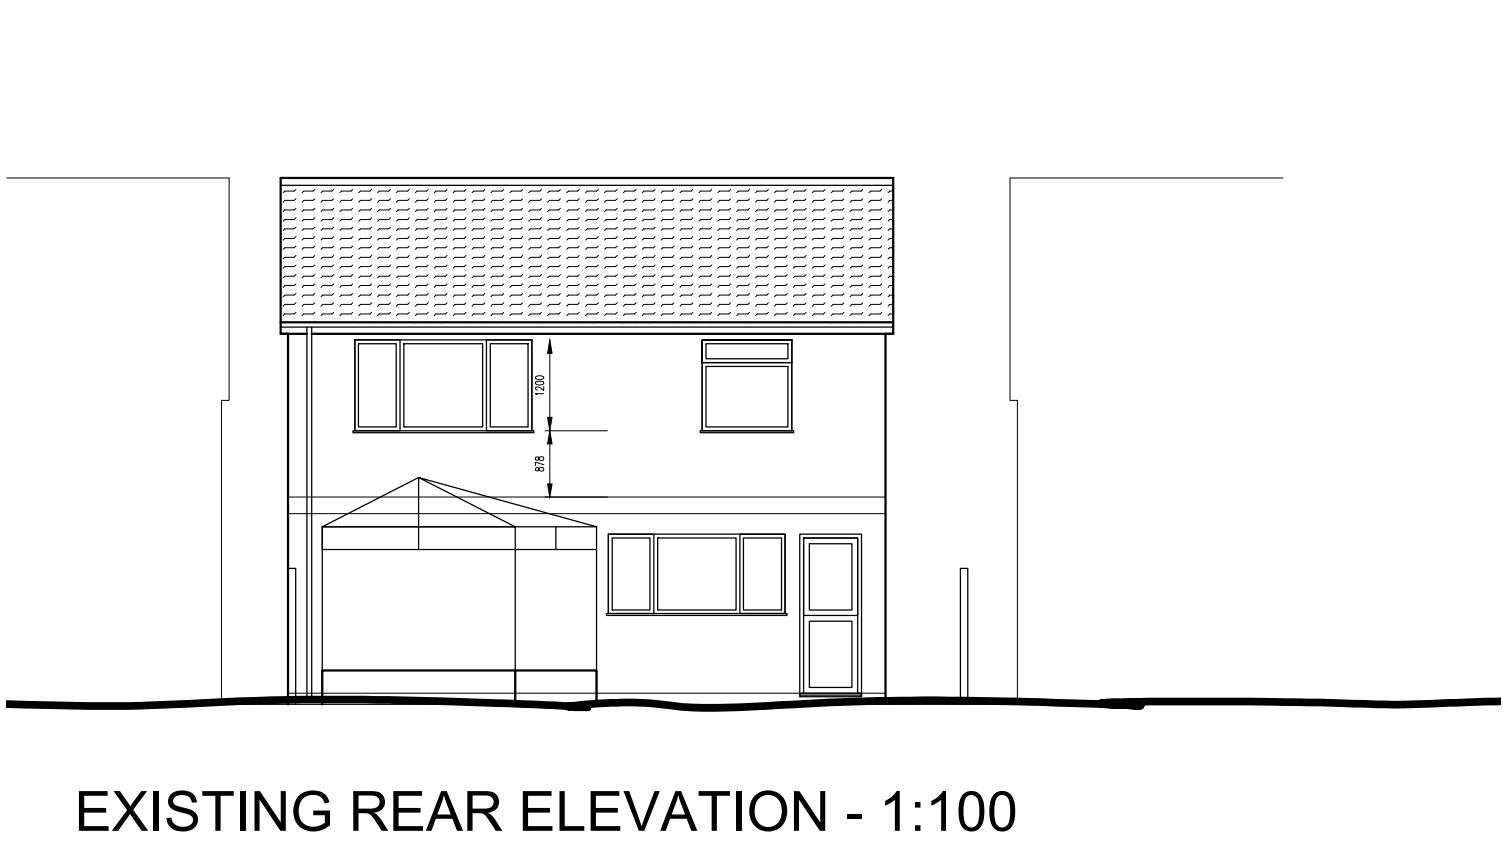


EXISTING REAR ELEVATION - 1:100




EXISTING FRONT ELEVATION - 1:100

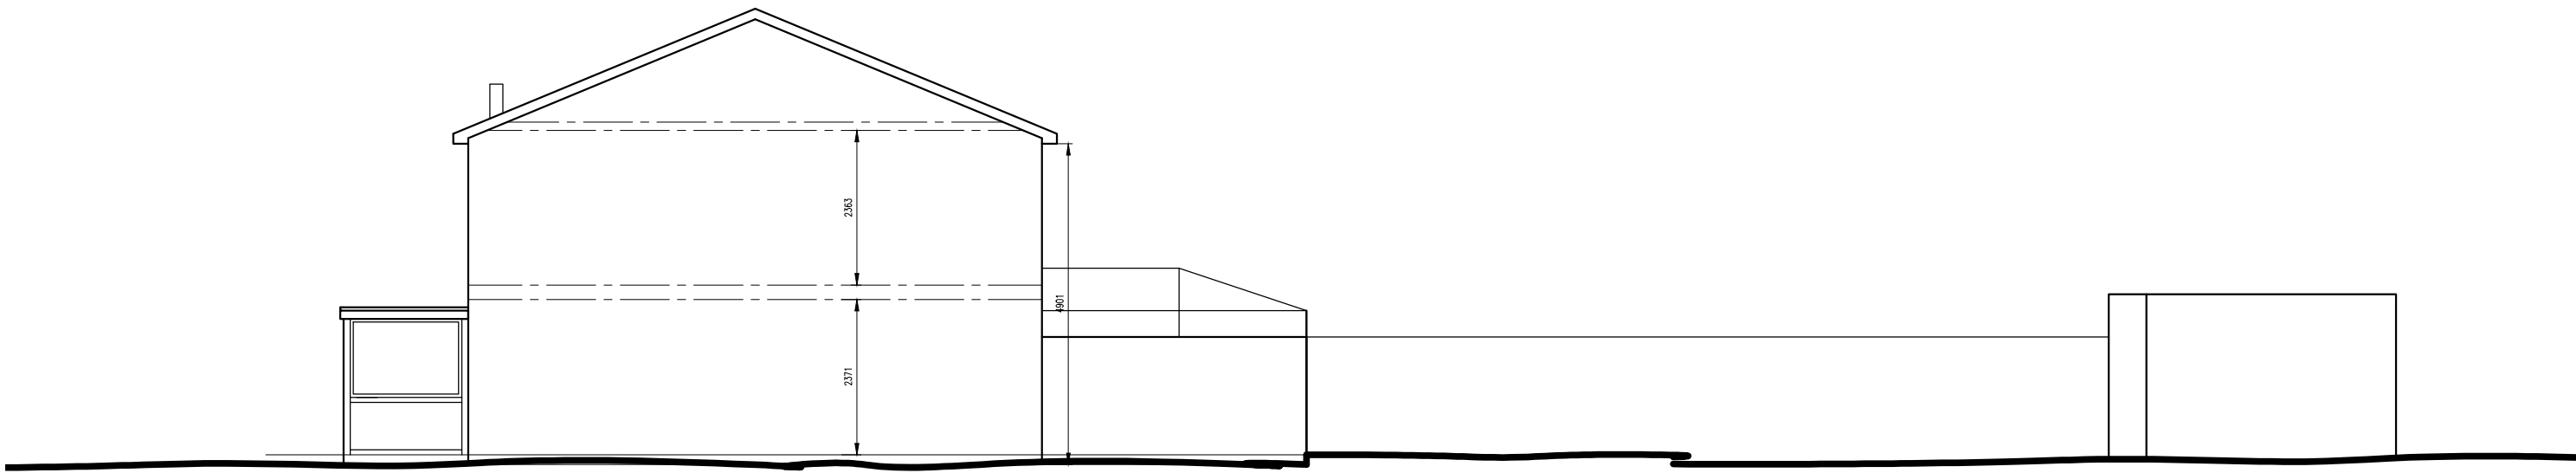



EXISTING SIDE ELEVATION - 1:100

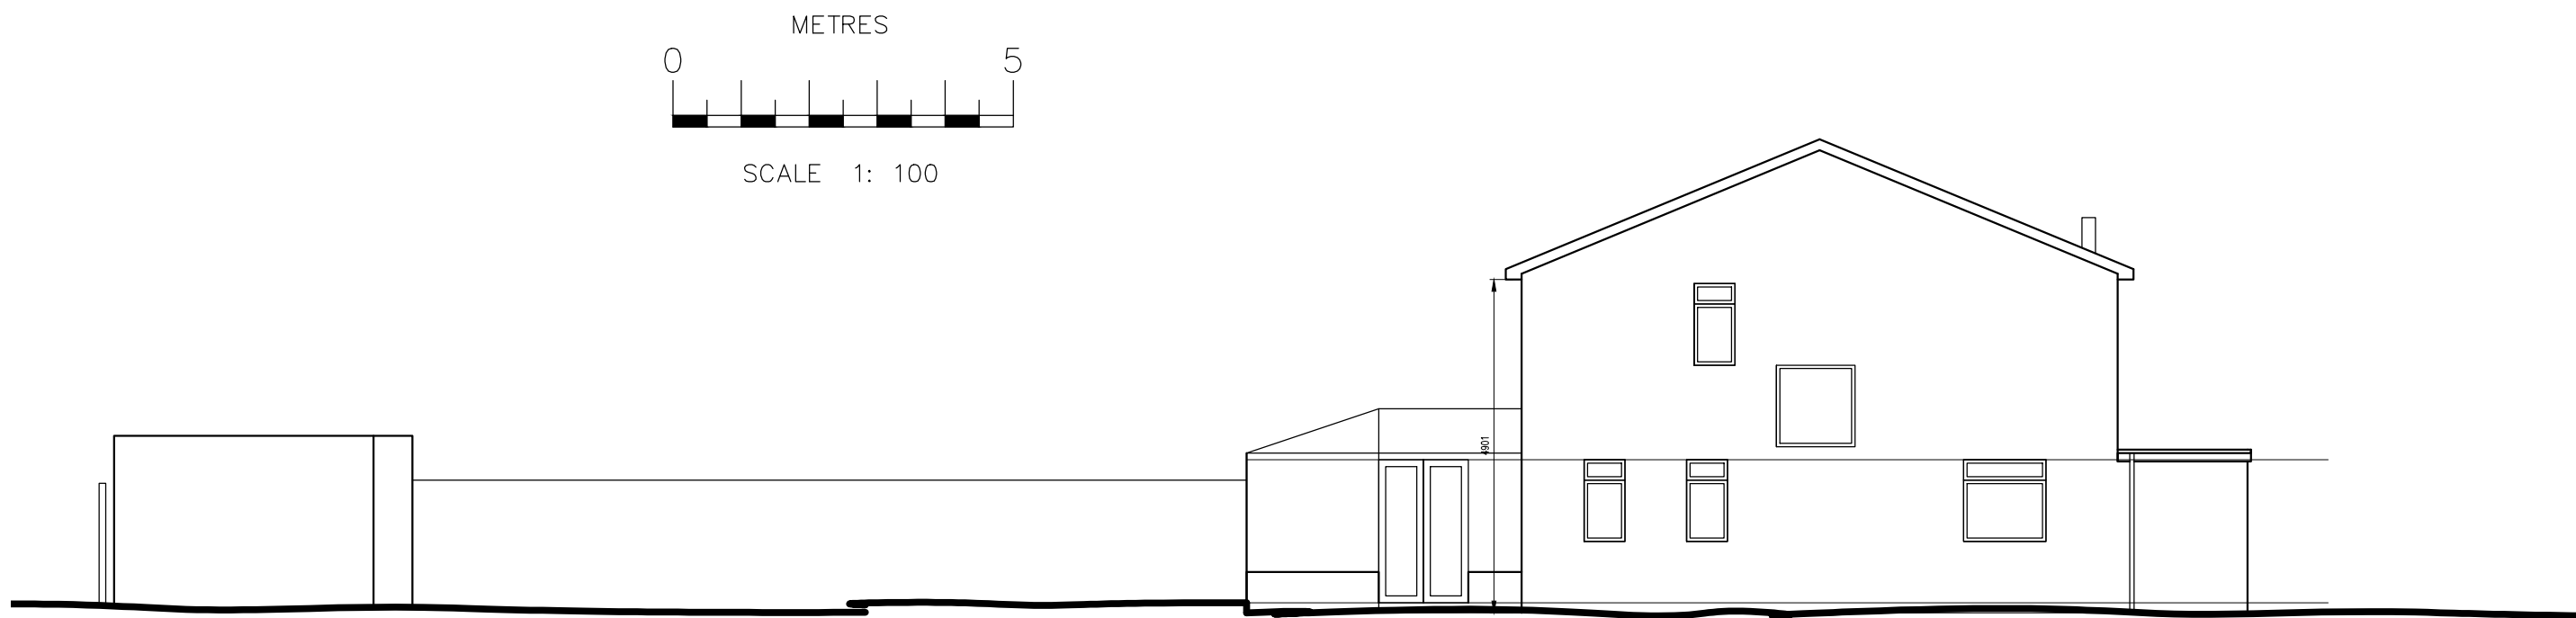

EXISTING SIDE ELEVATION - 1:100

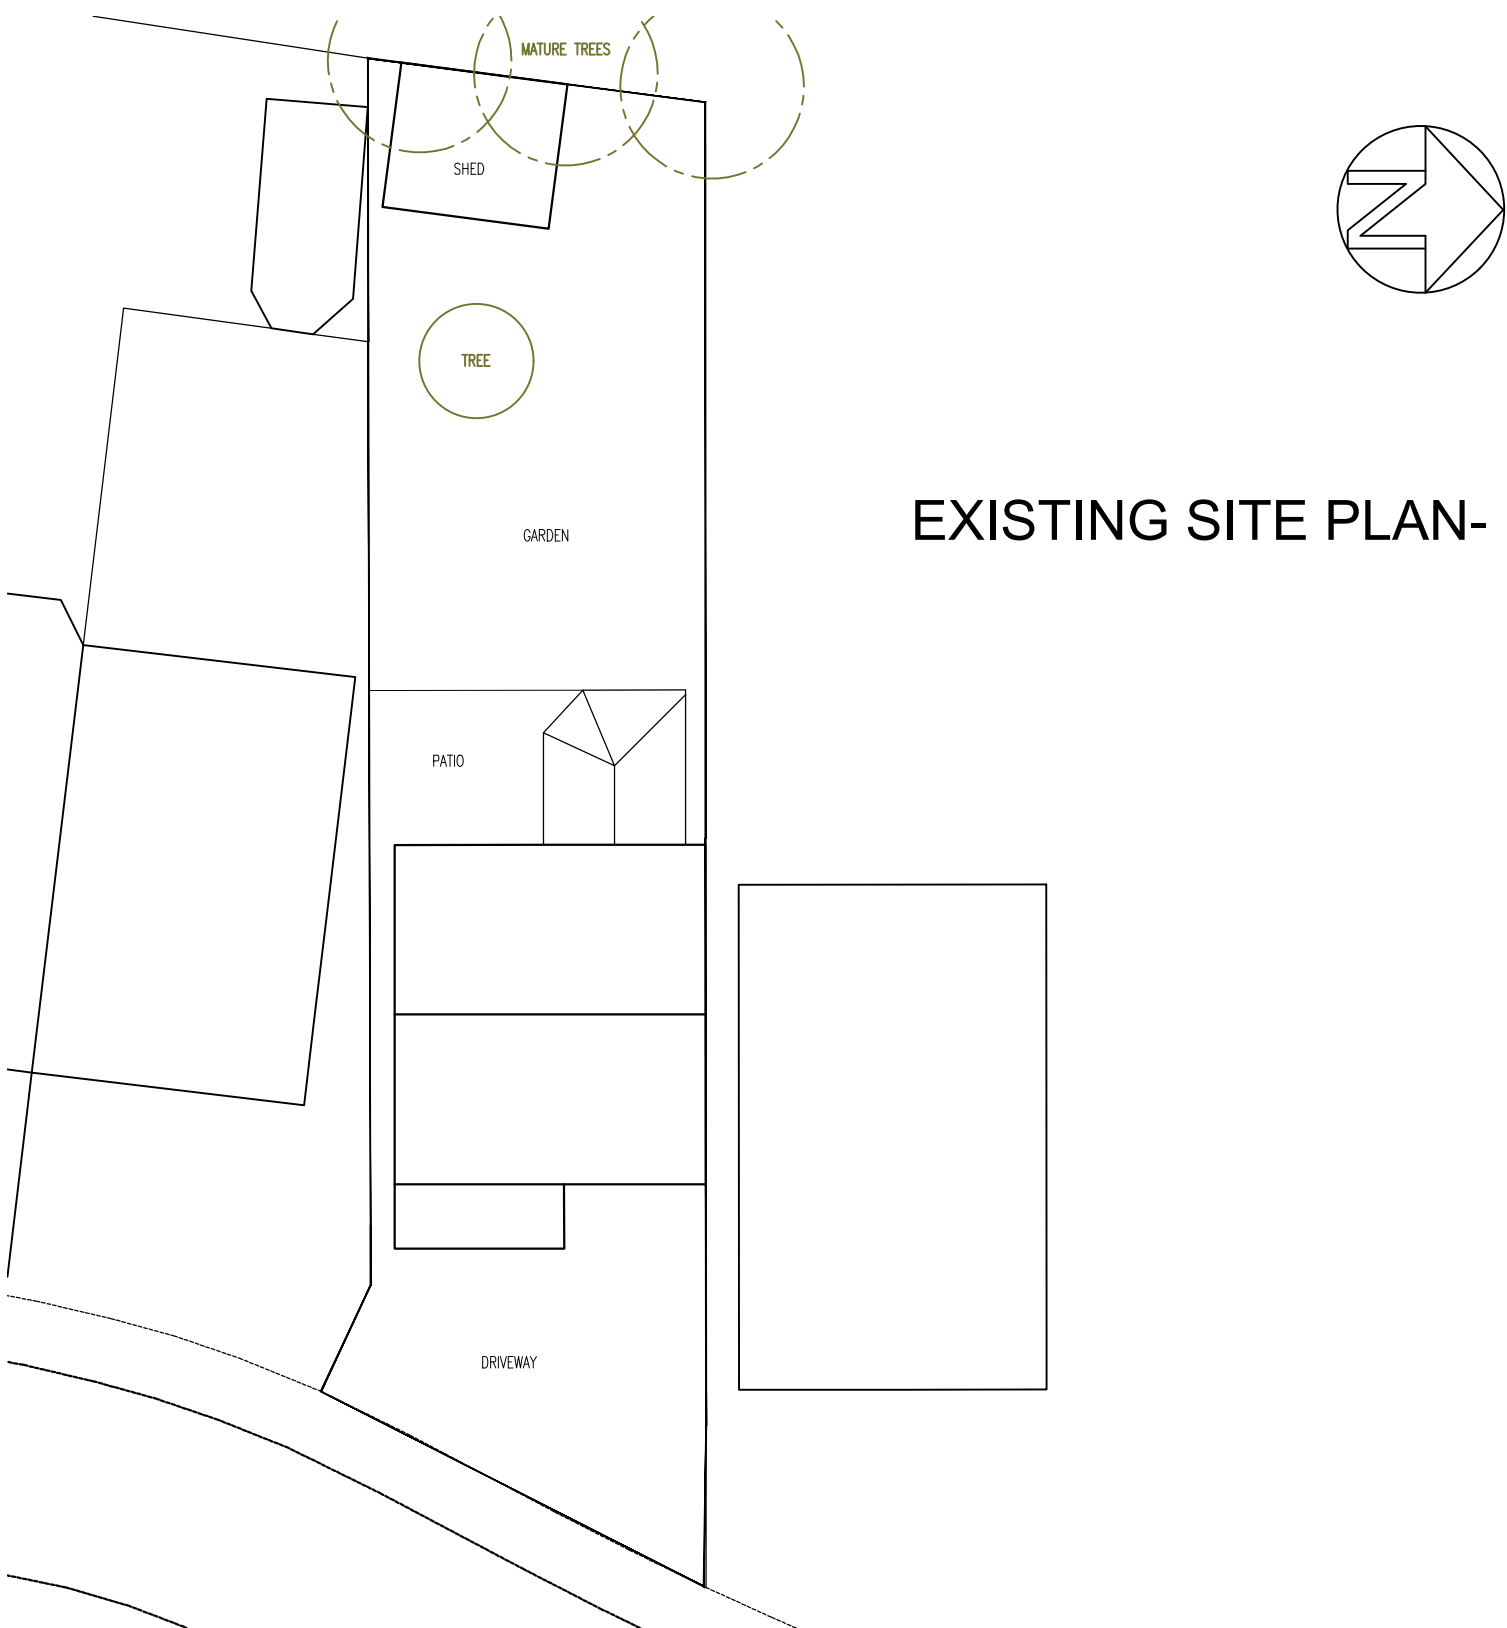

EXISTING SITE PLAN- 1:200

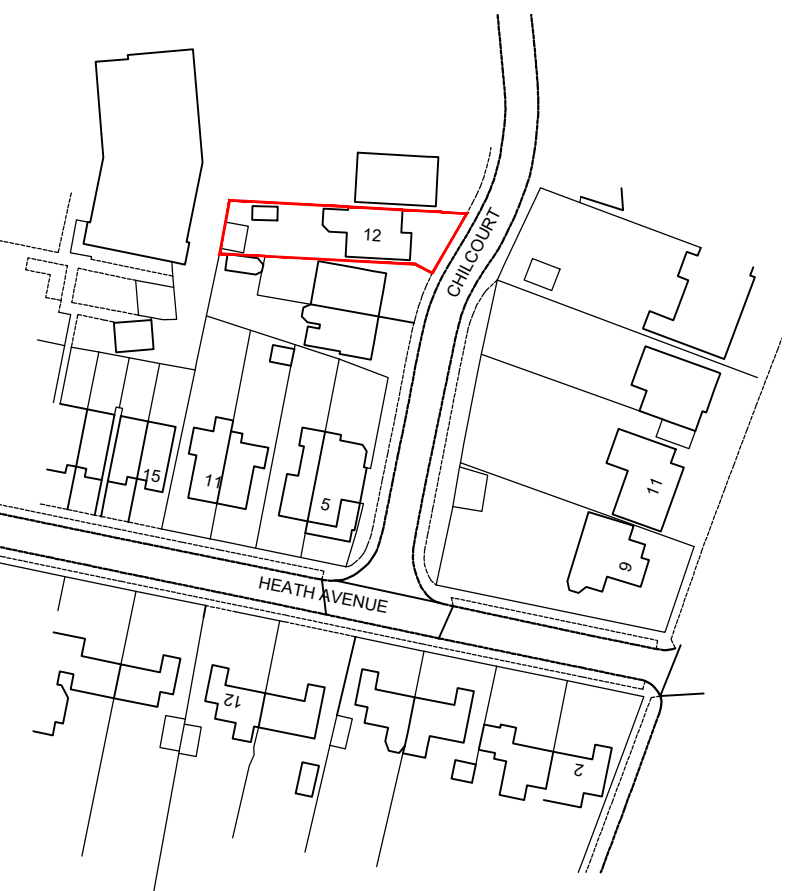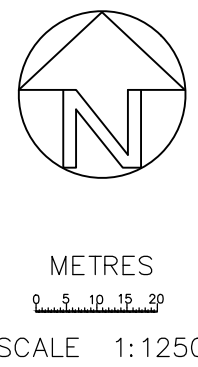

LOCATION PLAN - 1:1250

© COPYRIGHT OF ARCHITECT		
ALL DIMENSIONS TO BE CHECKED ON SITE AND NOT SCALED FROM THIS DRAWING. ANY DISCREPANCIES FOUND ON SITE TO BE REPORTED TO THE ARCHITECT PRIOR TO CONSTRUCTION. PARTY WALL AGREEMENTS AND C.D.M. REGULATIONS ALL AT THE CLIENTS RISK. COMMENCEMENT OF WORK ON SITE PRIOR TO A PLANNING APPROVAL IS ENTIRELY AT THE OWNERS RISK.		
Rev	Amendment	Date:

Office 1
First Floor
1 Market Hill
Royston
Hertfordshire
SG8 9JL
e: cb.architect@outlook.com
t: 07908739837

Status:	PRELIMINARY / PLANNING	
Client:	MR & MRS BOARDMAN	
Site Address :	16 CHILCOURT _ ROYSTON	

Drawing Title:		
AS EXISTING DRAWING/ EXTENSION & INT.ALT		
Drawing By:	CB	Date: 03/10/25
Drawing Reference:	ROY/CB/25/01	Revision: Scale: 1:100,1:50