




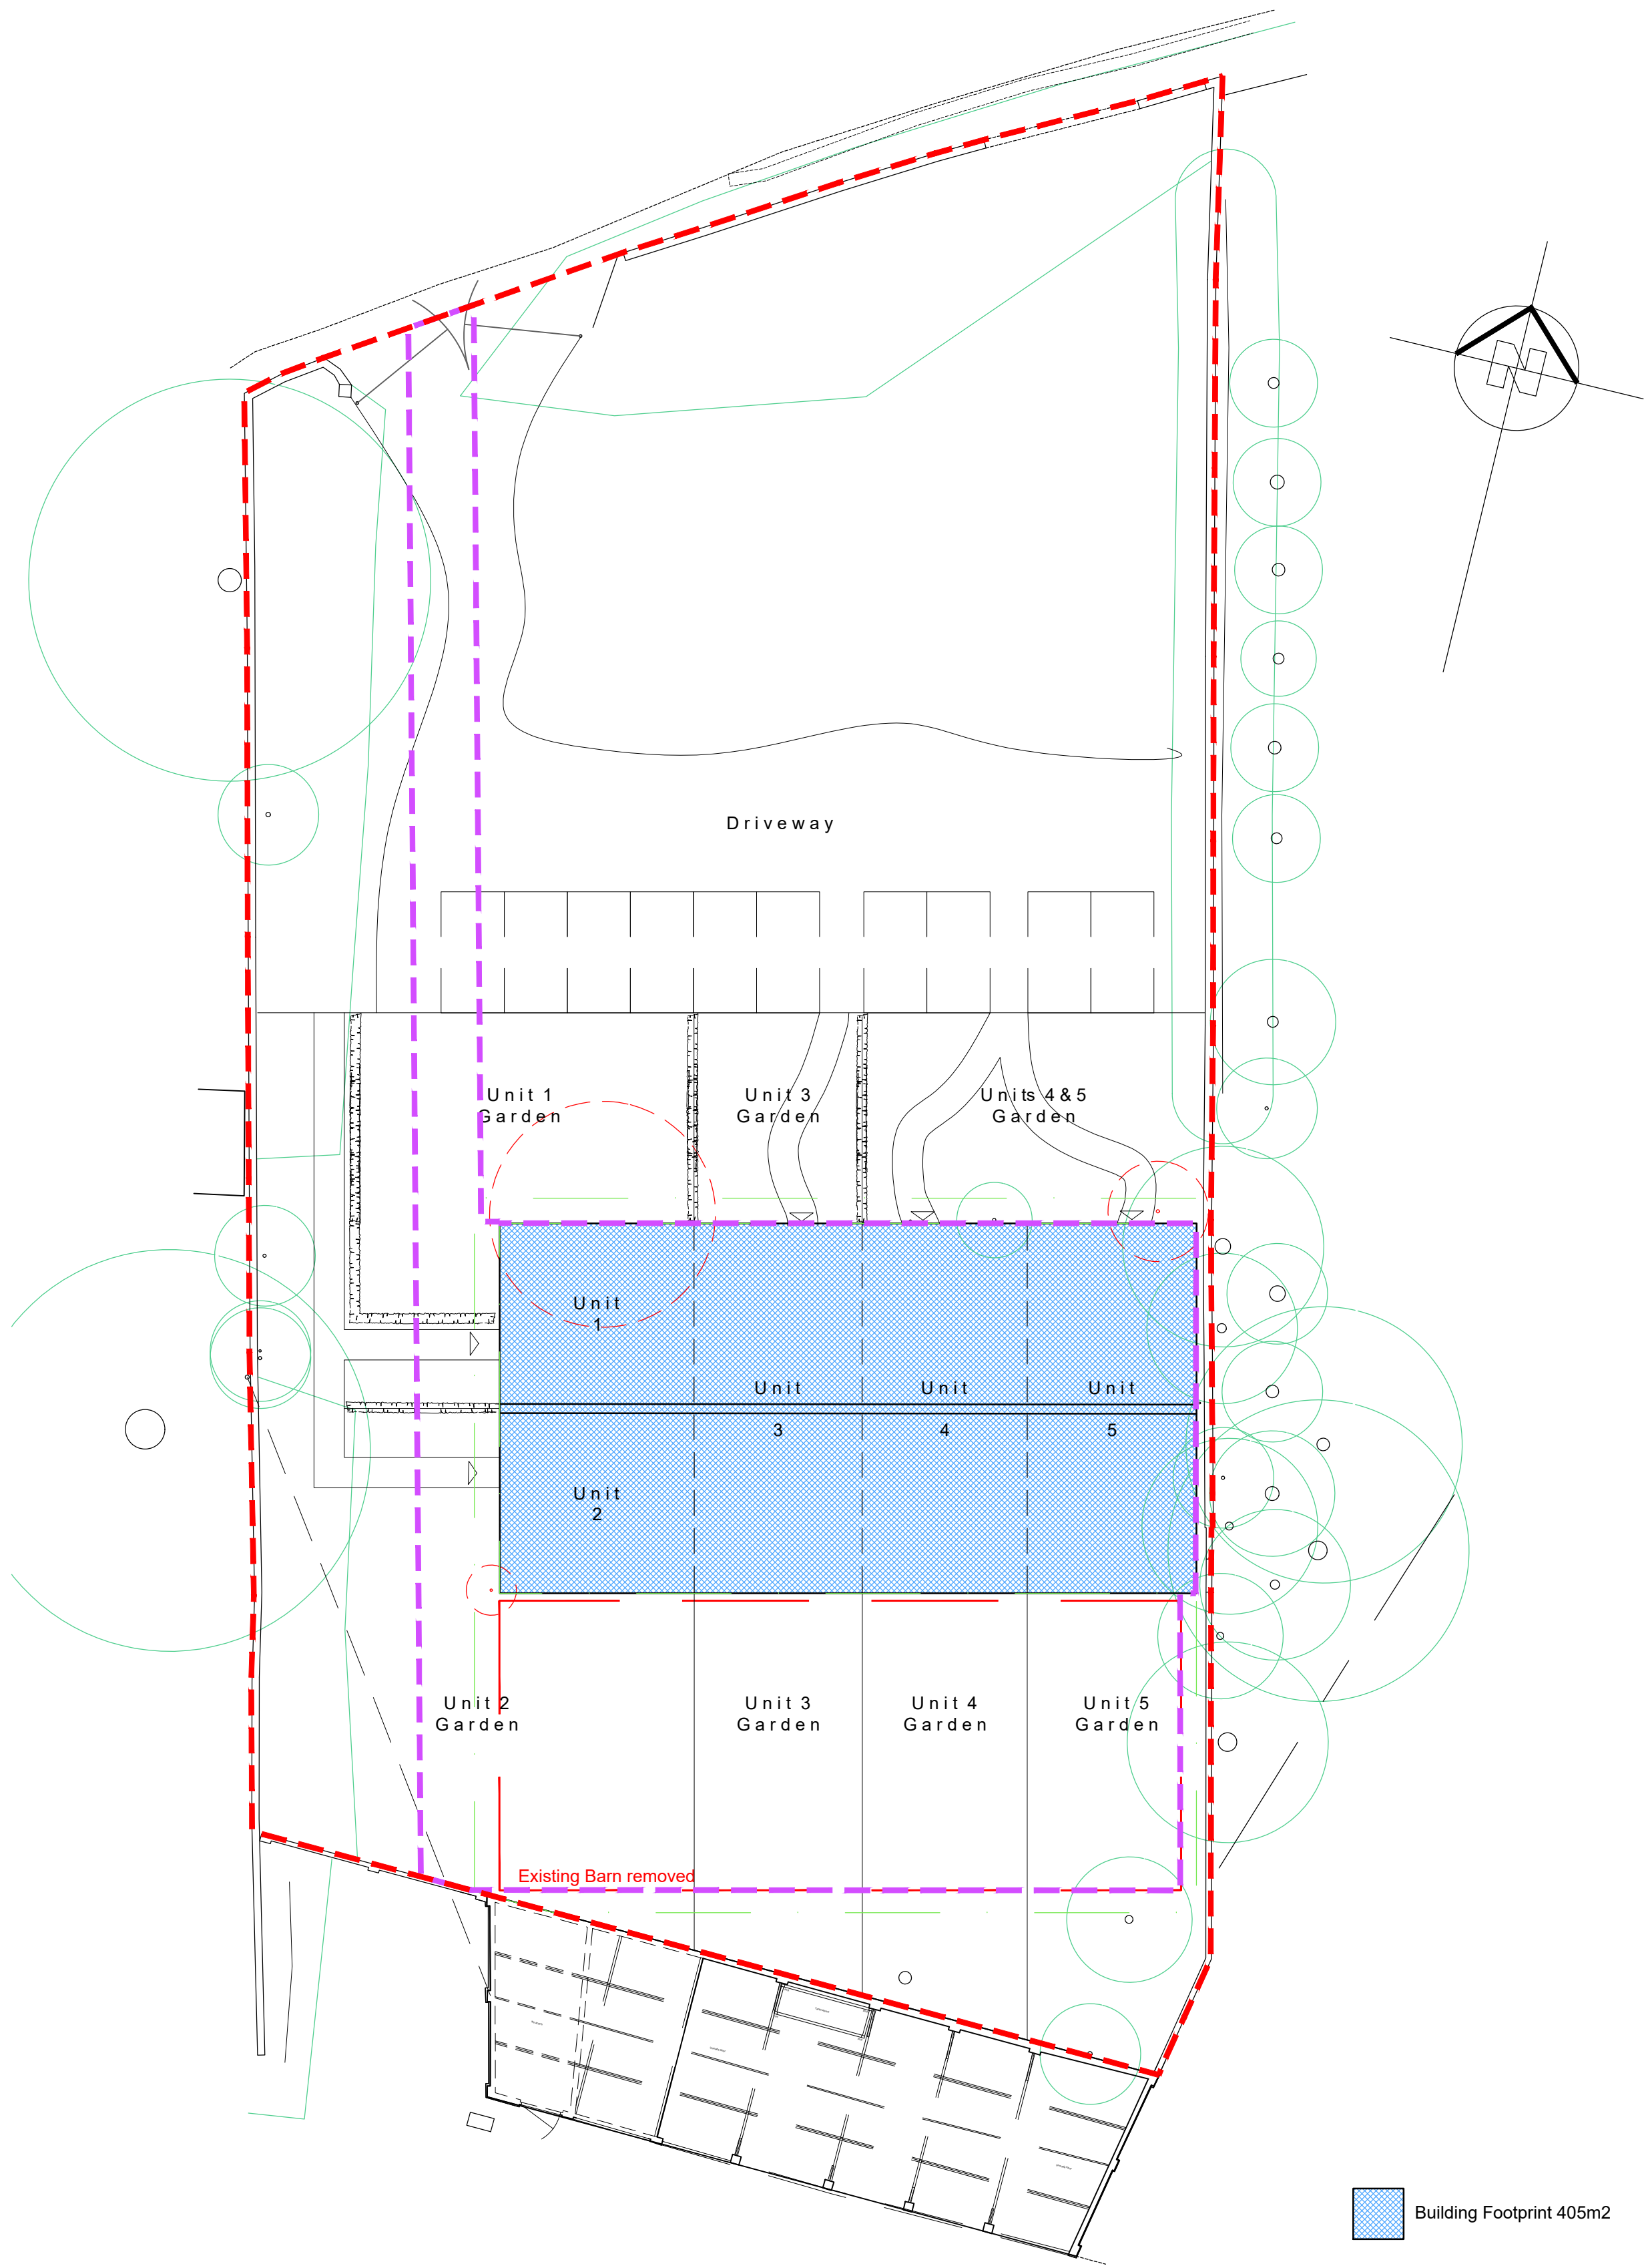

AS PROPOSED

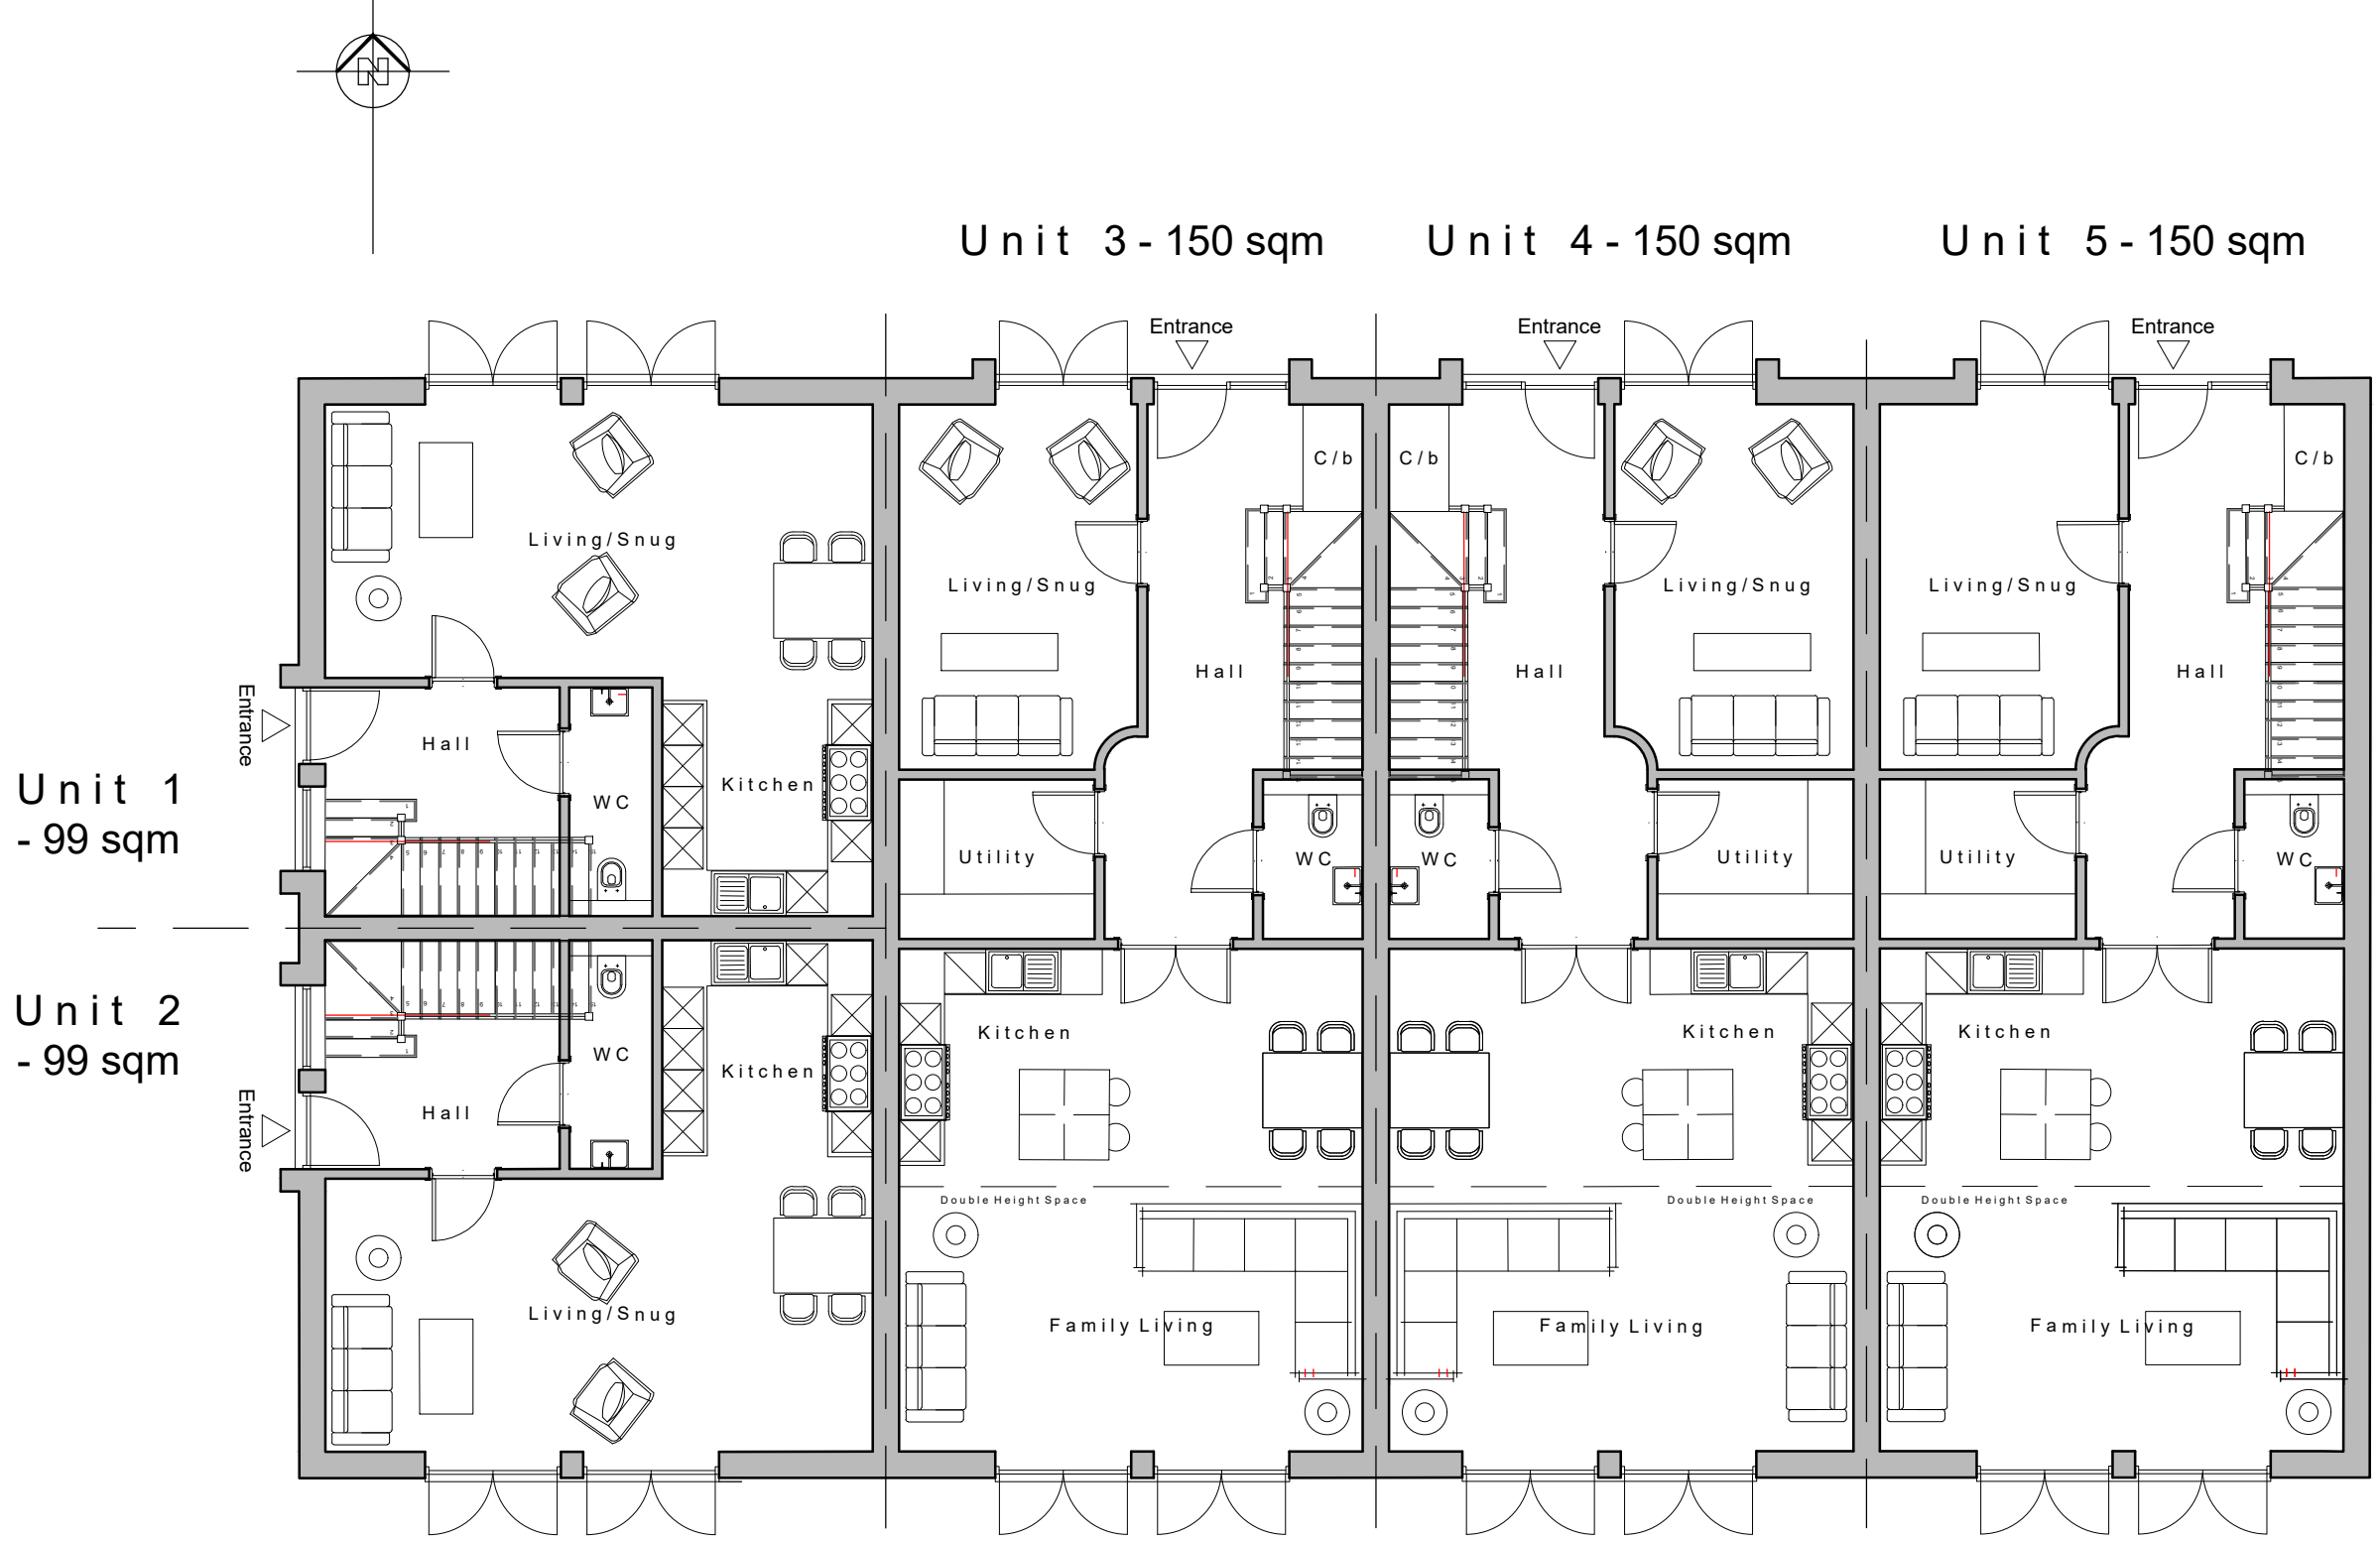

Ground Floor Plan

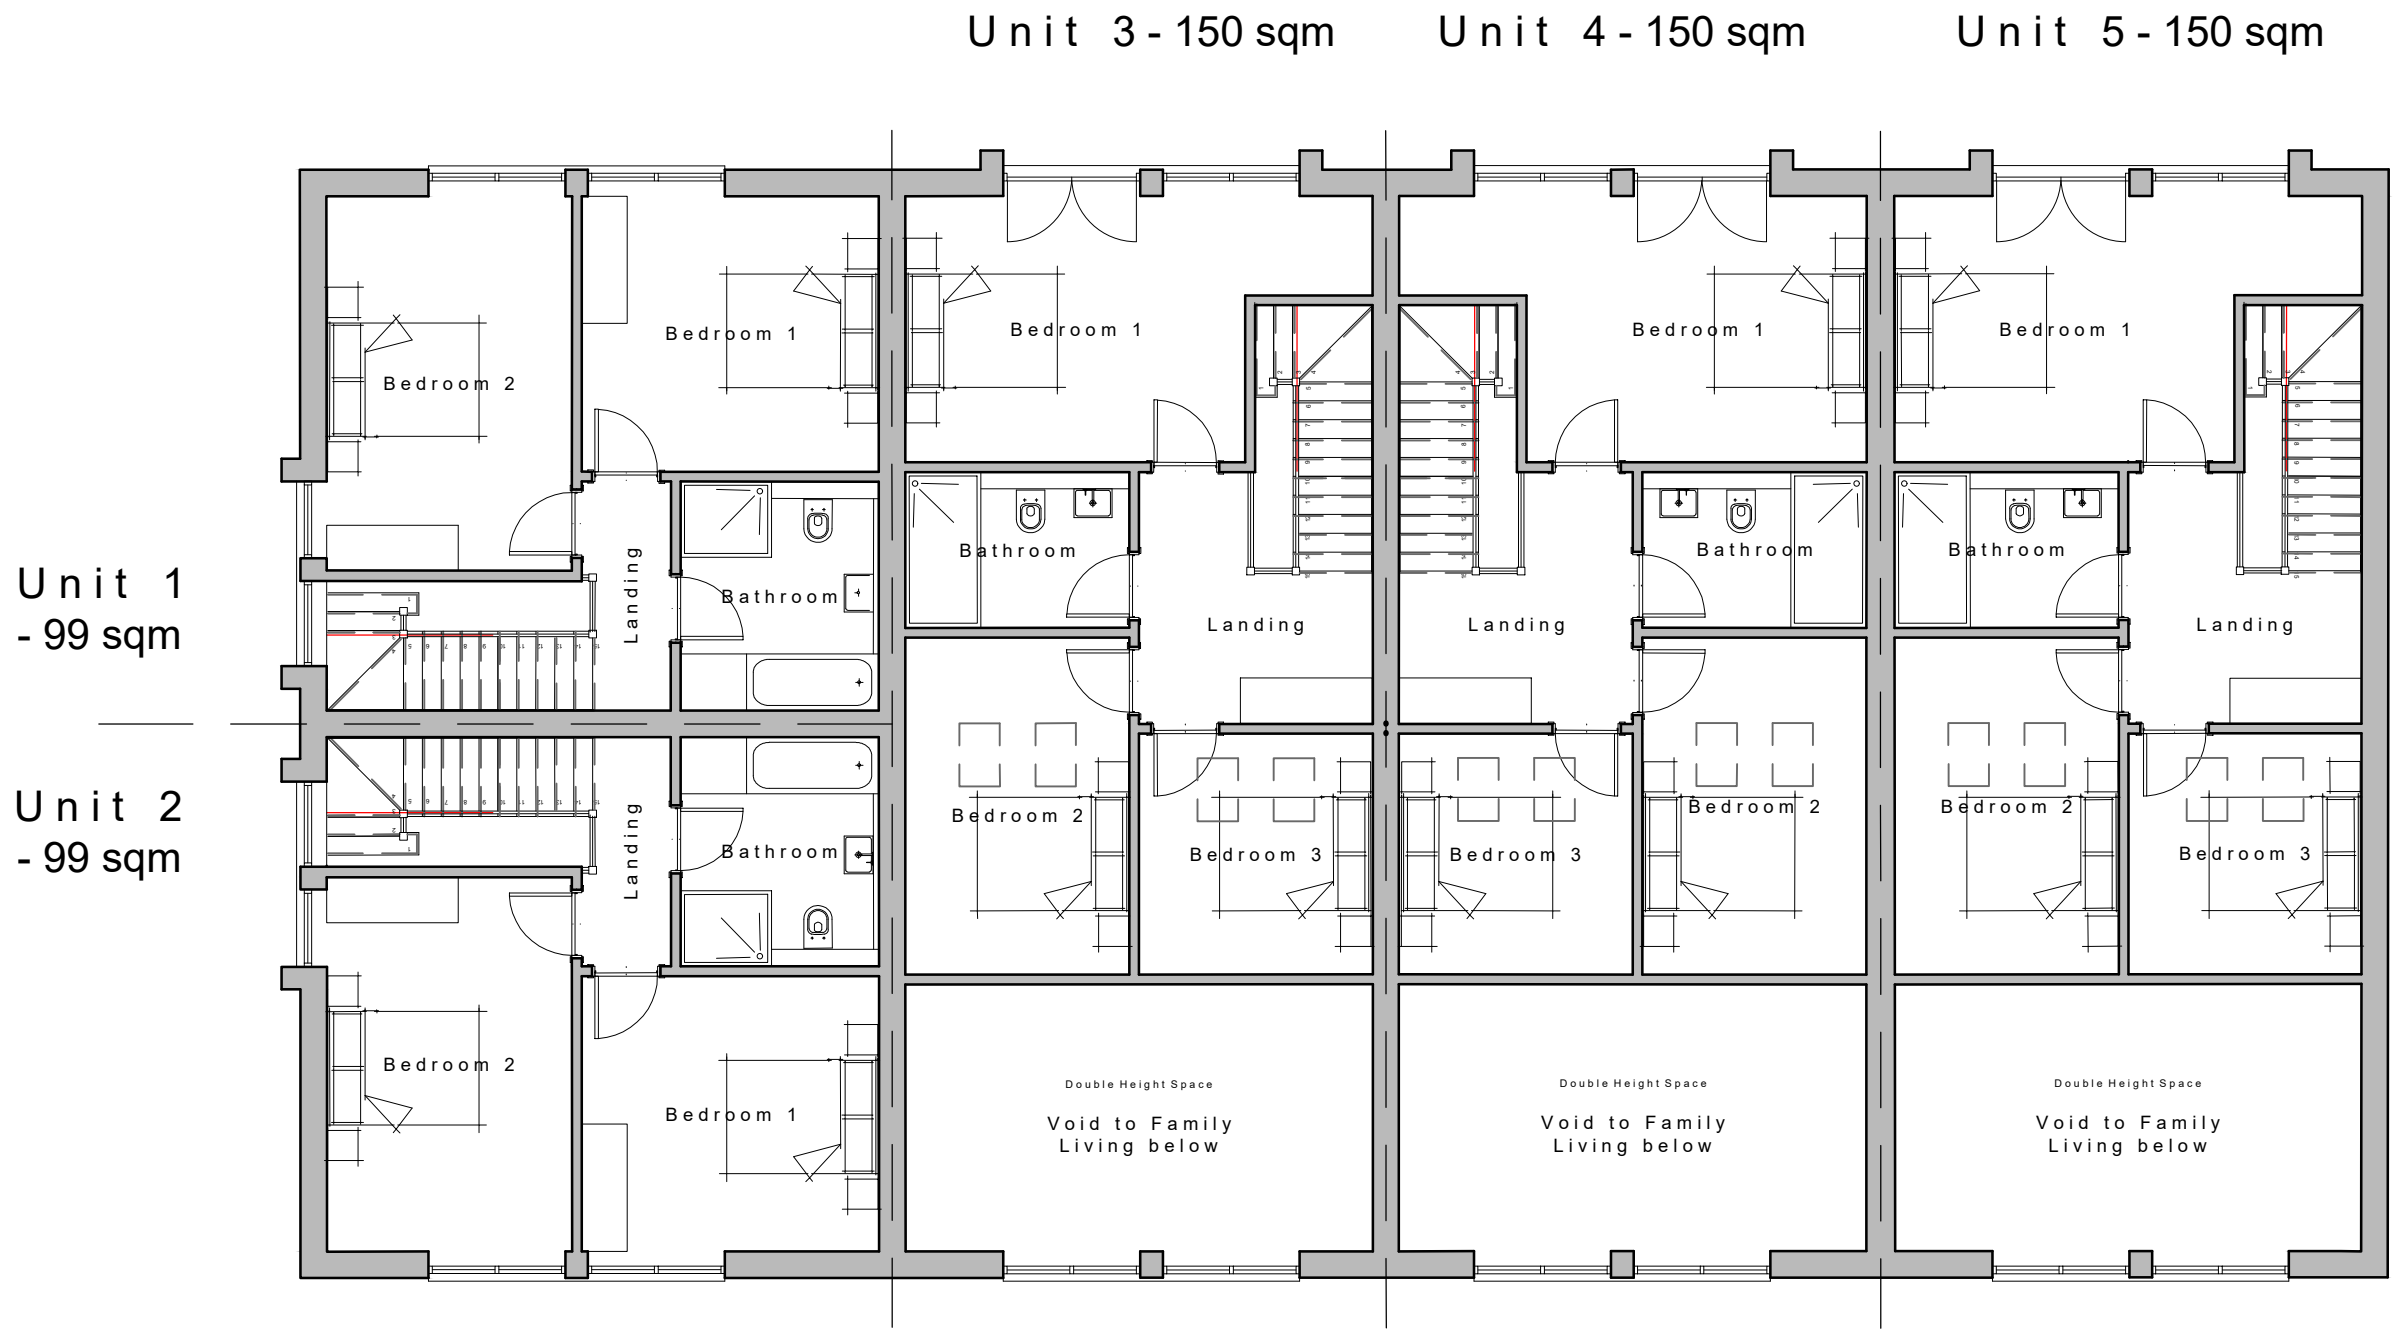

First Floor Plan

Parking Requirements;

2 Bedroom dwellings	2 spaces
3 Bedroom dwellings	2 space
Electric Car charging points	1no
Bicycle Parking	1no covered / secure space per dwelling
Minimum Amentiy space standard	

NOTES:

Do Not Scale. (scaling permitted for planning purposes)

Report all discrepancies, errors and omissions.


Verify all dimensions on site before commencing any work on site or preparing shop drawings.

All materials, components and workmanship are to comply with the relevant British Standards, Codes of Practice, and appropriate manufacturers recommendations that from time to time shall apply.

For all specialist work, see relevant drawings.

This drawing and design are copyright of Clague LLP
Registration number OC335948.

Rev	Date	Description
-----	------	-------------

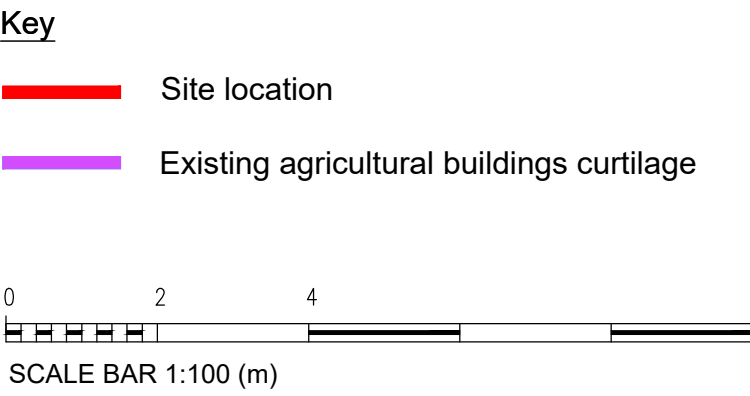

PLANNING

Project Title
Porters End House
Kimpton
SG4 8ER

Drawing Description
As Proposed
Plans

Scale
1:100 @ A1

Date
Oct '24

Drawn by
Checked by

CLAGUE ARCHITECTS

62 Burgate, Canterbury
Kent CT1 2BH
01227 762060

2 Kinsbourne Court, Luton Road,
Harpenden, Hertfordshire AL5 3BL
01582 765102

4th Floor, 99 Charterhouse Street
London EC1M 6HR
0203 597 6112

CANTERBURY LONDON HARPENDEN

Drawing Number
31030A_02_02

Revision
C