




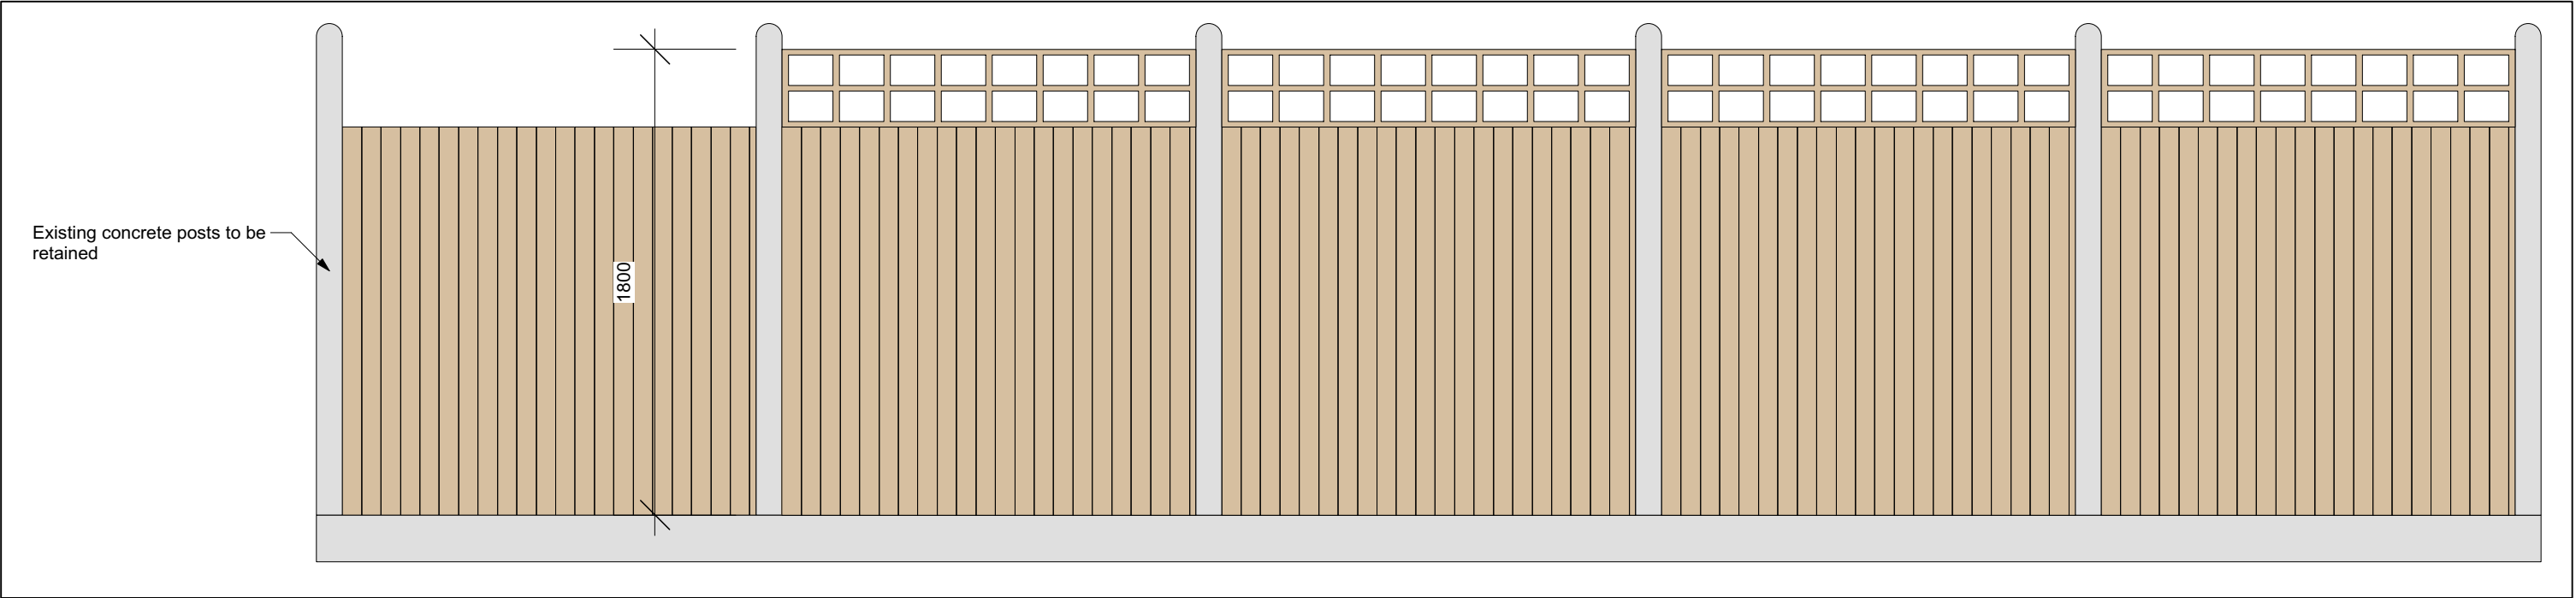

EXISTING - West Elevation

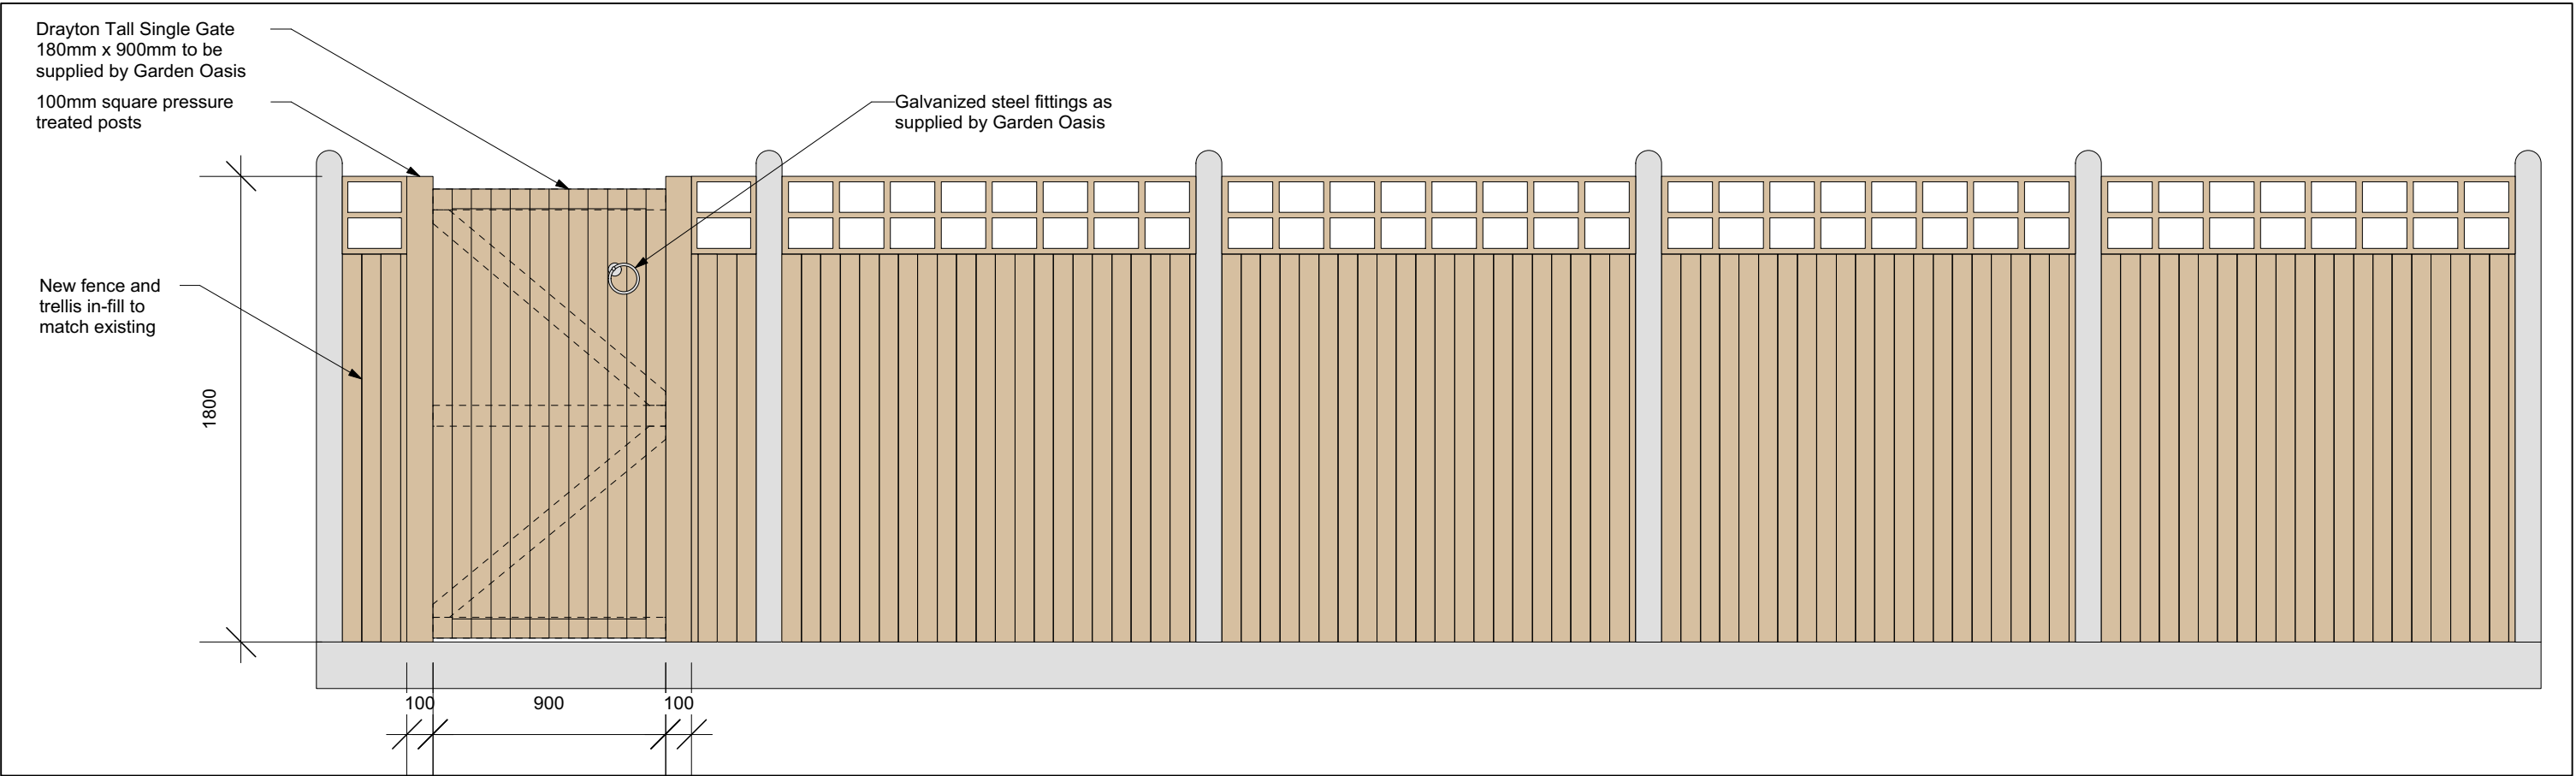

PROPOSED - West Elevation

 

NOTES:

- No dimensions to be scaled from this drawing except for planning purposes
- All dimensions to be checked on site.
- Any discrepancy between specifications and drawings to be notified to Joanne Massey
- This drawing to be read in conjunction with other drawings of this series and all relevant consultants drawings and documentation.
- All works must be carried out in accordance to the relevant statutory authorities
- COPYRIGHT © The contents of this drawing may not be reproduced in whole or in part without written permission of Joanne Massey.

REVISIONS:			
rev	date	description	drn
--	--	--	--

STATUS: Planning

SCALE: 1:50 @ A3

DATE: MAY 2026

DRAWN BY: JM

DRAWING NO: TCH-01007-E-01-0

TITLE: Existing & Proposed West Elevation

PROJECT: 2 Times Close, Hitchin

CLIENT: Mrs Lisa King

JOANNE MASSEY GARDEN DESIGN

20 Hampton Place
Brighton
BN1 3DD

+40 (0) 724 758 420
+44 (0) 7941 956 060
joannemasseygd@gmail.com