




All boundary fencing will remain as existing - it follows the red line of the boundary. The fence with no.9 is on the property of no.11, the boundary is slightly behind the fence, i.e the retaining wall.

Neighbor No. 9

Raised Composite Brown Decking
plus step down to garden grass. No
higher than 30cm above existing ground
level

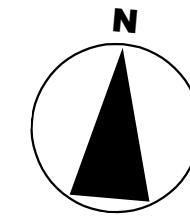

Neighbor No. 13

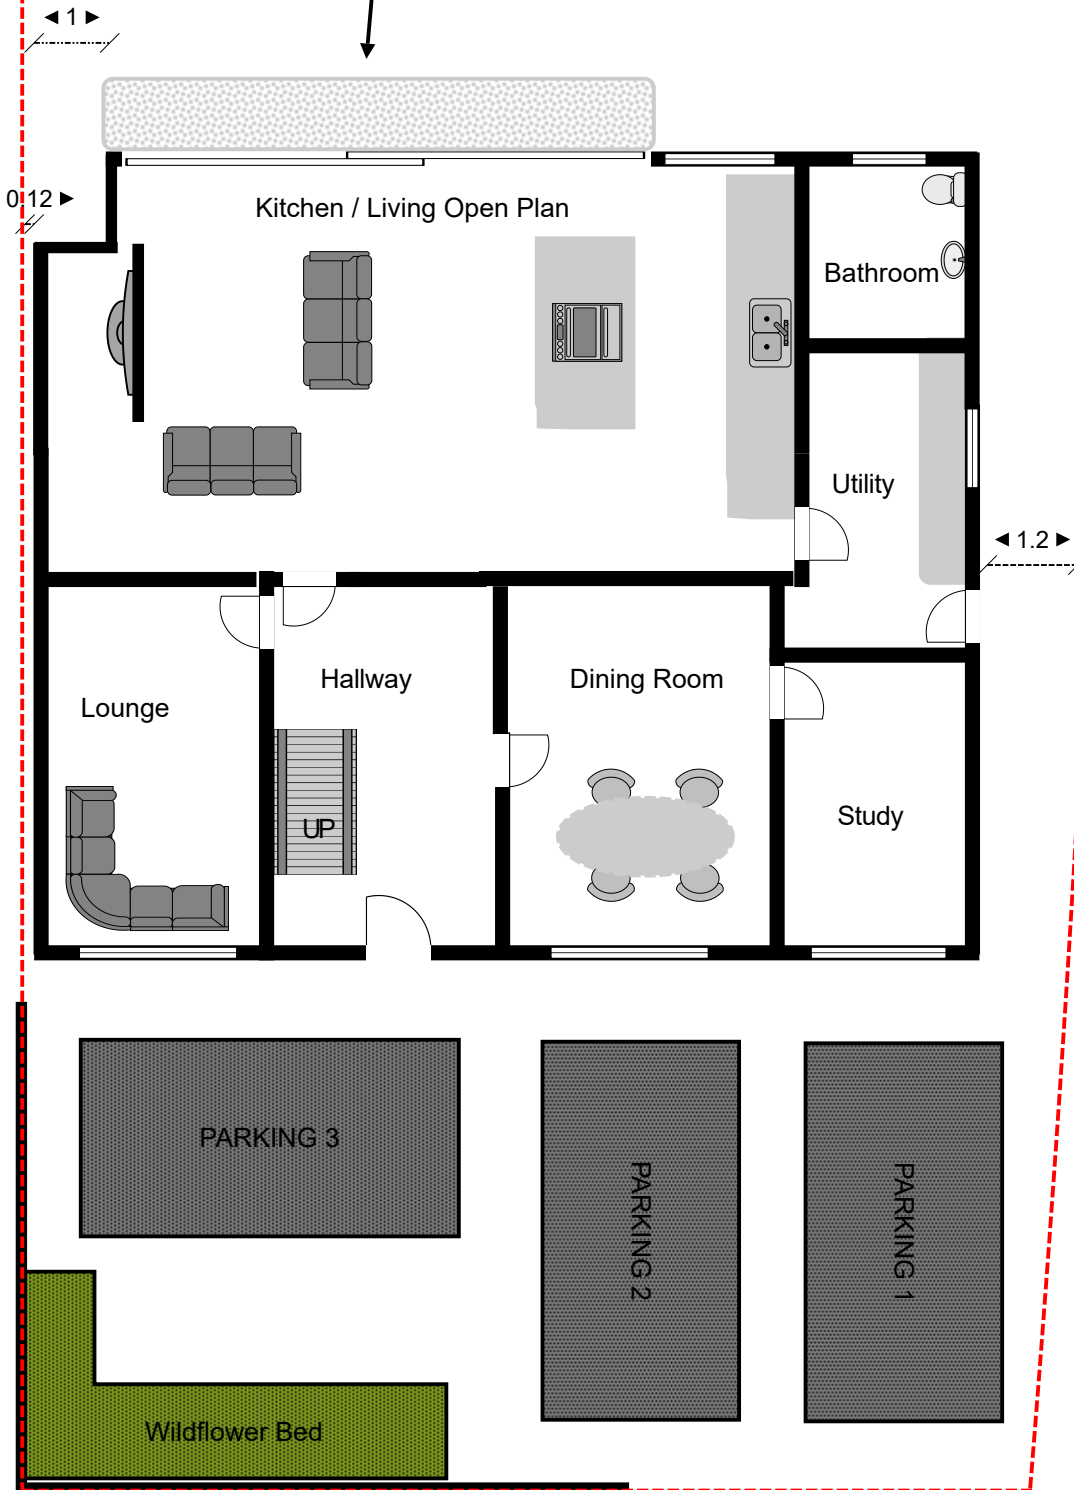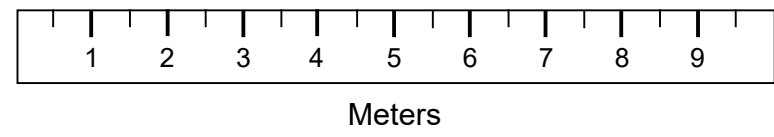

✓ Proposed Access width for cars.
Similar opening style to no.4 Westfield
3 Spaces exceeds NHDC 2-space requirement on a 4-bed

Site:	11 Westfield Close, SG5 2HF	Drawing: 006	Project: 005	Client: Tej Singh	Notes: Car Parking spaces are using NHDC's preferred measurements of 5.0m x 2.4 (Plus door opening of 300mm where applicable) All Dimensions and Site Boundaries are to be checked on site as necessary.	AGENT: Mainty Group Consulting Ltd 18A Newport Business Centre Newport road NP19 4RF
	Proposed Site Plan - Ground Floor	Scale: 1:100	Date: 18/05/2026	Rev: E		