
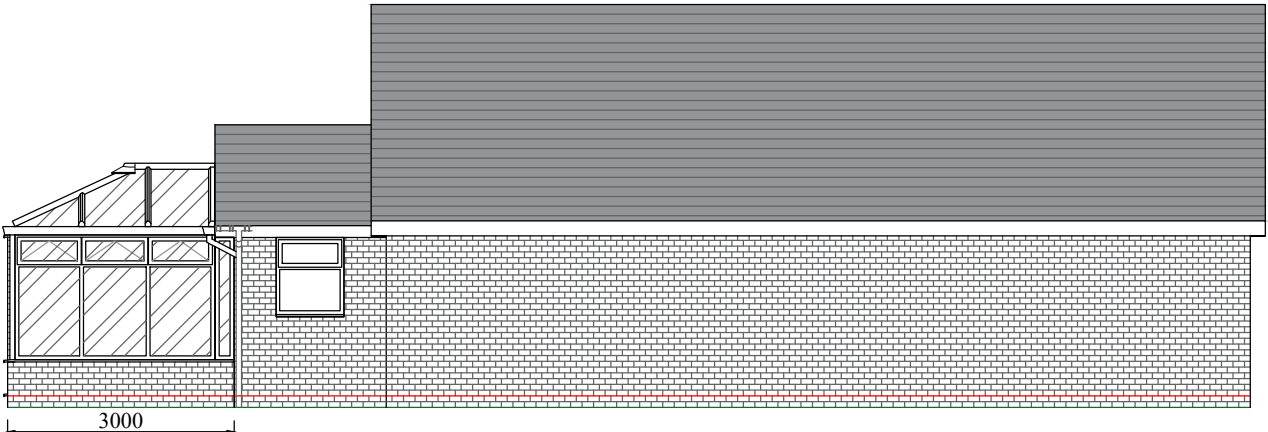
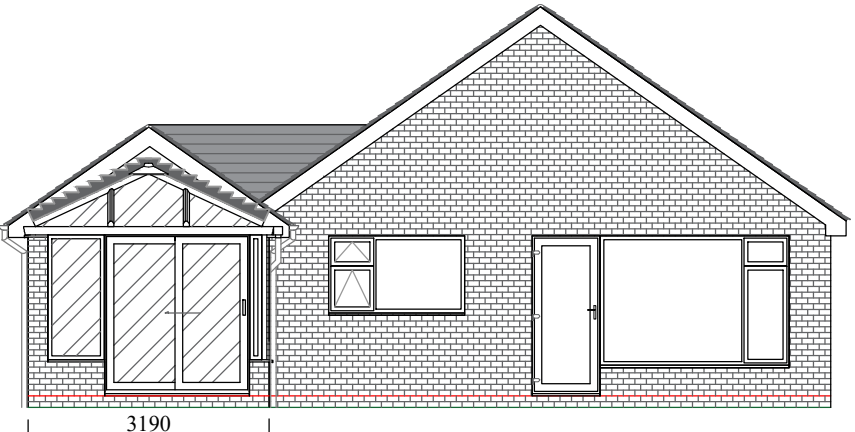
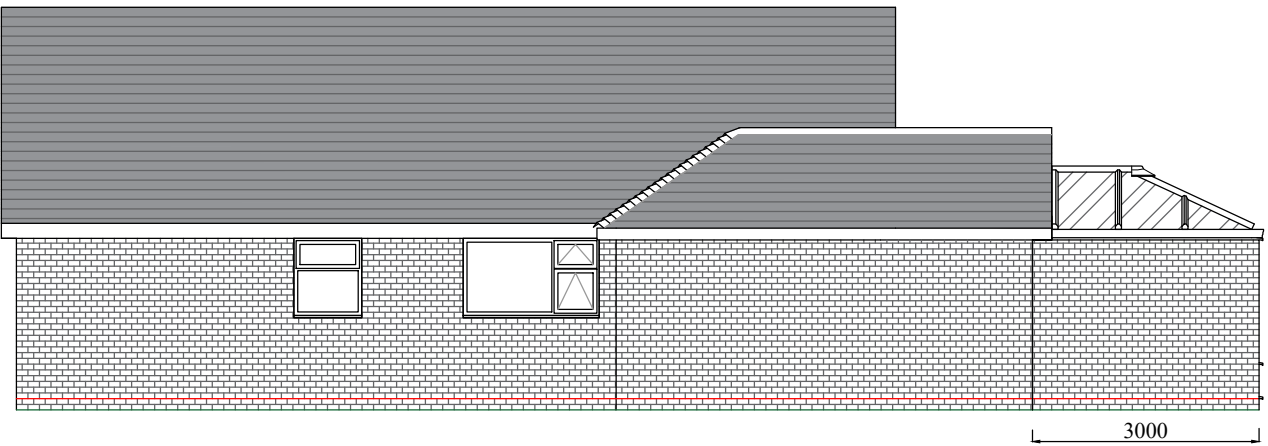
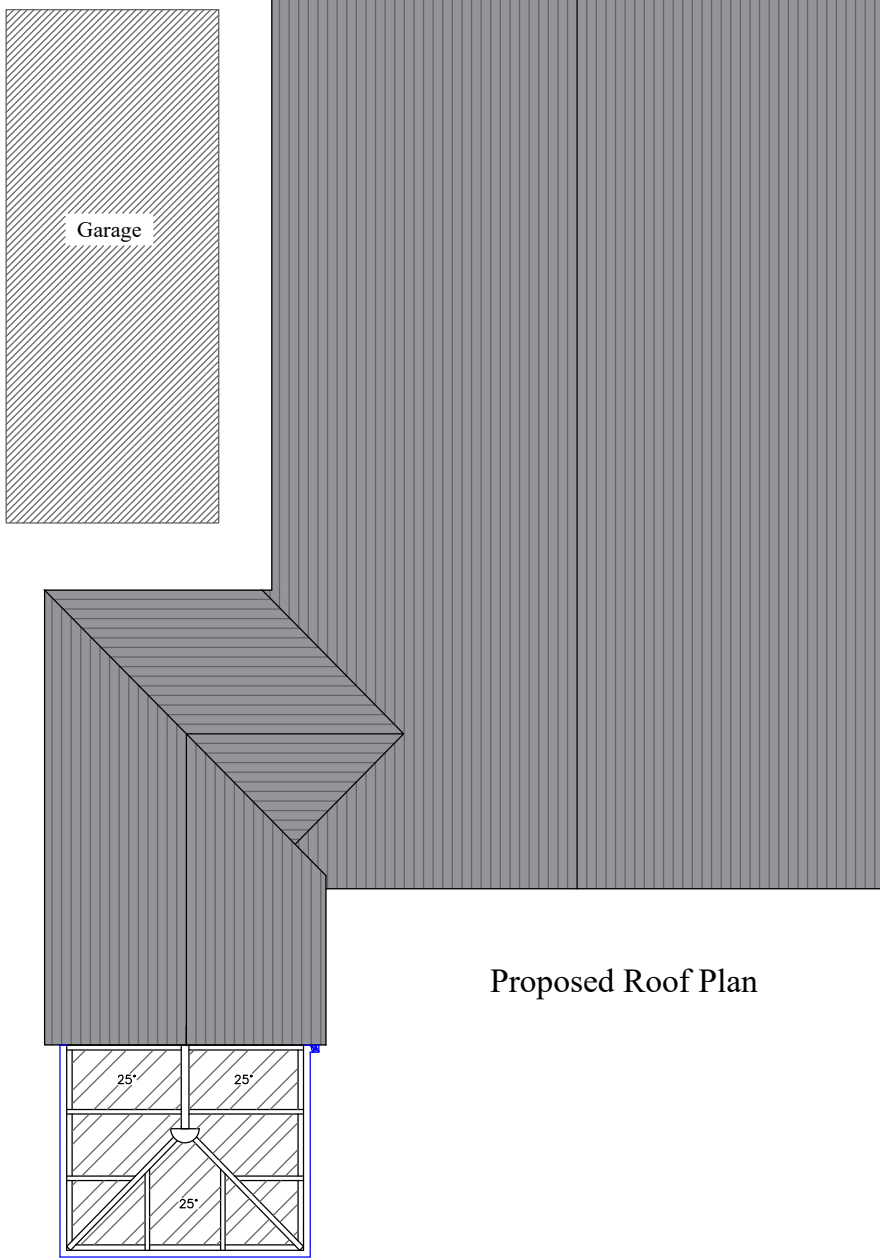


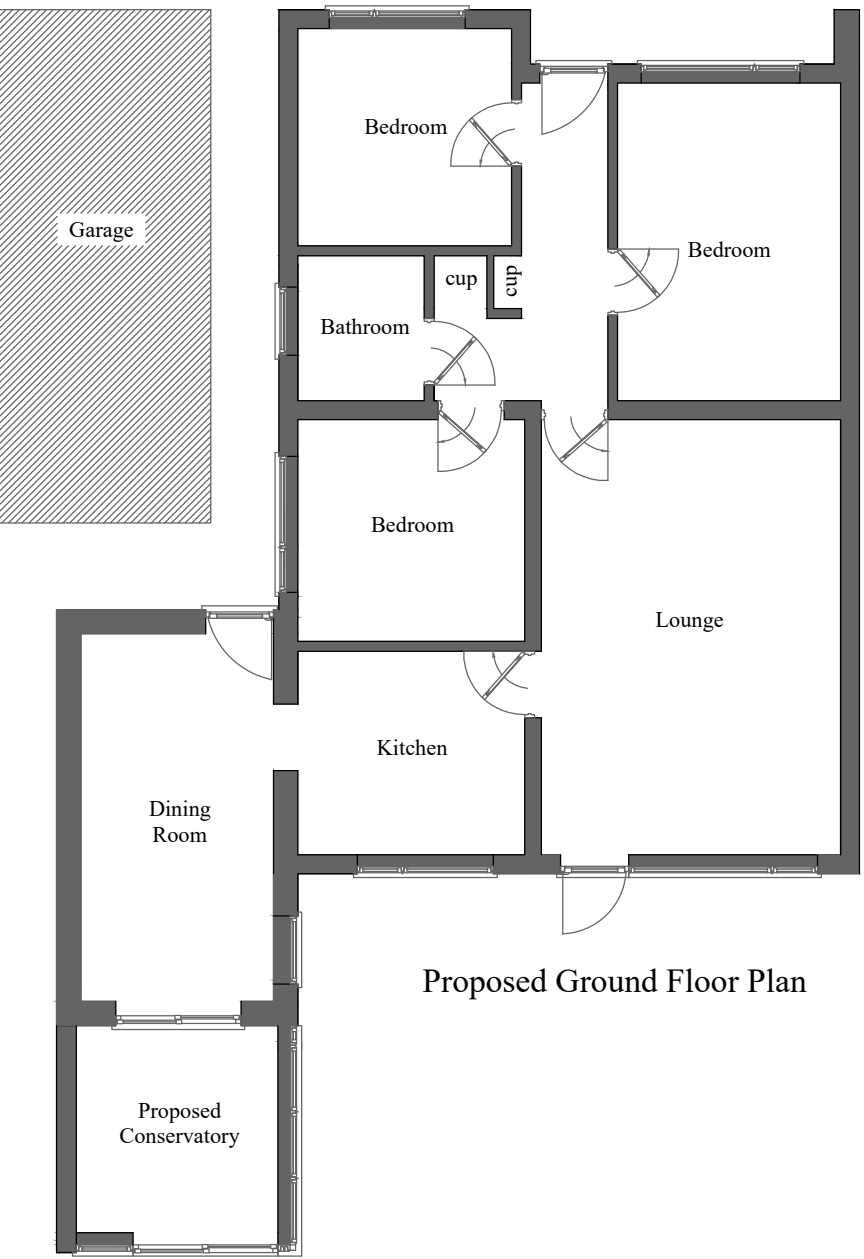

ADDRESS: 51 Stotfold Rd  
Hitchin  
SG4 0QW  
Ms Green

PROJECT TITLE :  
PROPOSED ELEVATIONS & FLOOR PLAN

Drawing No : 002

Scale 1:100  
(Produced on A2 Paper)

